




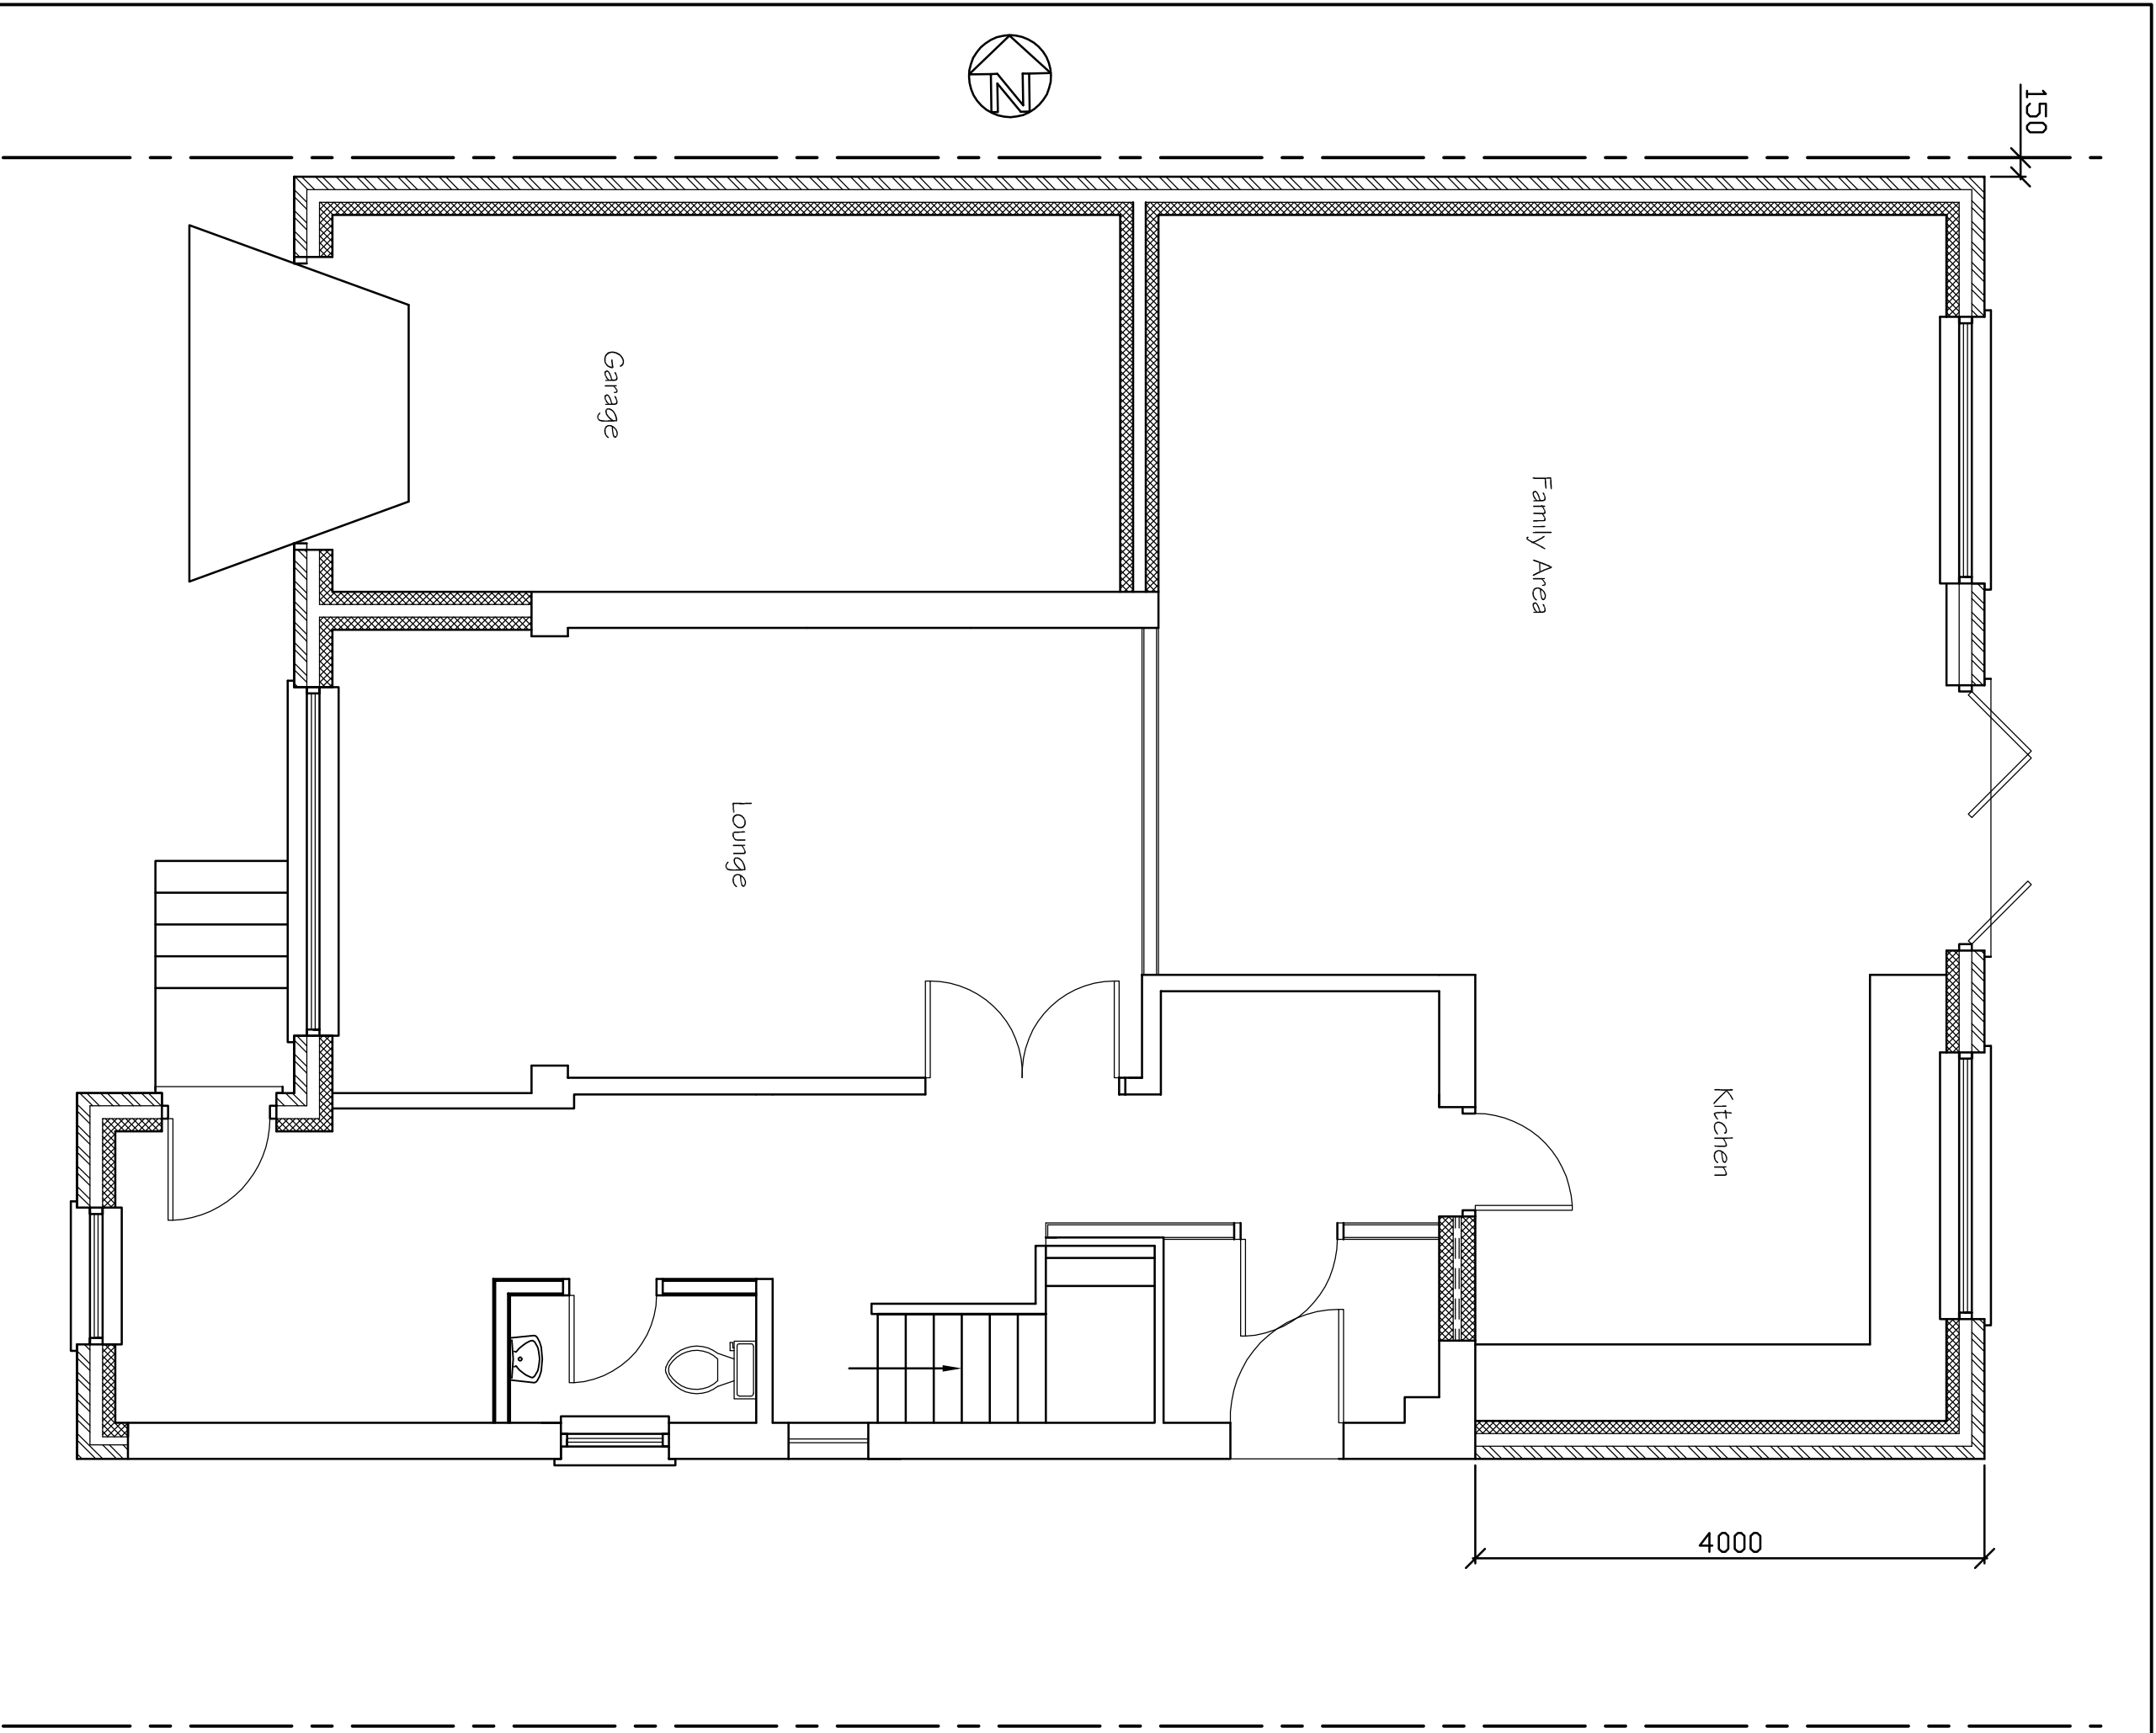







Proposed Ground Floor Plan

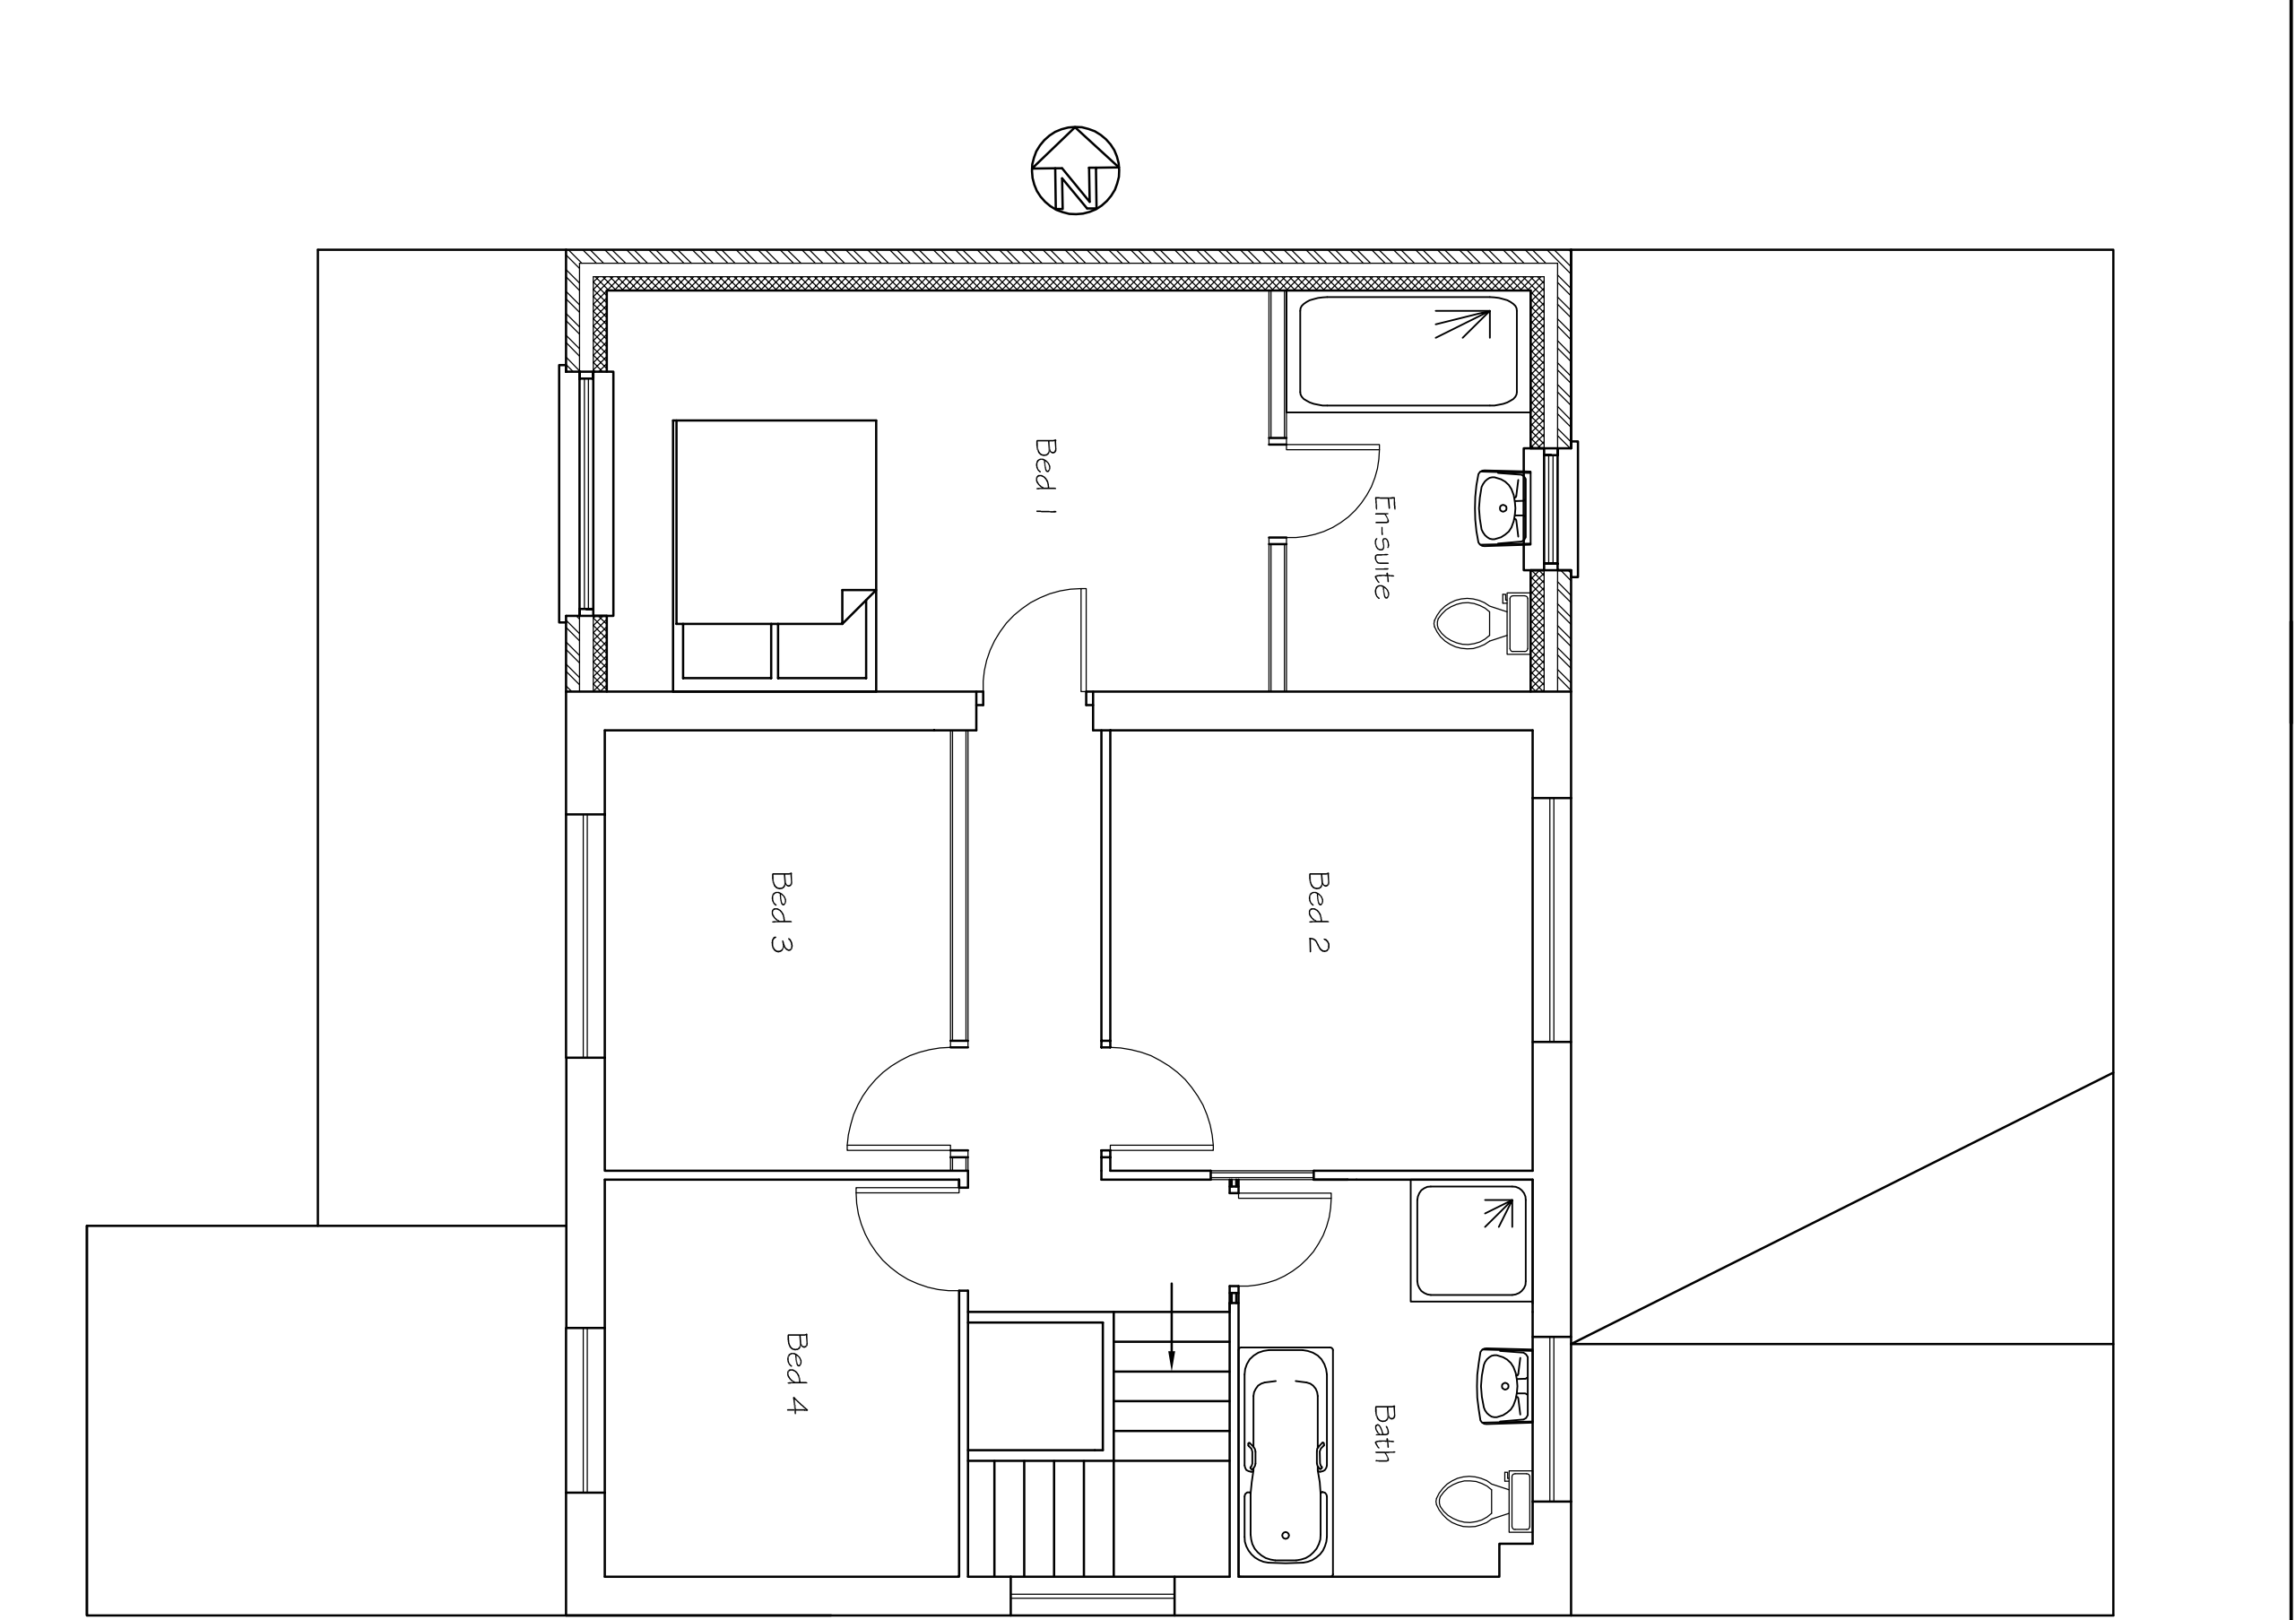

Proposed First Floor Plan

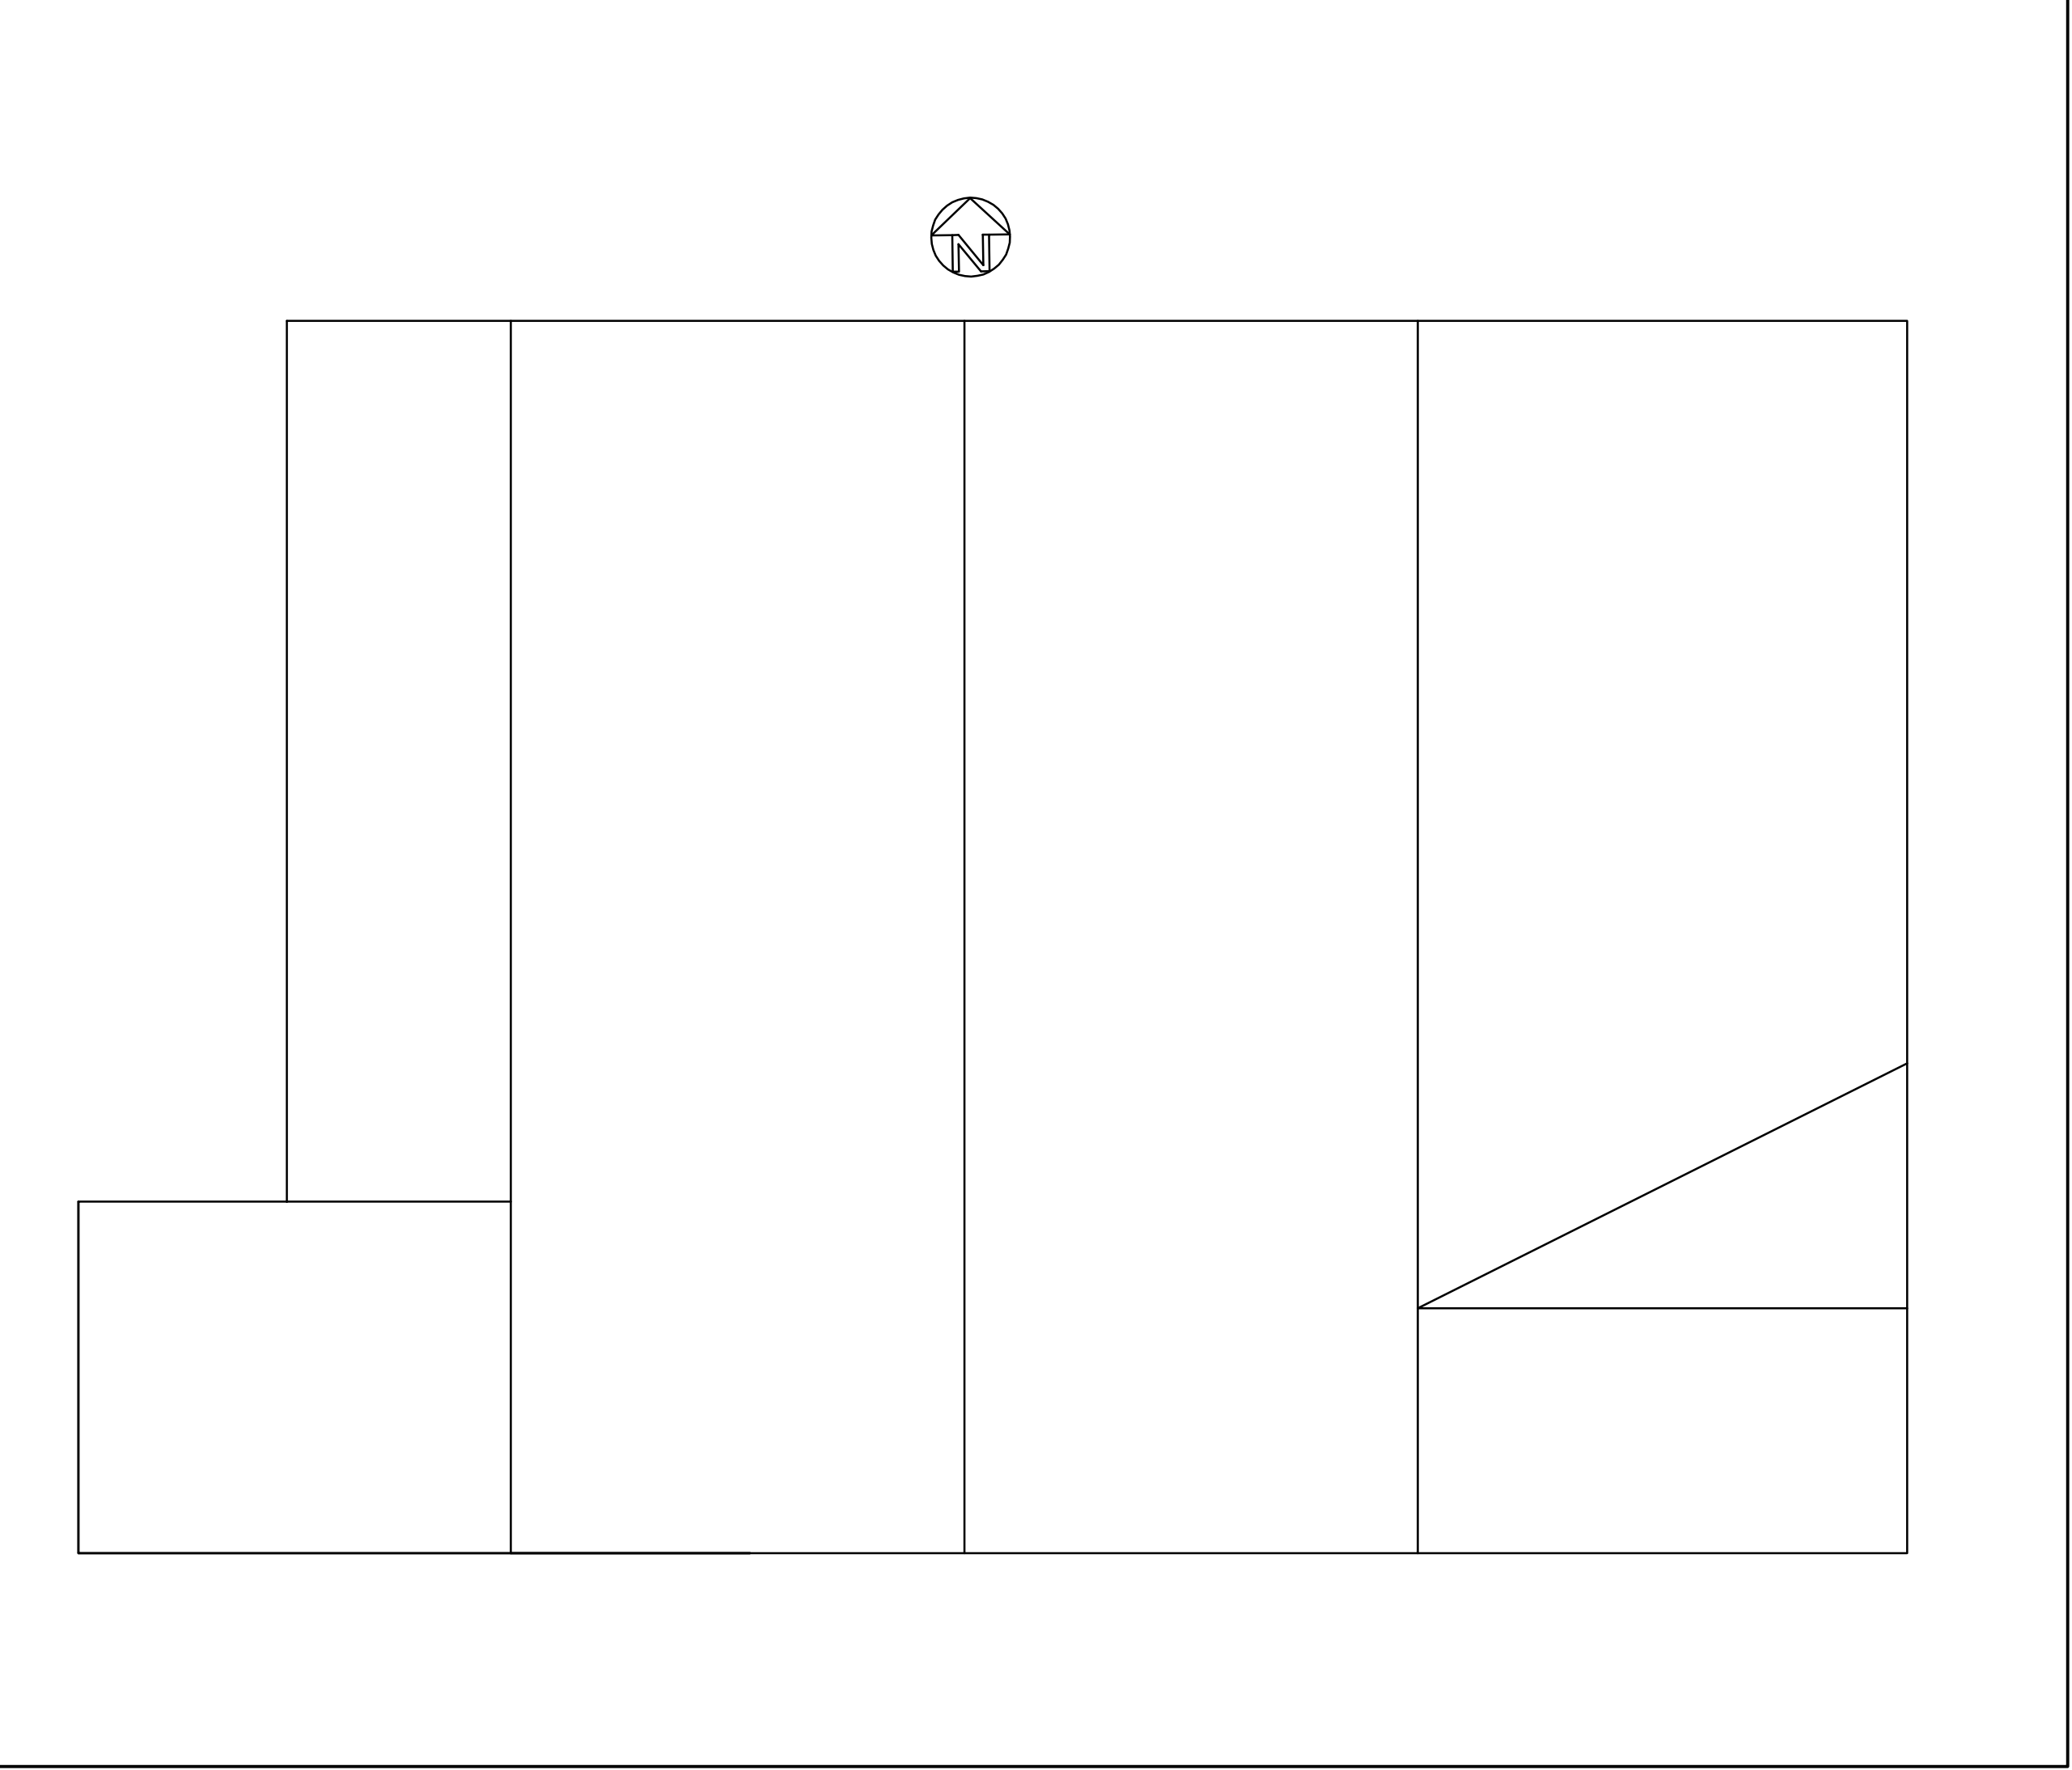

Proposed Roof Plan

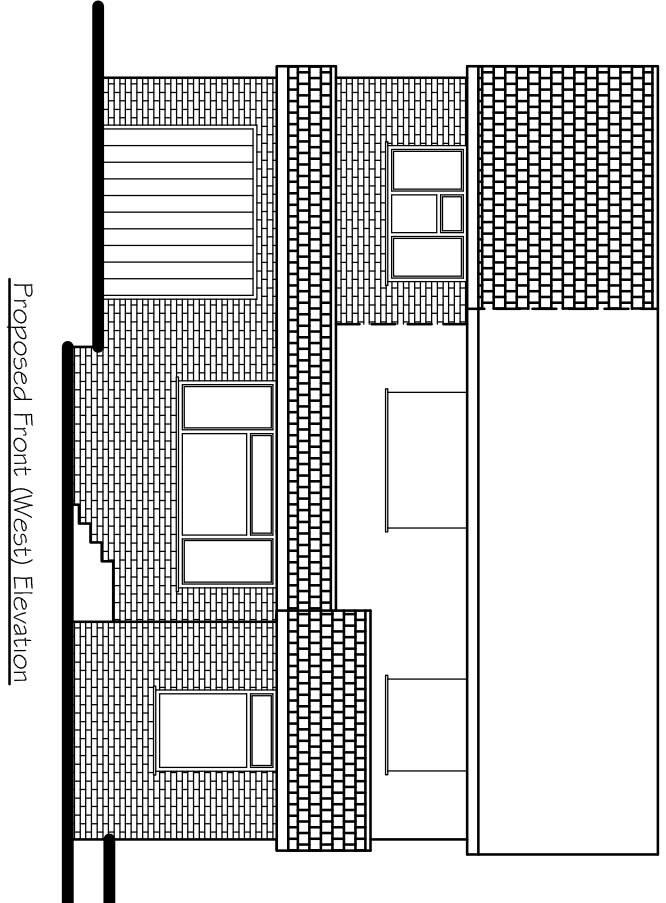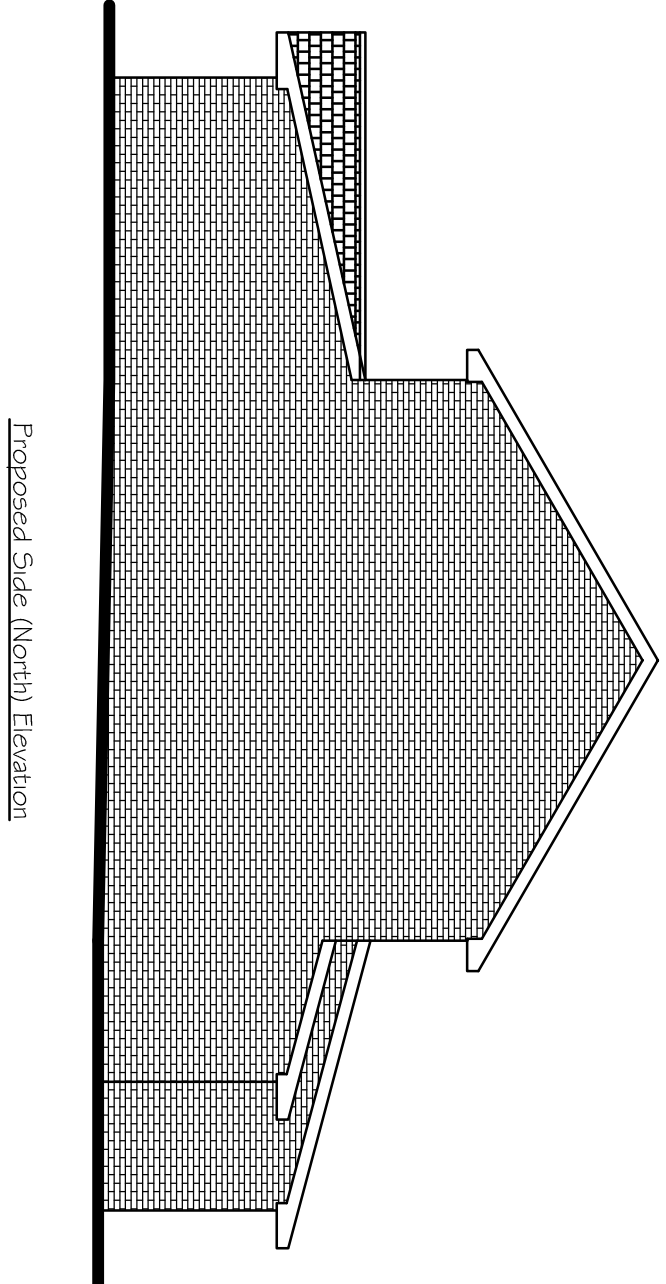 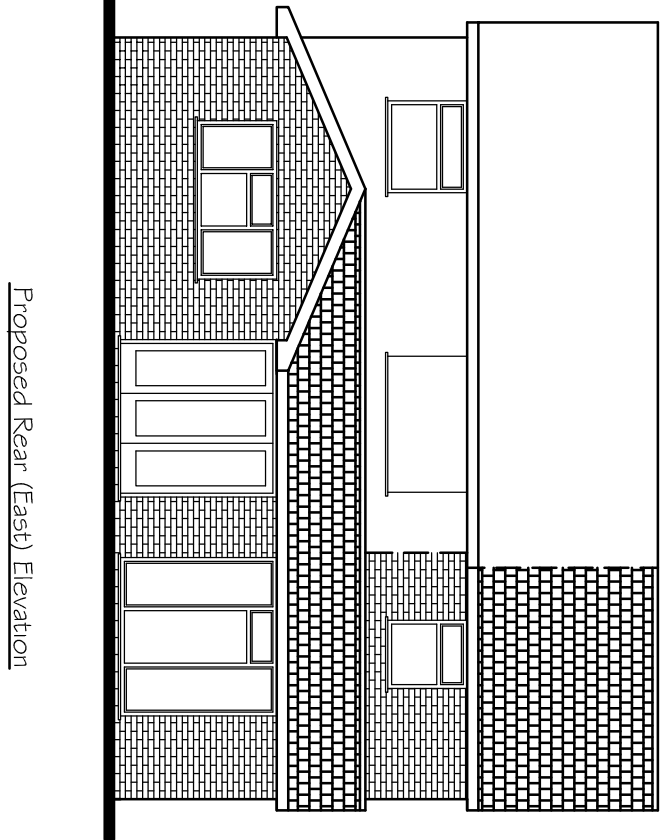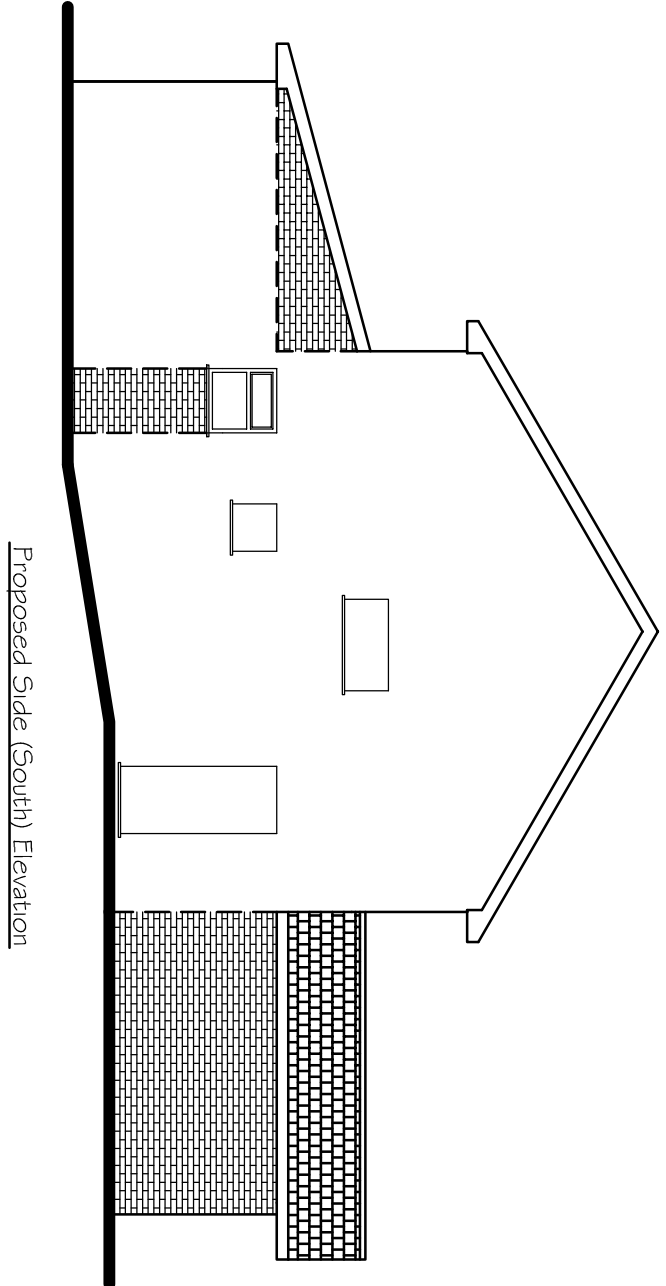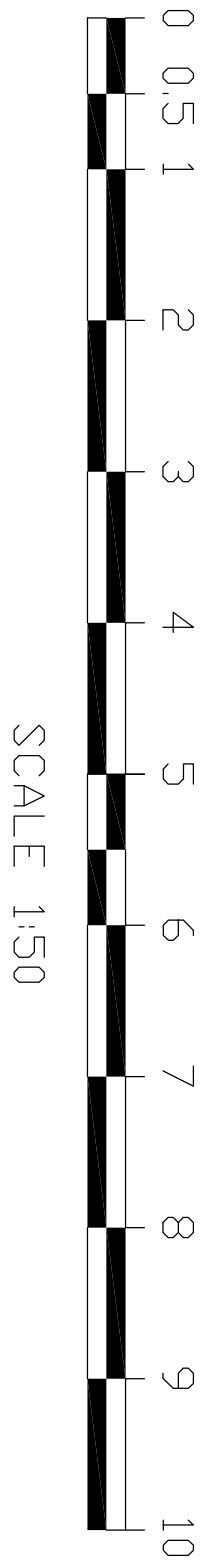

Tony Rogers
Building Consultants

Address: 40 Dawn Crescent, Upper Beeding
West Sussex, BN44 3WH

Telephone: 01903 815225 Fax: 01903 815225

Rev: Date: Revision Description:

A: Nov 2025 Work done to South elevation and North

B: Jan 2026 Work done to South elevation and North

C: Feb 2026 Work done to South elevation and North

Client: Mr A Martin

Address: 30 Saxons
Shoreham
West Sussex
BN43 5JE

Project: Proposed single storey
rear extension and two
storey side extension

Scale: 1:50 1:100
Paper Size A1

Date: November 2025

Drawing No: 25/1618/02

Drawn By: AMR Revision: C