




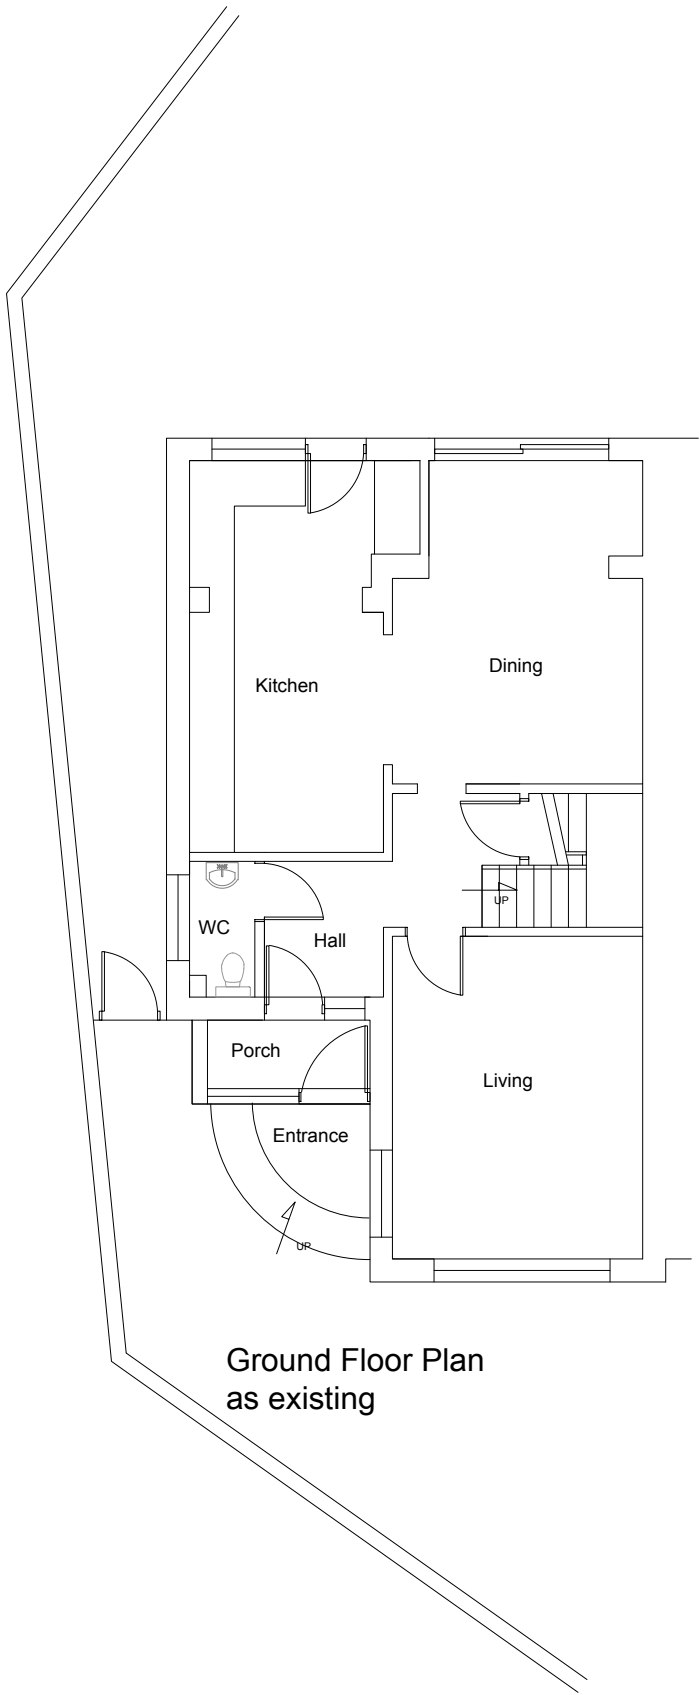


Ground Floor Plan
as existing

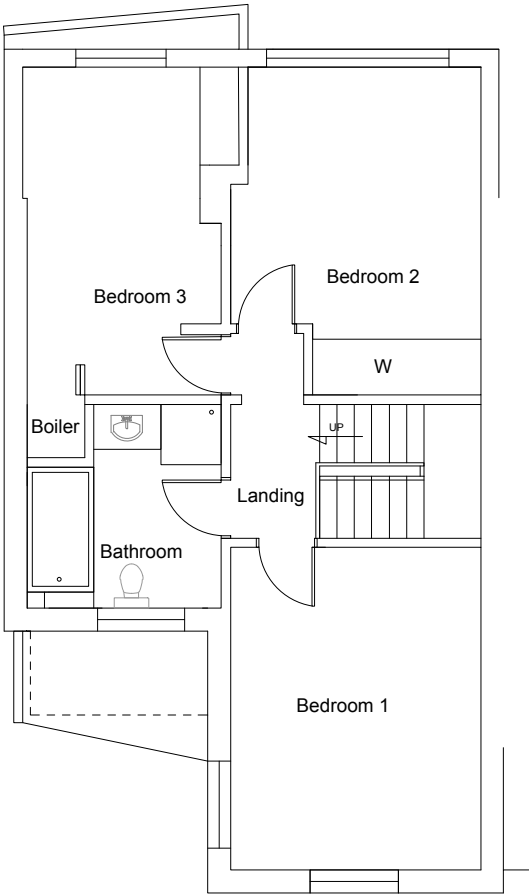

First Floor Plan
as existing

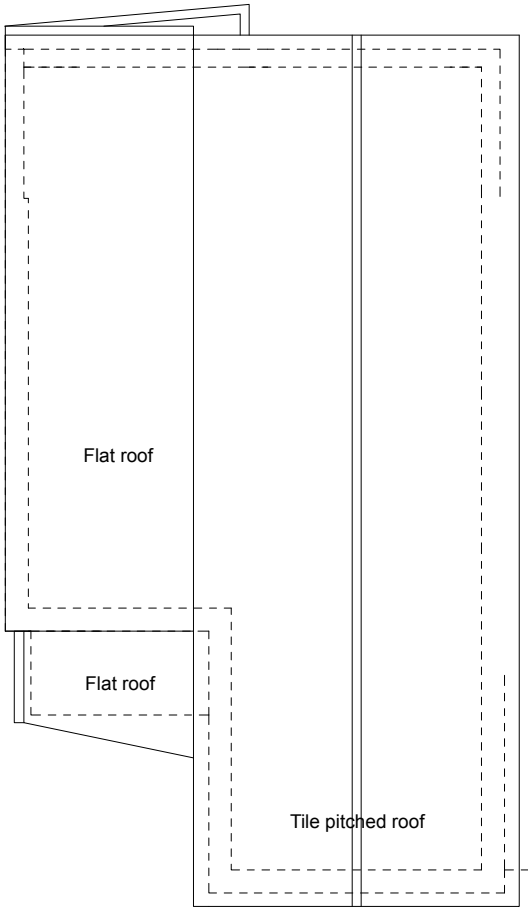

Roof Plan
as existing

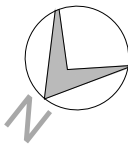

Scale 1:100



Mocatta House
Trafalgar Square
Brighton, BN1 4DU
United Kingdom

T +44 (0)1273 443845
E info@wangdaoarch.com
W www.wangdaoarch.com

CLIENT

Mr Ahmed

This drawing is for Planning Permission purpose only.
All dimensions to be confirmed on site.

© This drawing is the sole copyright of
Wang Dao Architecture Ltd.

Any discrepancies between this drawing & other
information shall be reported to the Architect.
MODIFICATIONS to be made solely on
ORIGINAL MAGNETIC MEDIA.

PROJECT

1 Parkhaven Court
Lancing
BN15 9PH

TITLE

Front Extension
Plans as existing

STATUS

Planning

DATE

August 2026

DRAWN BY

Edward

DRAWING NUMBER

2629

PL

02

CTB file:

XREF'S:

SCALE @ A3

1:100

REVIEWED BY

LTscale: