




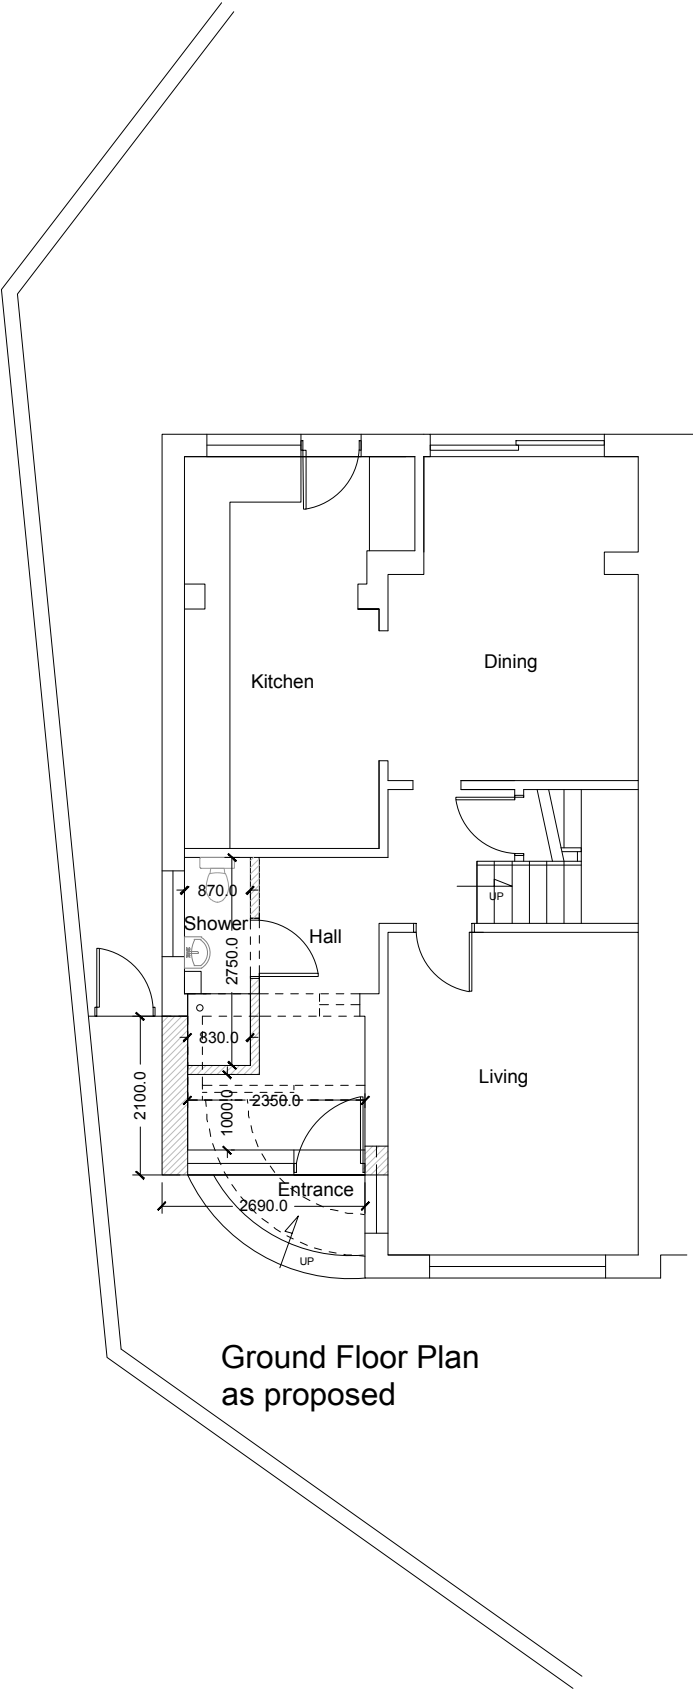


Ground Floor Plan
as proposed

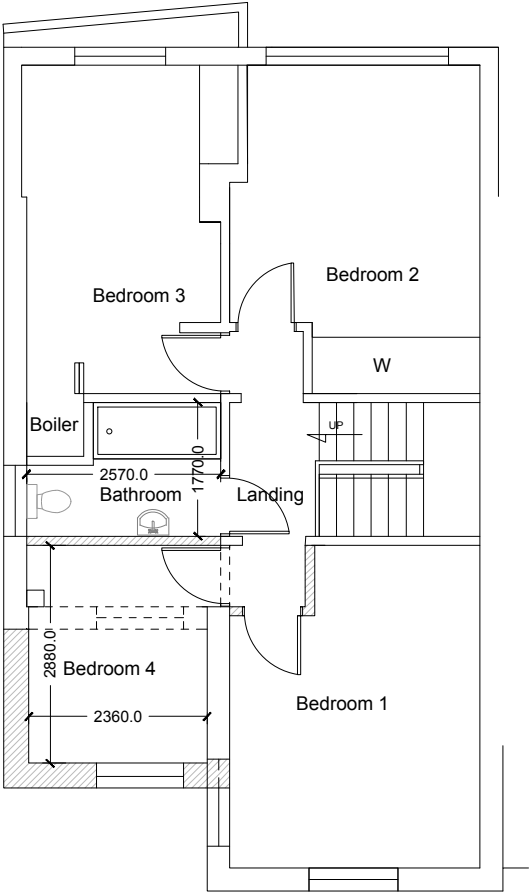

First Floor Plan
as proposed

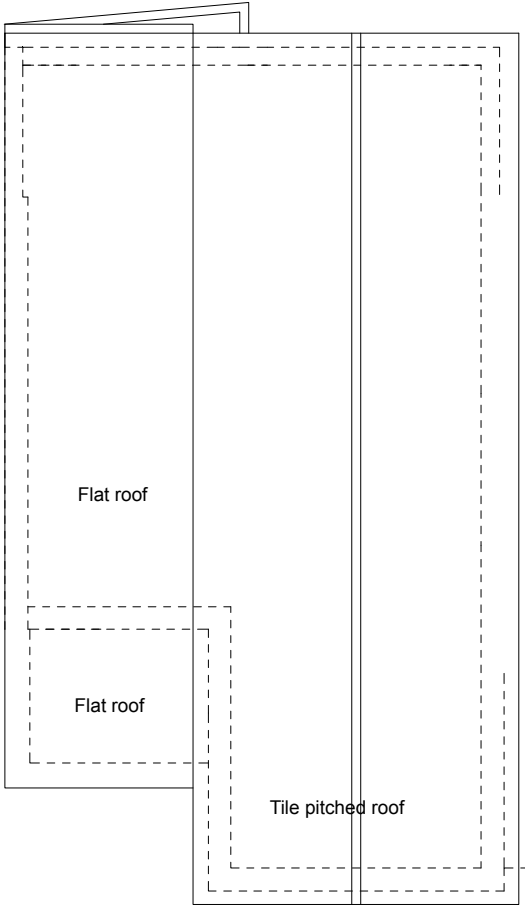

Roof Plan
as proposed

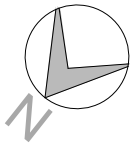

Scale 1:100



Mocatta House
Trafalgar Square
Brighton, BN1 4DU
United Kingdom

T +44 (0)1273 443845
E info@wangdaoarch.com
W www.wangdaoarch.com

CLIENT
Mr Ahmed

This drawing is for Planning Permission purpose only.
All dimensions to be confirmed on site.

© This drawing is the sole copyright of
Wang Dao Architecture Ltd.

Any discrepancies between this drawing & other
information shall be reported to the Architect.
MODIFICATIONS to be made solely on
ORIGINAL MAGNETIC MEDIA.

PROJECT
1 Parkhaven Court
Lancing
BN15 9PH

TITLE
Front Extension
Plans as existing

STATUS
Planning

DATE
August 2026

DRAWN BY
Edward

DRAWING NUMBER
2629 PL 03

SCALE @ A3
1:100

REVIEWED BY

CTB file:
XREF'S:

LTscale: