



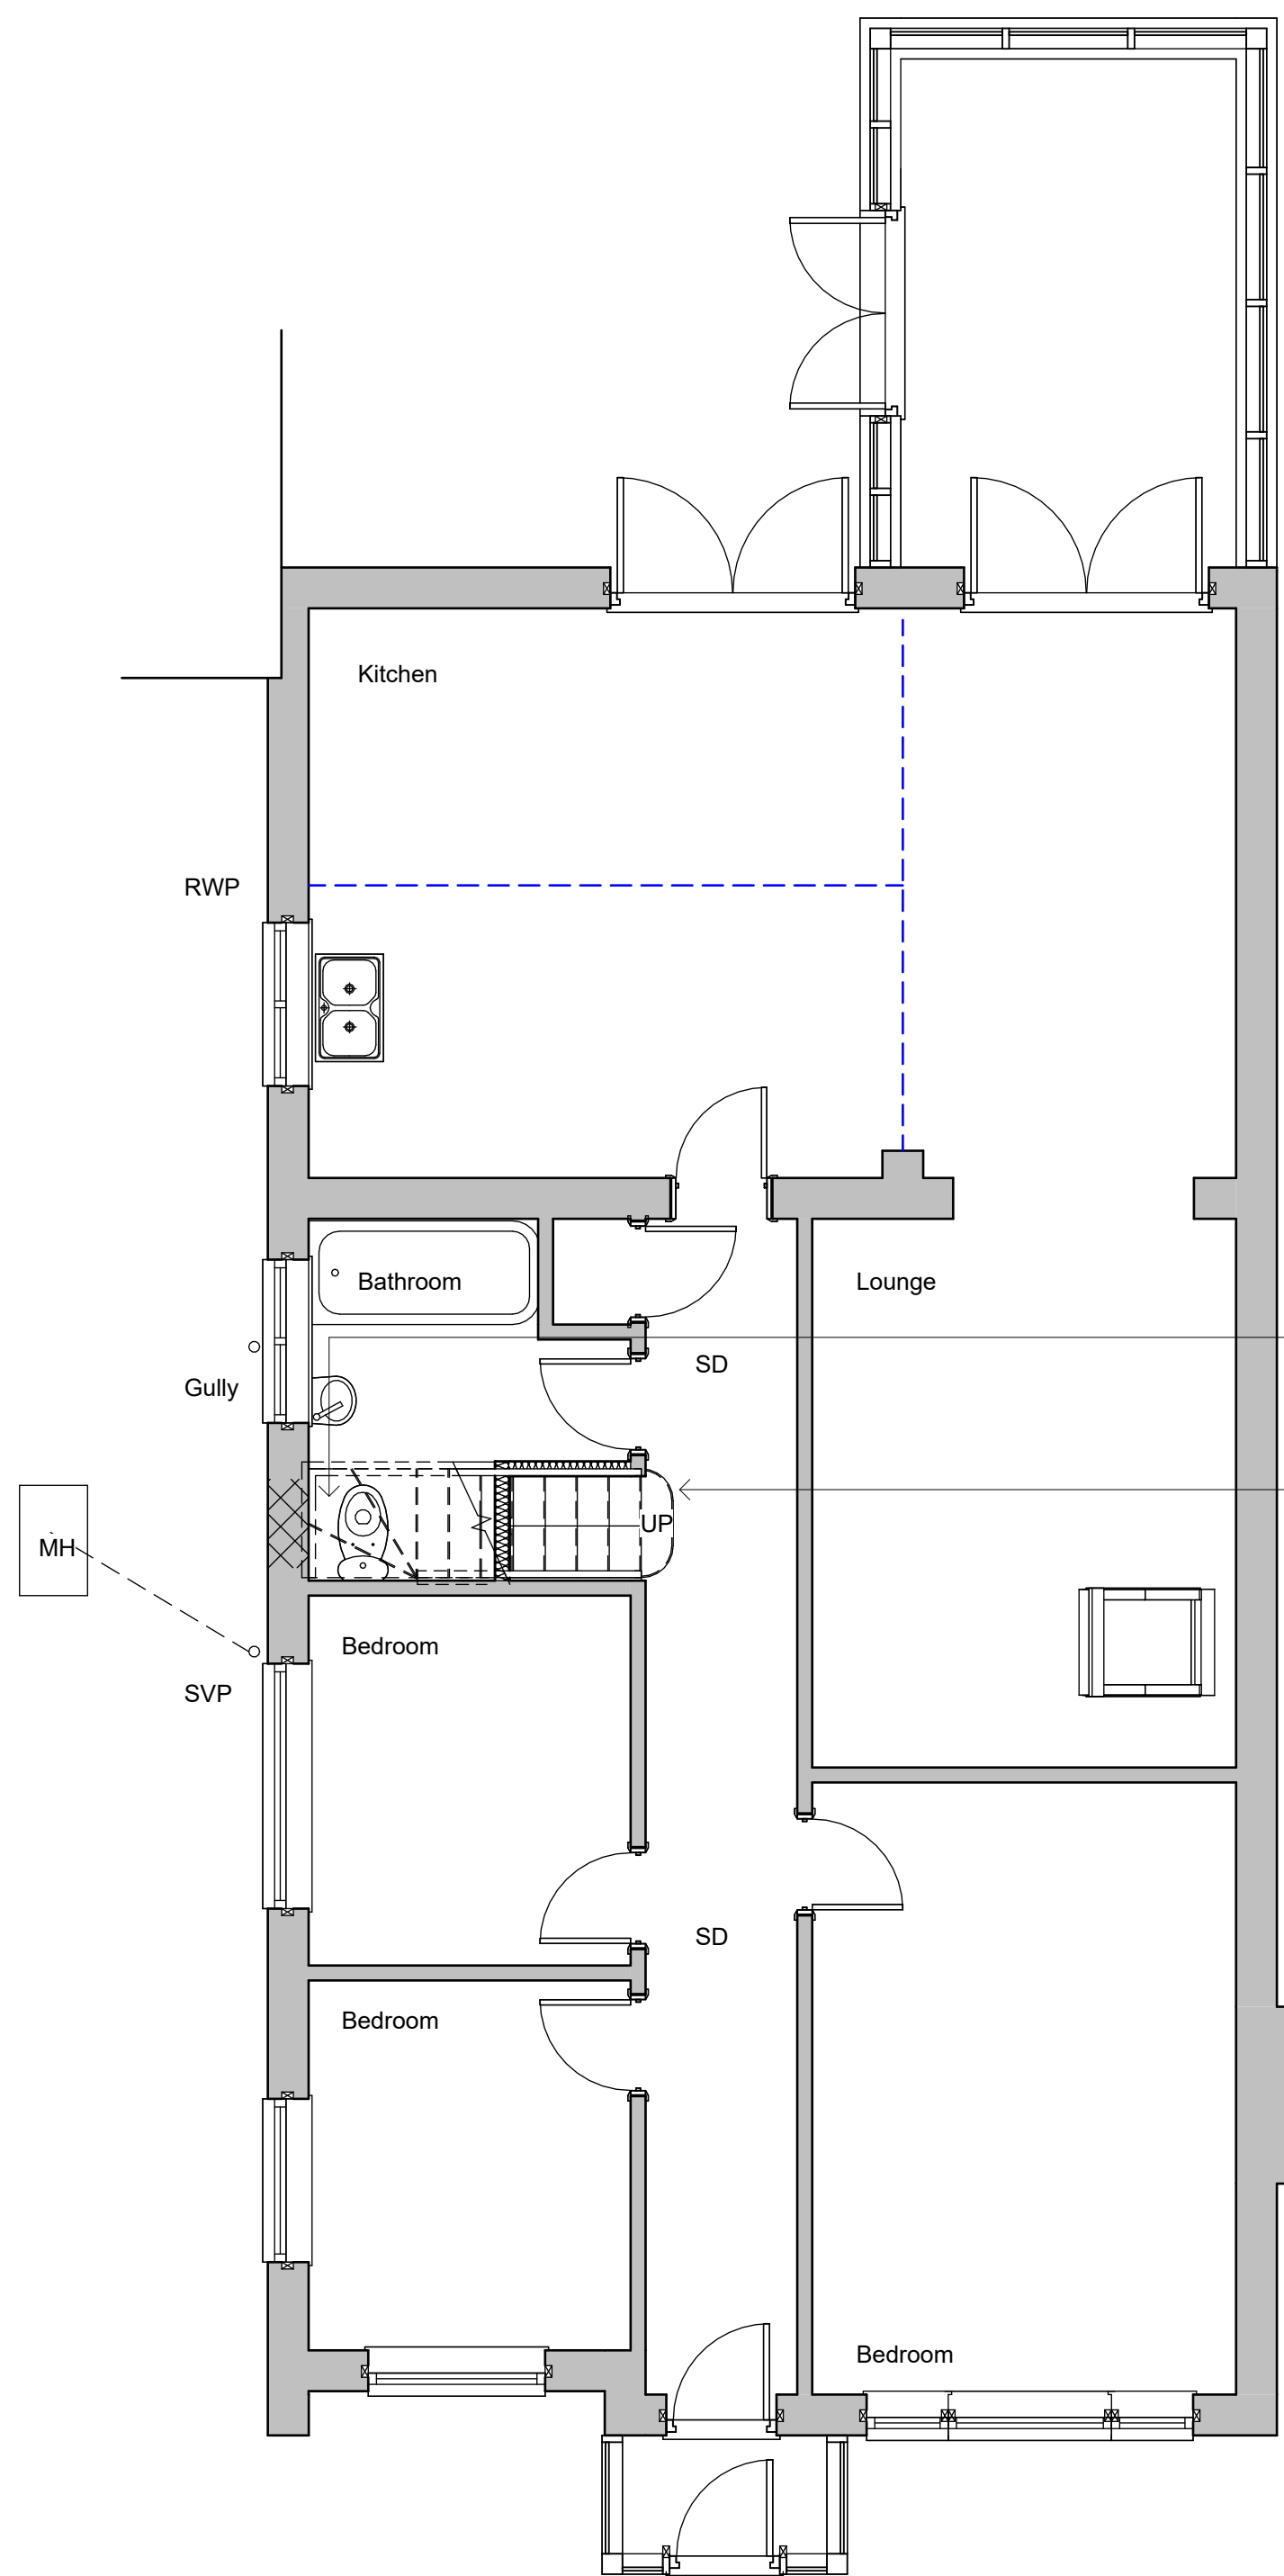


Ground Floor


- Block up window and revise bathroom to suit
- Extend ridge to form gablet
- New stairs:
Width to suit
12 x risers at 212mm
235mm treads
- Remove hip
- 1200mm wide side facing windows obscurely glazed and fixed shut with openable fan light 1.7m above FL
- 800mm wide windows suitable for means of escape
- 1800mm wide high level window
- 800mm wide windows suitable for means of escape
- RWP
- 500mm wide window

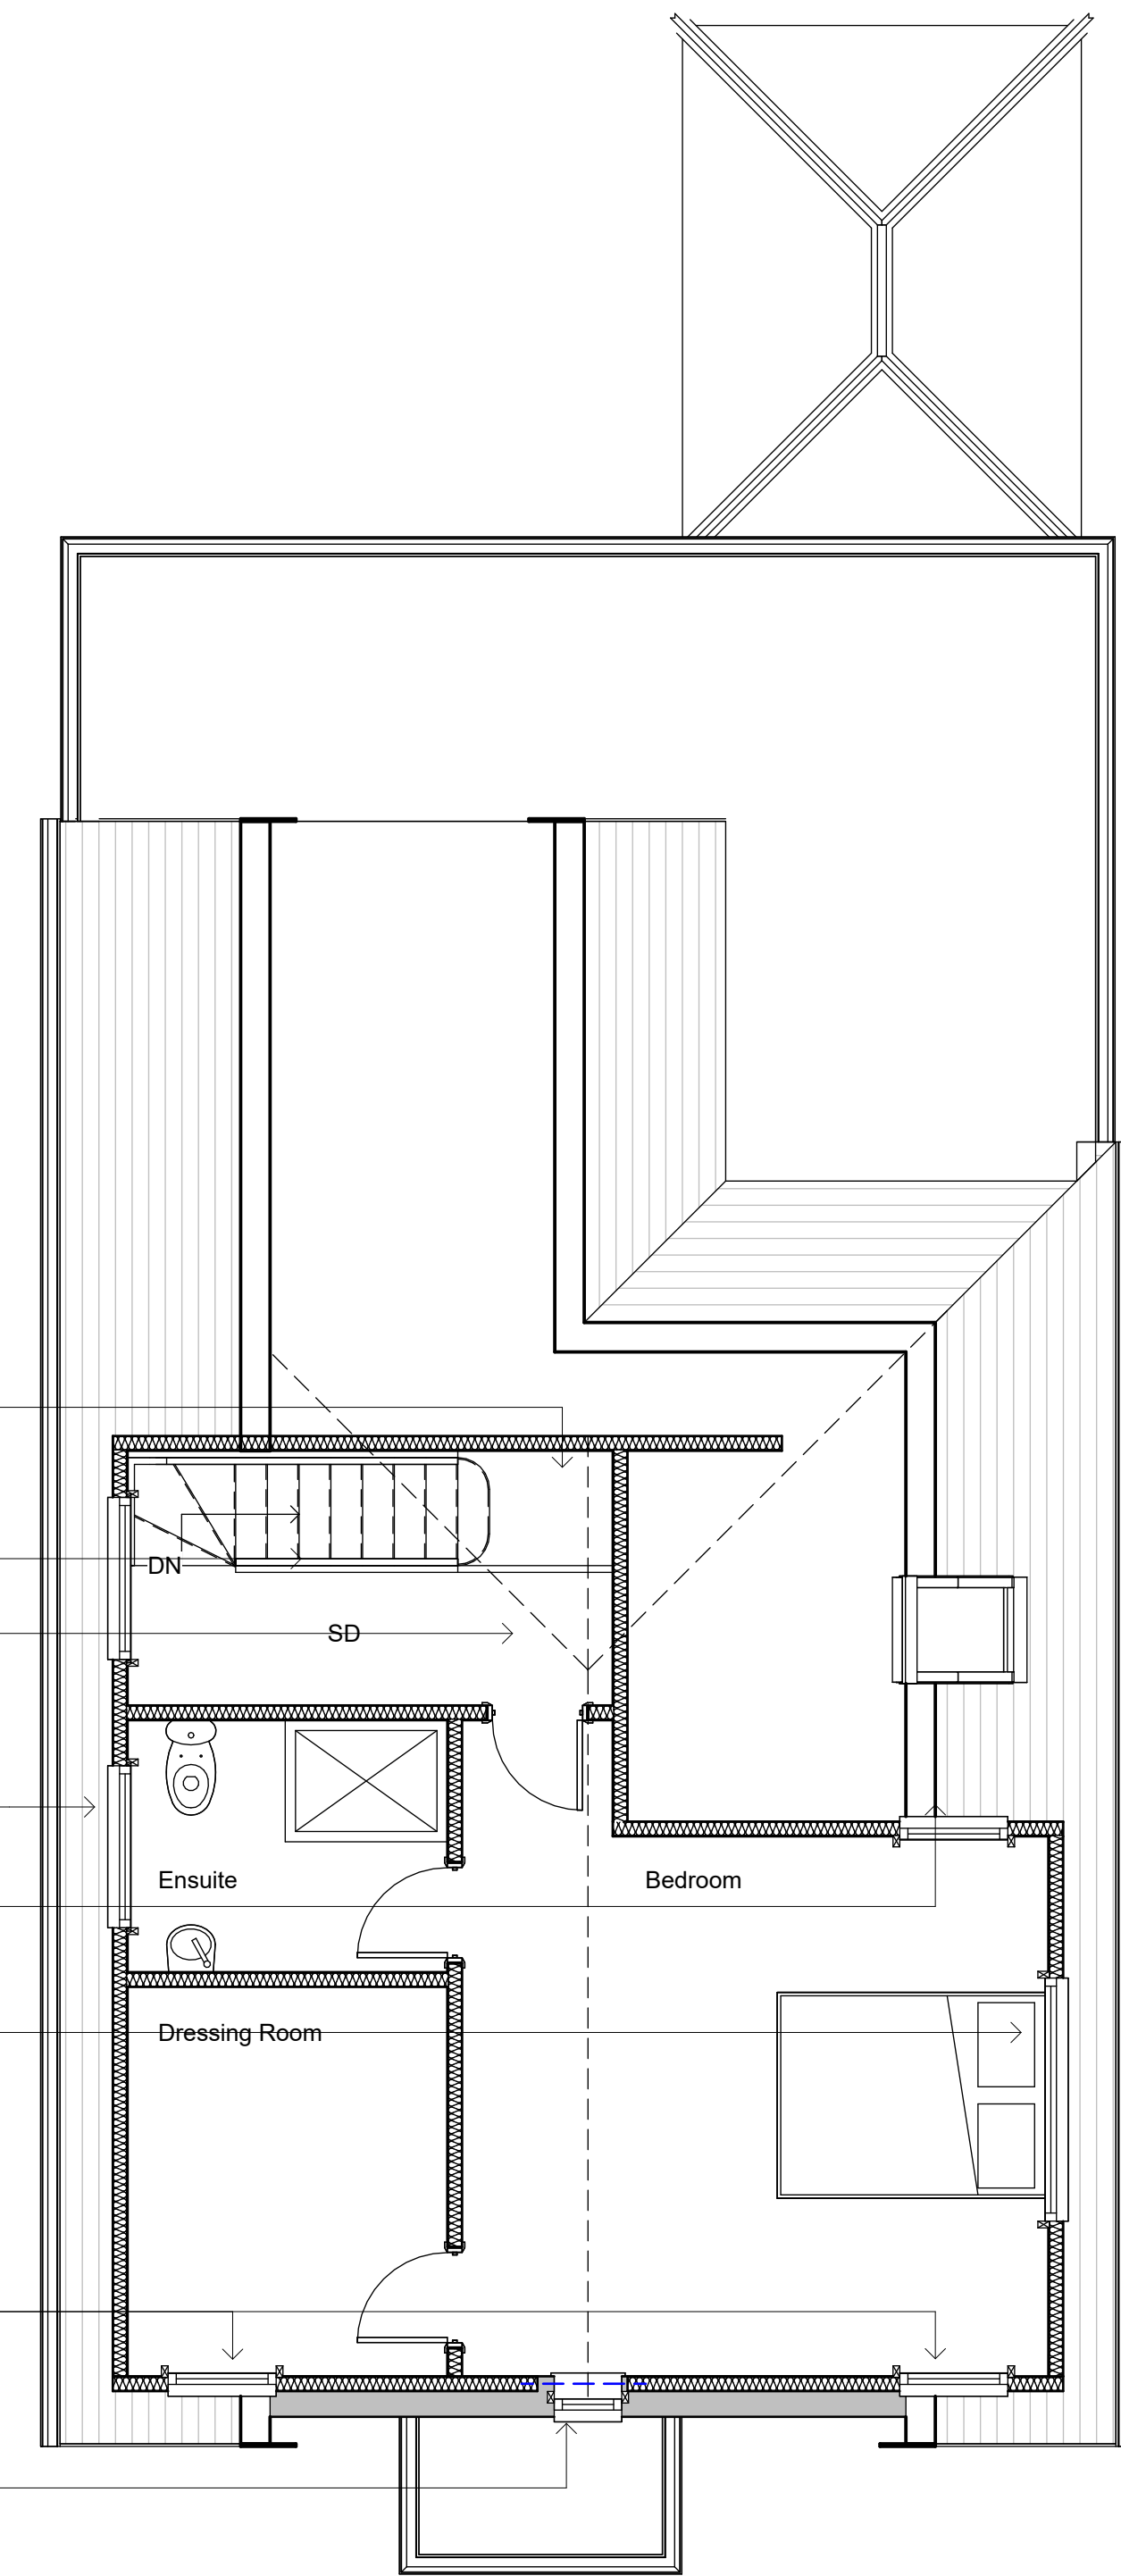


First Floor

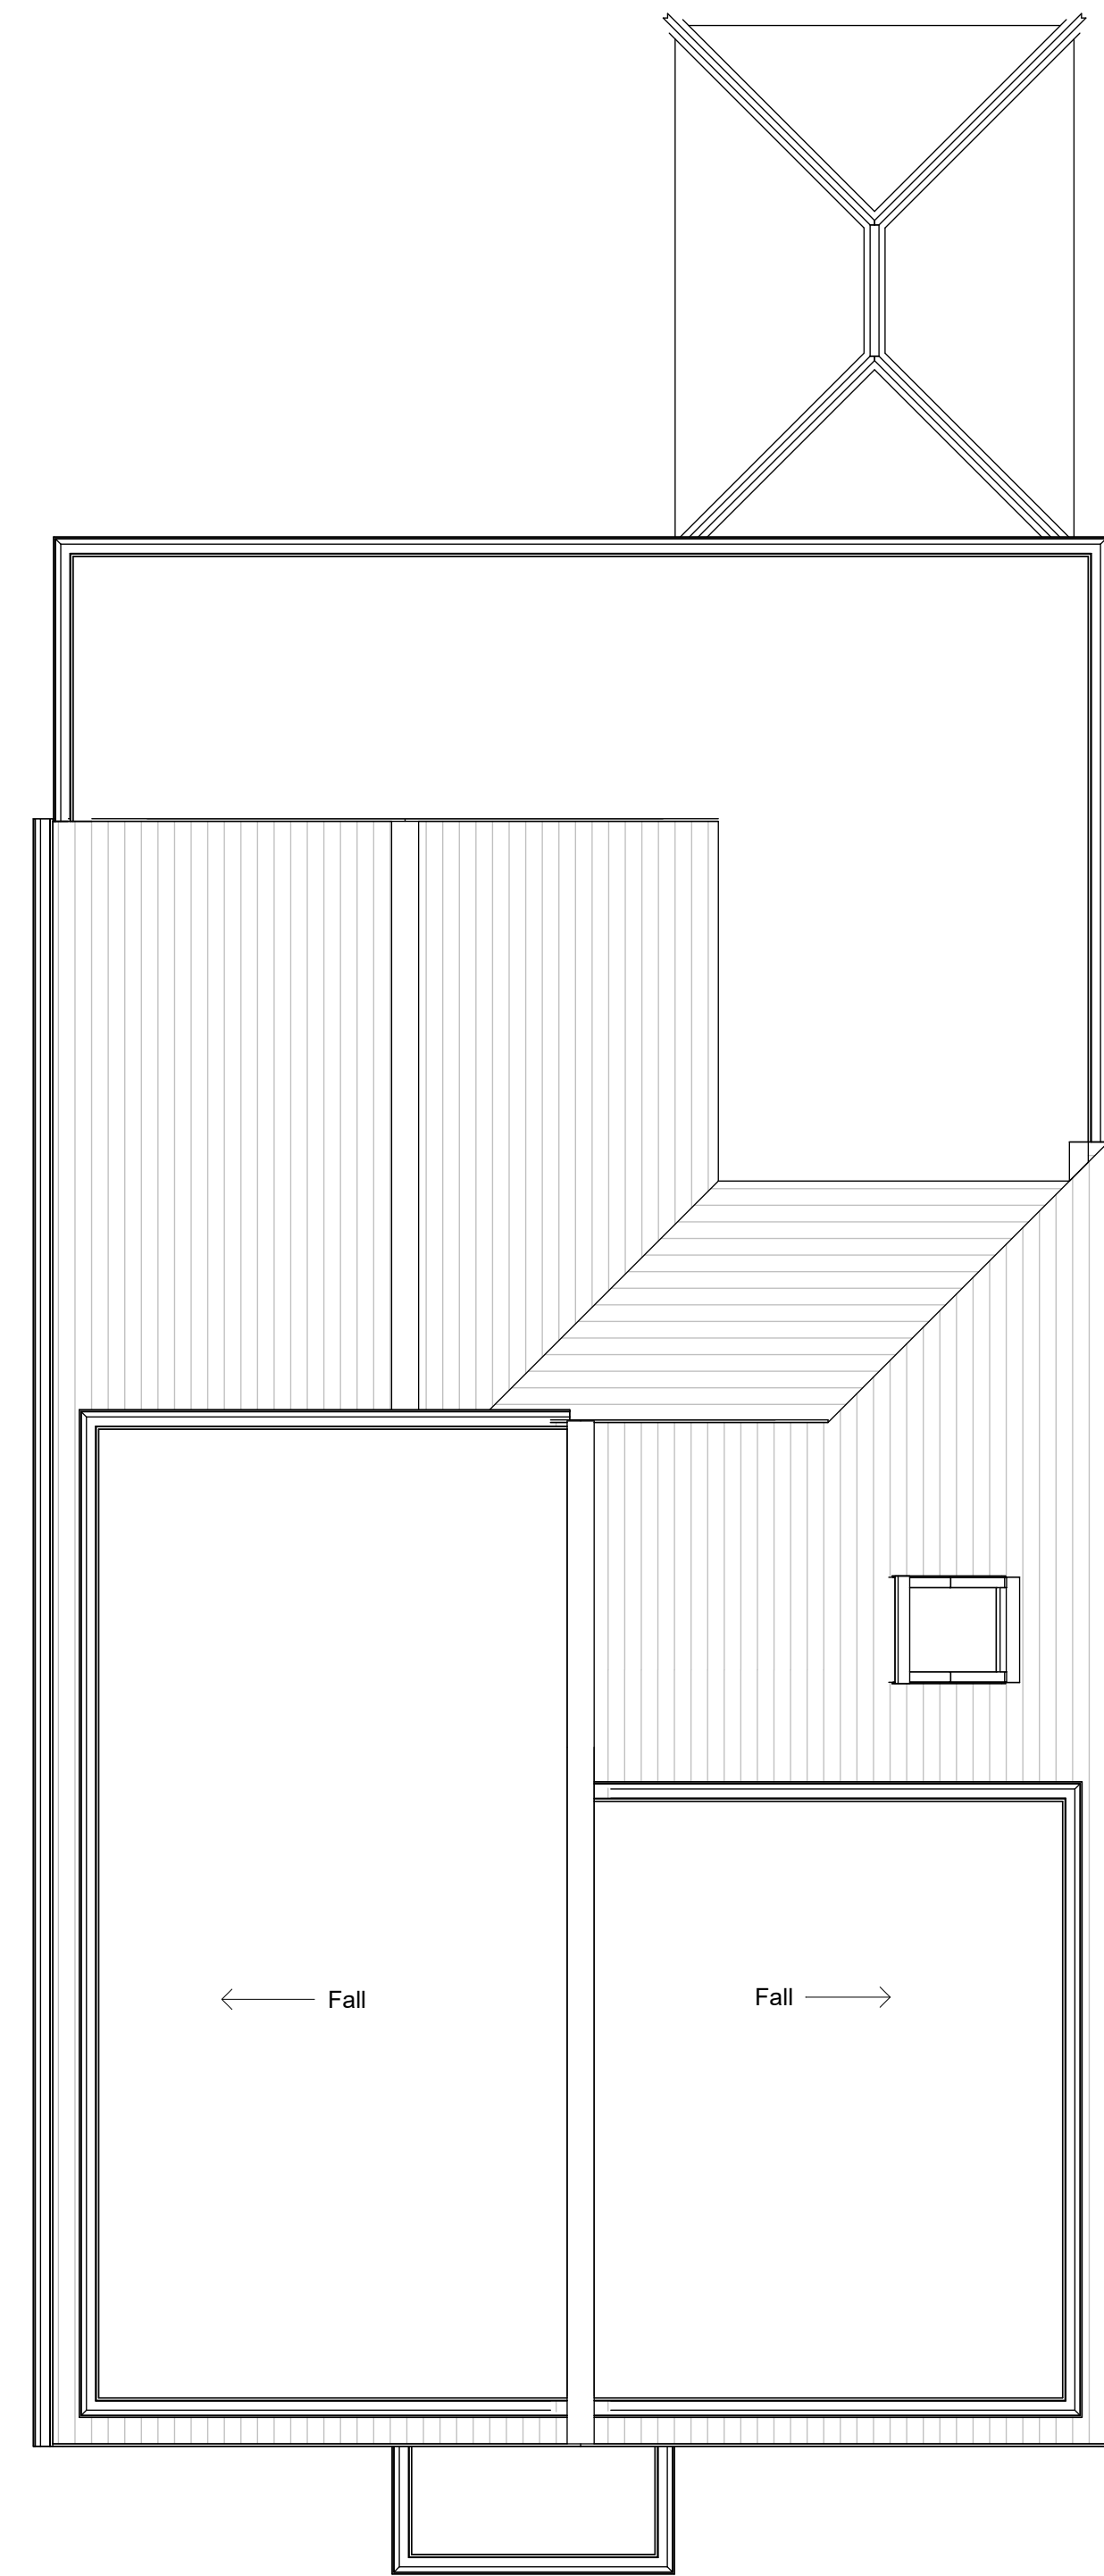


Roof Plan

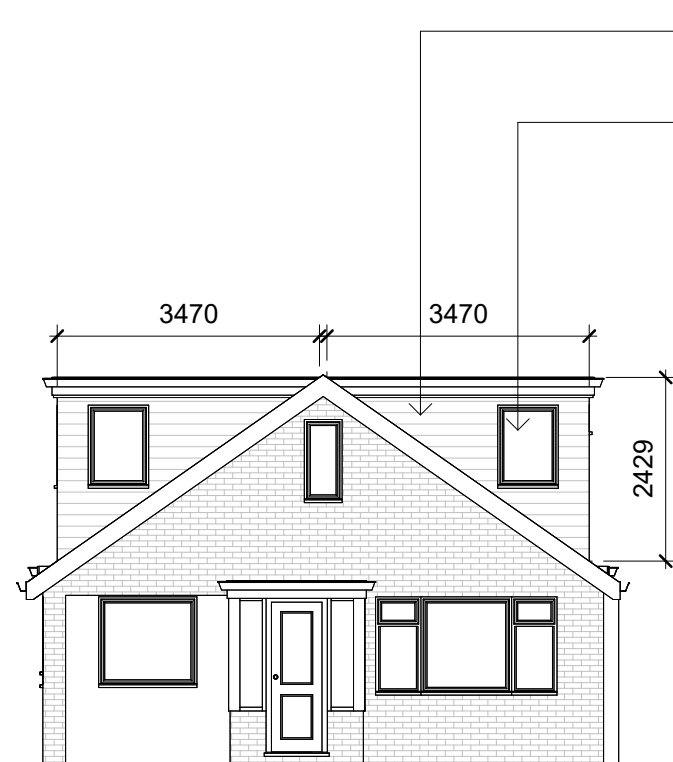


Front Elevation - West

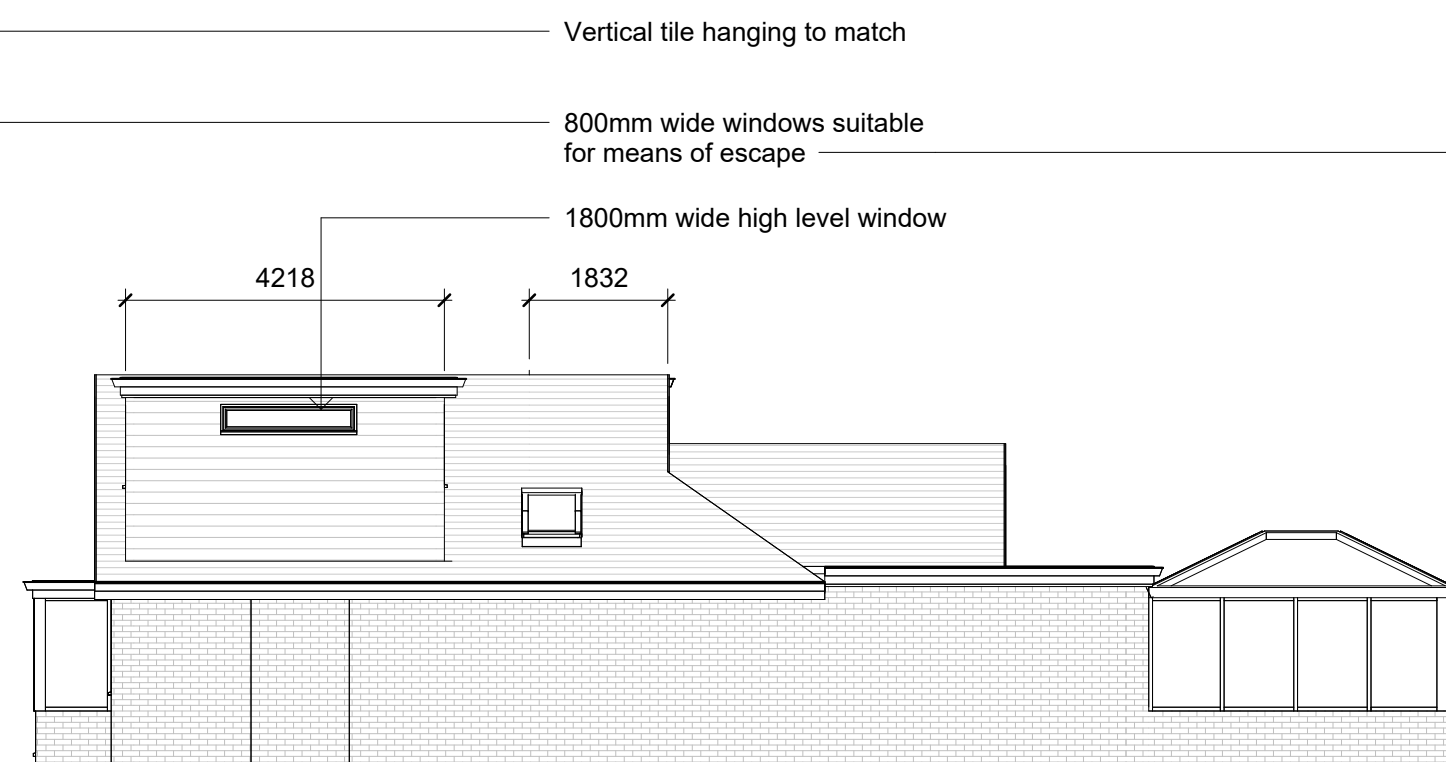

Side Elevation - South

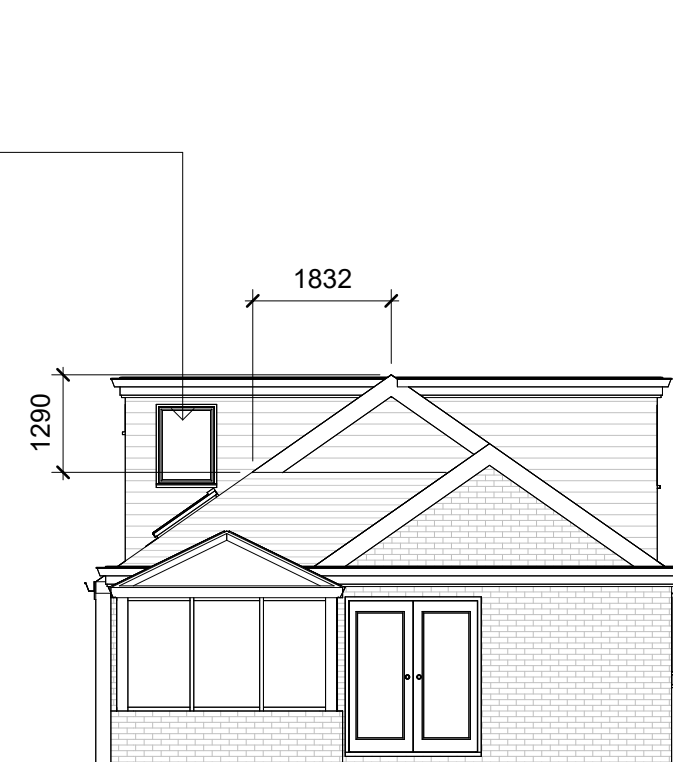


Rear Elevation - East

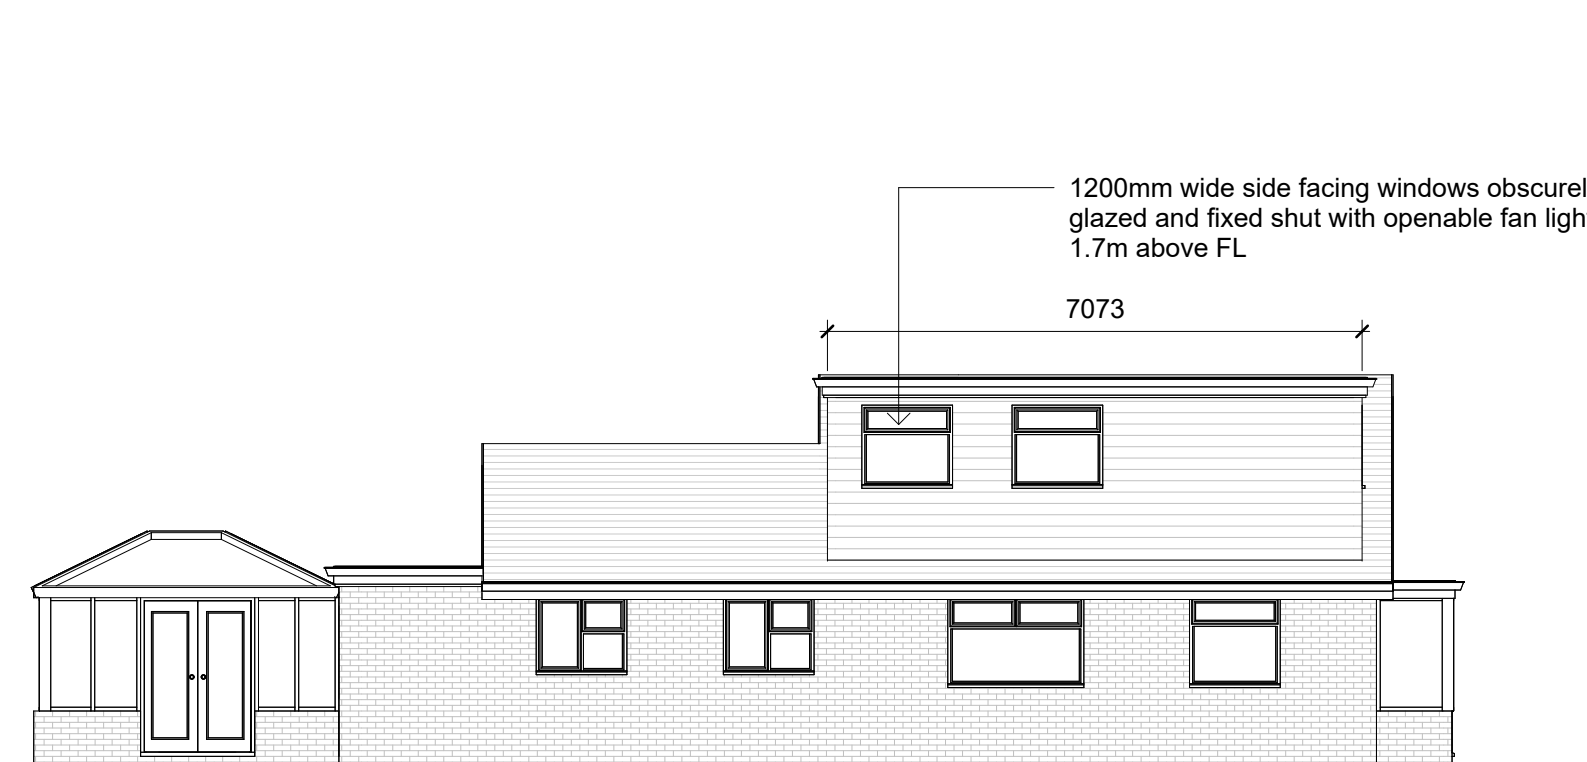

Side Elevation - North

Revisions

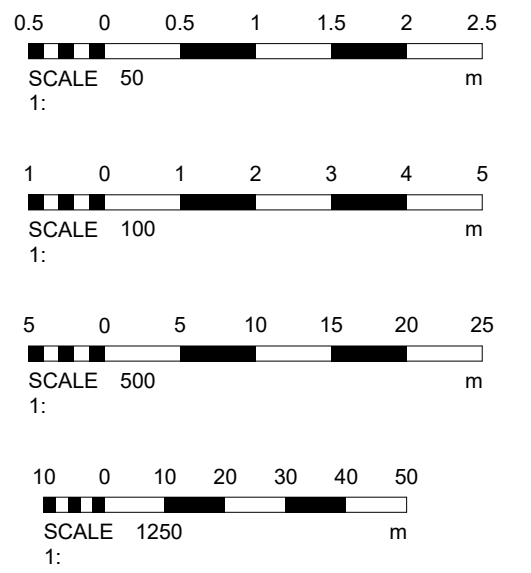

Cubic content calculation:

Small gablet:

$$(1.832 / 3) \times 1.832 \times 1.290 = 1.44\text{m}^3$$

Side dormers:

$$(7.073 \times 3.470 \times 2.429 / 2) + (4.218 \times 3.470 \times 2.429 / 2) = 47.57\text{m}^3$$

Total:

$$47.57 + 1.44 = 49.01\text{m}^3$$

Therefore complies as under 50m³

Materials

Drawing Number 2026/141 Sheet 2 of 2

Size A1 Scale 1:50, 1:100, 1:500, 1:1250

Project Proposed details August 2026

Job Title 7 Burnside Crescent Sompting Lancing BN15 9TN

Do Not scale from this drawing except for planning as photocopies will be subject to distortion Drawings to be read in conjunction with all other Designers and structural engineers contract drawings and specifications: Any discrepancies must be brought to the attention of the Designer immediately. The contractor must verify all dimensions by site measurement before ordering materials or manufacturing components Substitute materials and products to those named will be acceptable if proven to be of equal or higher performance and not in conflict with other elements

M.J.Humphrey Ltd



Mel Humphrey MRICS 9 Aldsworth Avenue Goring By Sea West Sussex BN12 4XQ Adam Humphrey MCIQB 21 Pendine Avenue Worthing West Sussex BN11 2NA

Mel@mjhumphrey.co.uk 07701055182 Adam@mjhumphrey.co.uk 07812419142