
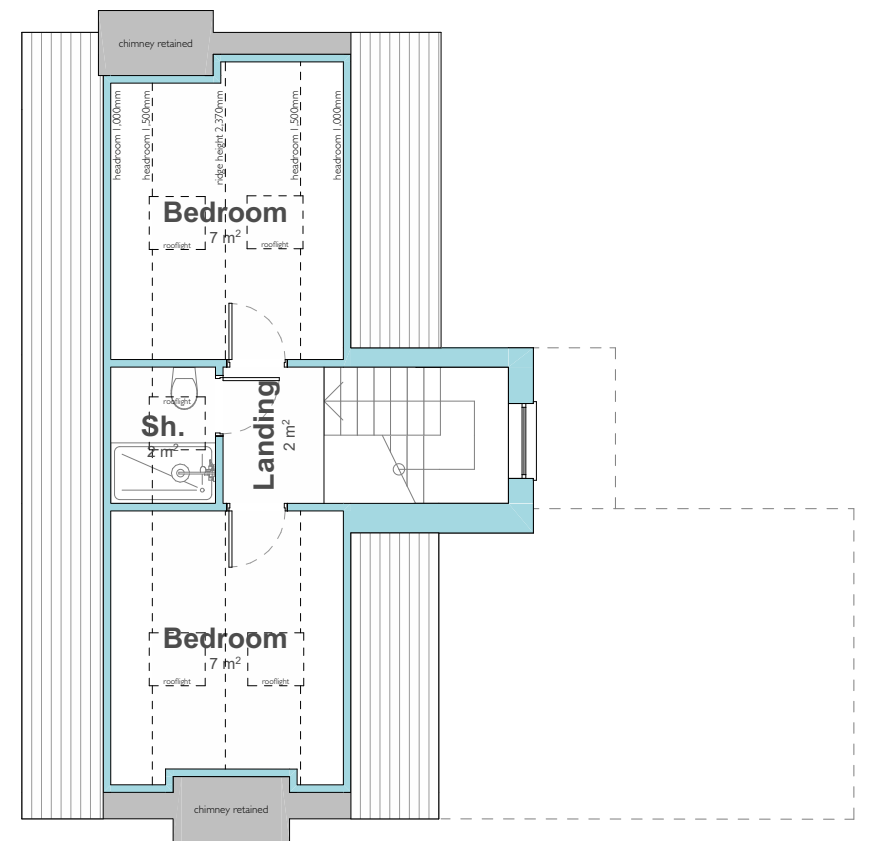
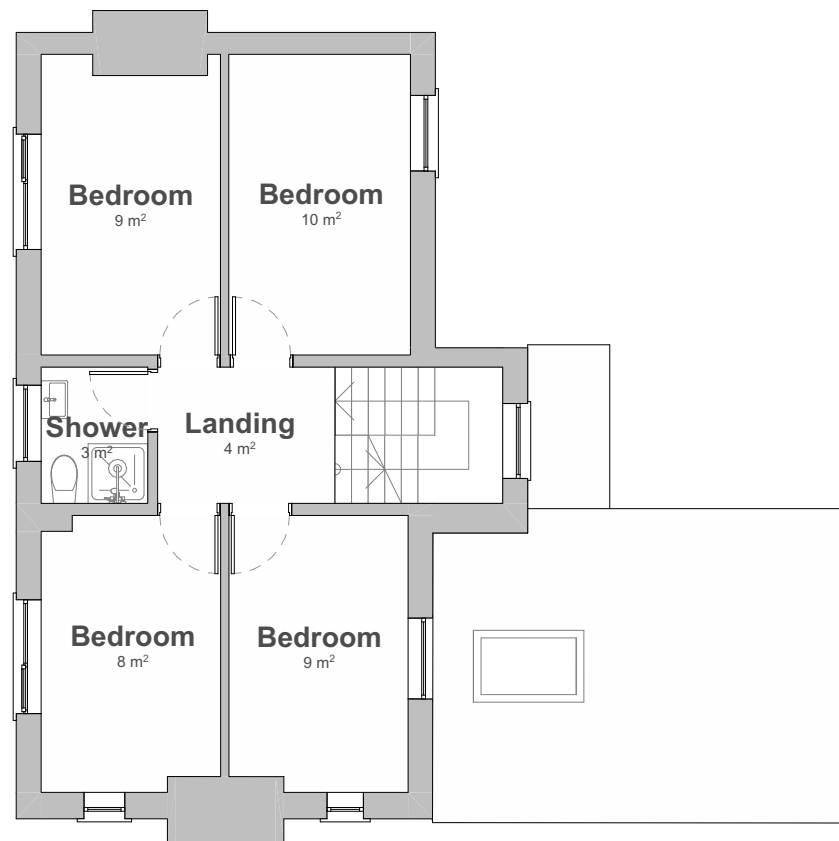


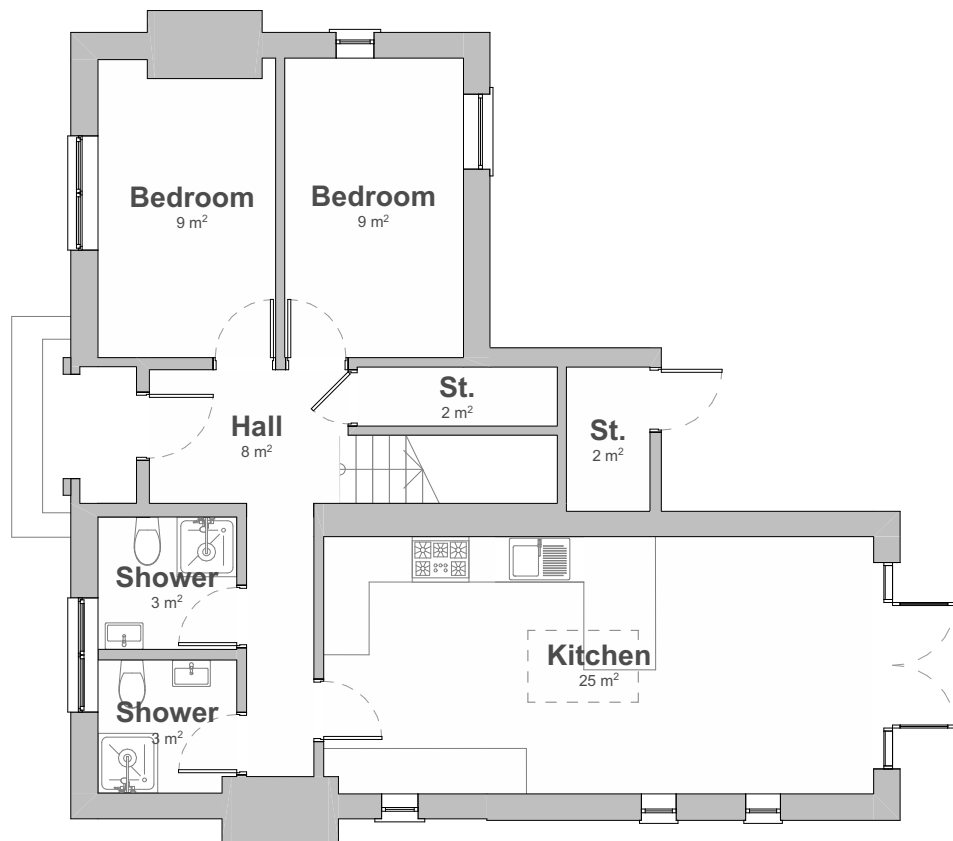

PMR
ARCHITECTURE

Sheridan House
112 - 116 Western Road
Hove, BN3 1DD

01273 980820
brighton@pmr-architecture.co.uk
www.pmr-architecture.co.uk

Client: Stylo Living
Project: 15 South Street, Lancing, BN15 8AE
Drawing Title: Proposed Floor Plans
Drawing No: 25.46_PL_100
Revision: D
Date: May 2026
Status: PLANNING
Scale: 1:100 @ A3

Floor Level	Area (m2)
Ground Floor	69.09
First Floor	44.05
Second Floor (Loft)	18.69
	131.83 m²

