




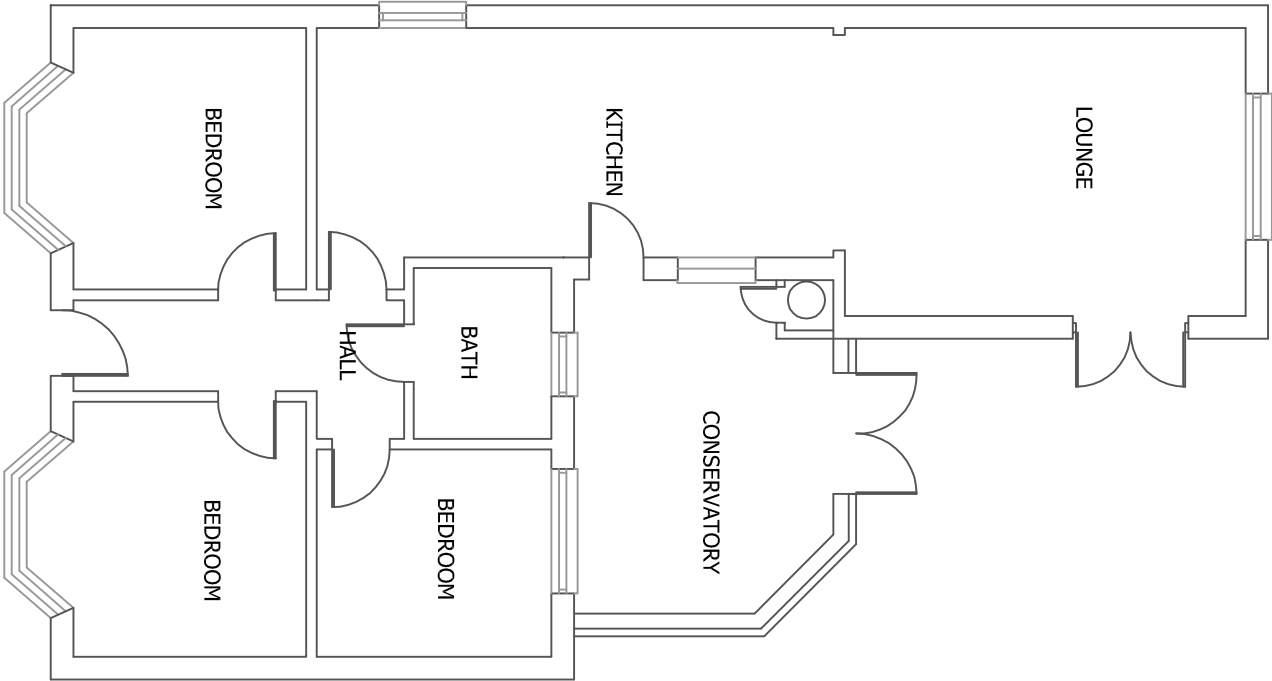

GROUND FLOOR PLAN
EXISTING

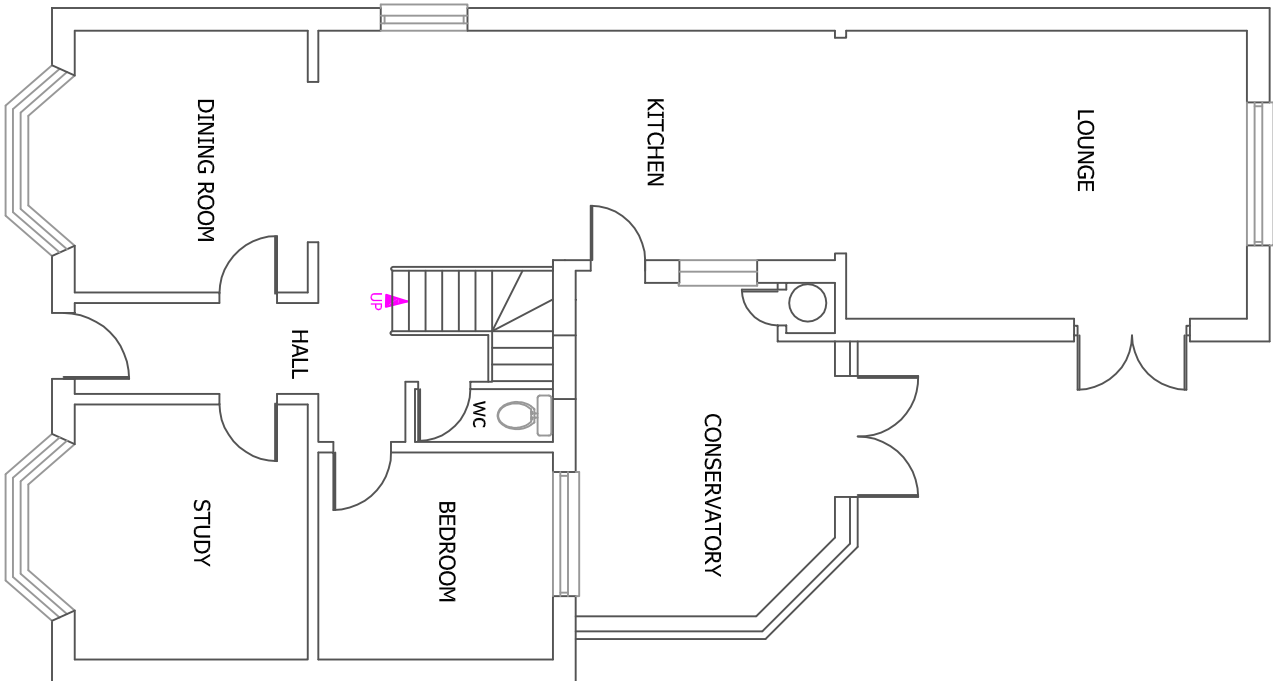

GROUND FLOOR PLAN
PROPOSED

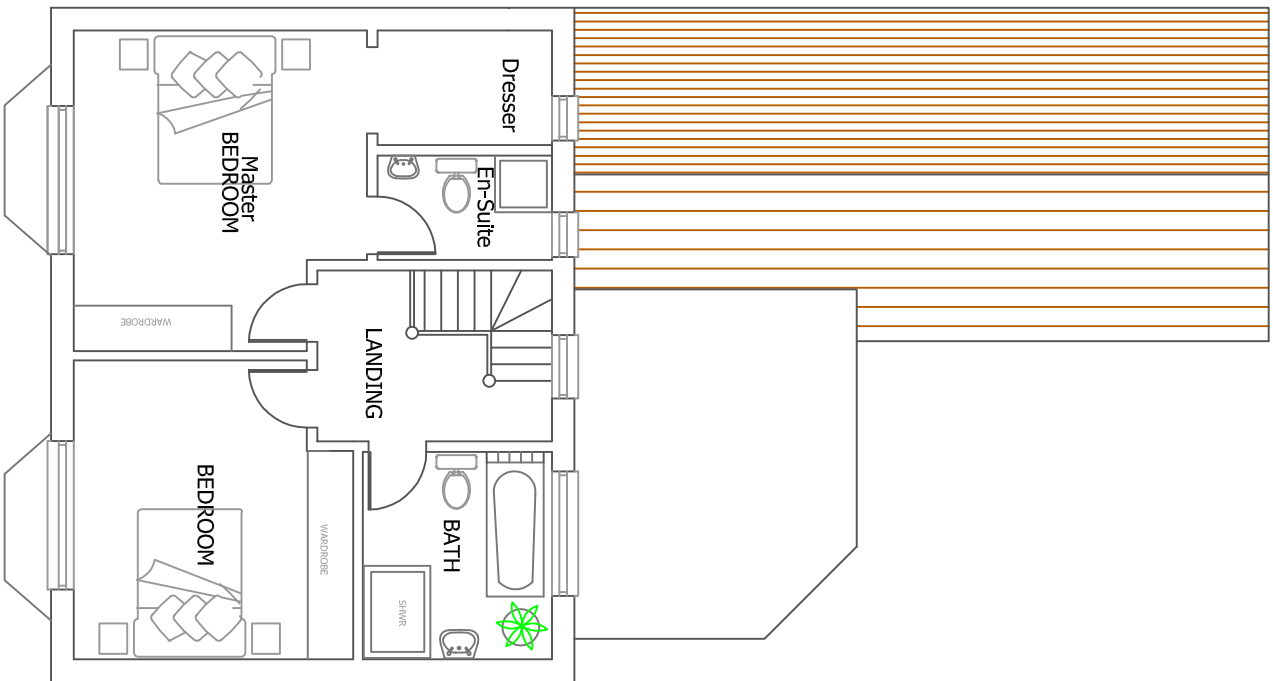

FIRST FLOOR PLAN
PROPOSED

- NOTES:
1. All dimensions are in mm and must be checked on site.
 2. Drawings are to be read in conjunction with accompanying documents.
 3. Any errors or inaccuracies should be brought to the attention of 31 Holey

Client Name Mr Sam Walsh

Address 64 Grinstead Lane, Landing, BN15 9DZ

Drawing Title FLOOR PLANS

Drawing Reference SW - 05 Date 01/03/26

Scale 1:100 Paper A3 Drawn By LM Rev A Director