




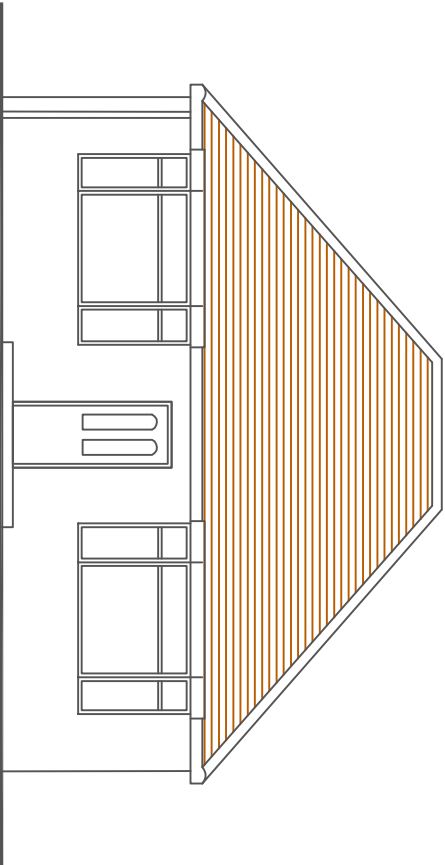


Front Elevation (East)

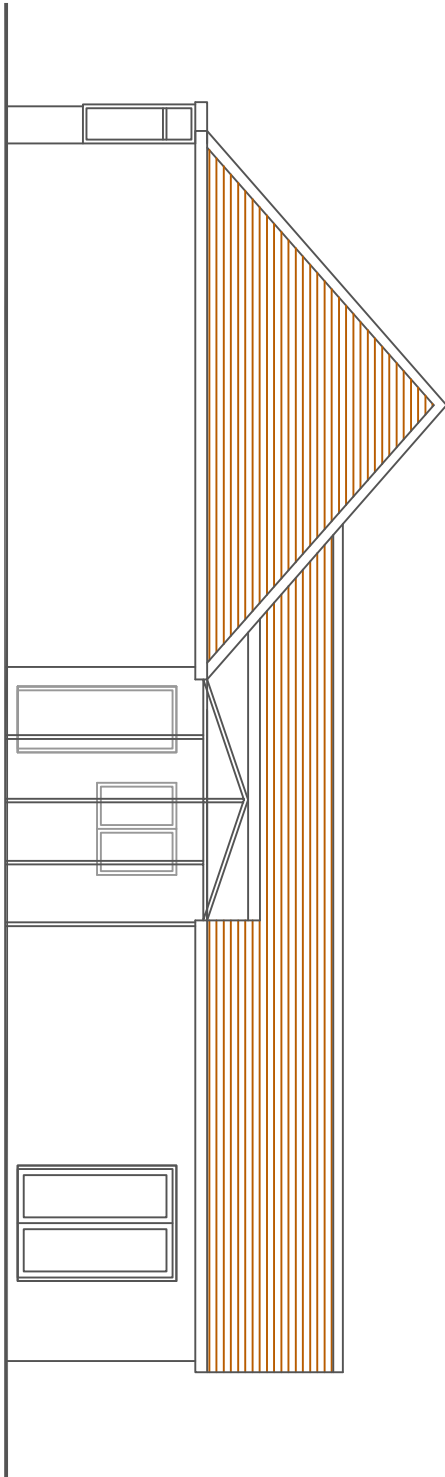

Side Elevation (North)

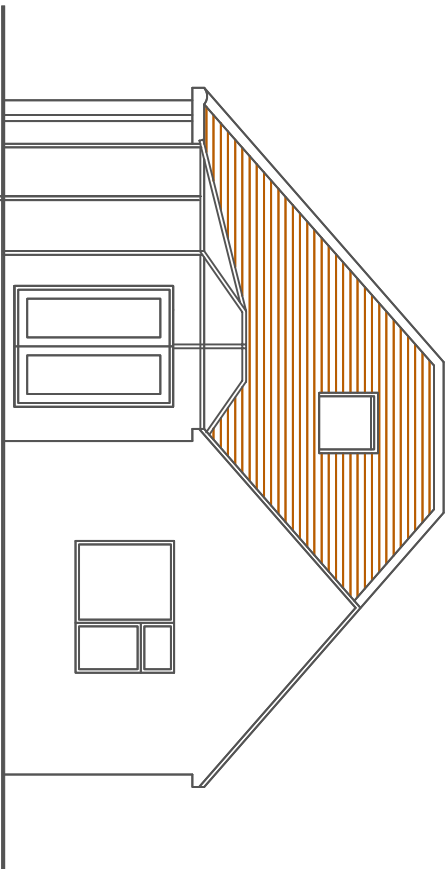


Rear Elevation (West)

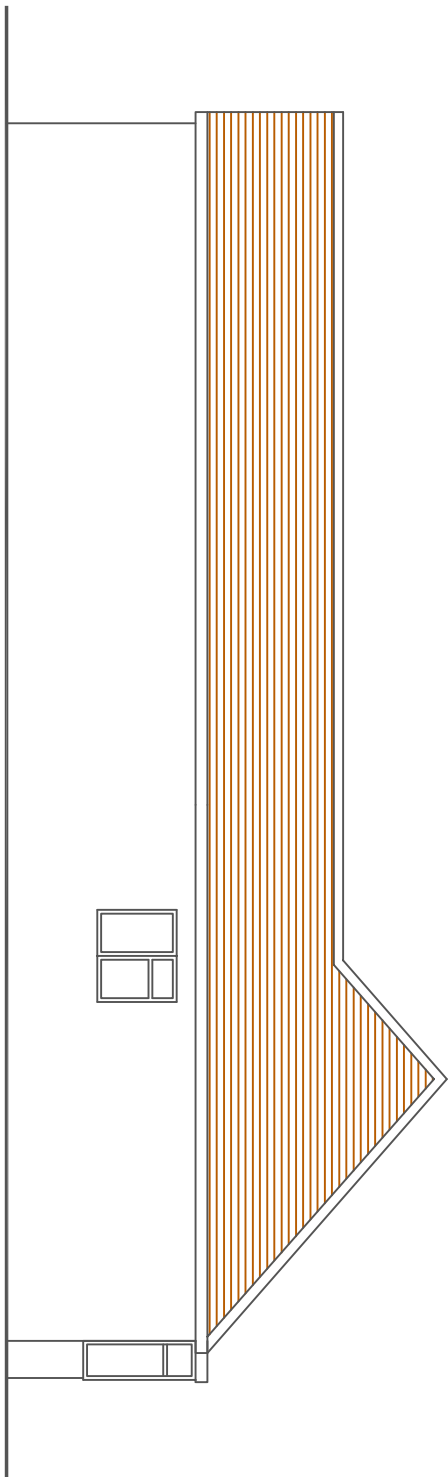

Side Elevation (South)

EXTERNAL MATERIALS.

ROOF TILES - CLAY
DOORS AND WINDOWS - UPVC
WALLS - RENDER

 

NOTES:

1. All dimensions are in mm and must be checked on site.
2. Drawings are to be read in conjunction with accompanying documents.
3. Any errors or inaccuracies should be brought to the attention of JRM/ey

Client Name	Mr Sam Walsh		
Address	64 Grinstead Lane, Landing, BN15 9DZ		
Drawing Title	EXISTING ELEVATIONS		
Drawing Reference	SW - 10	Date	01/03/26
Scale	1:100	Paper	A3
	Drawn By	LM	Rev
			-
			Direction