


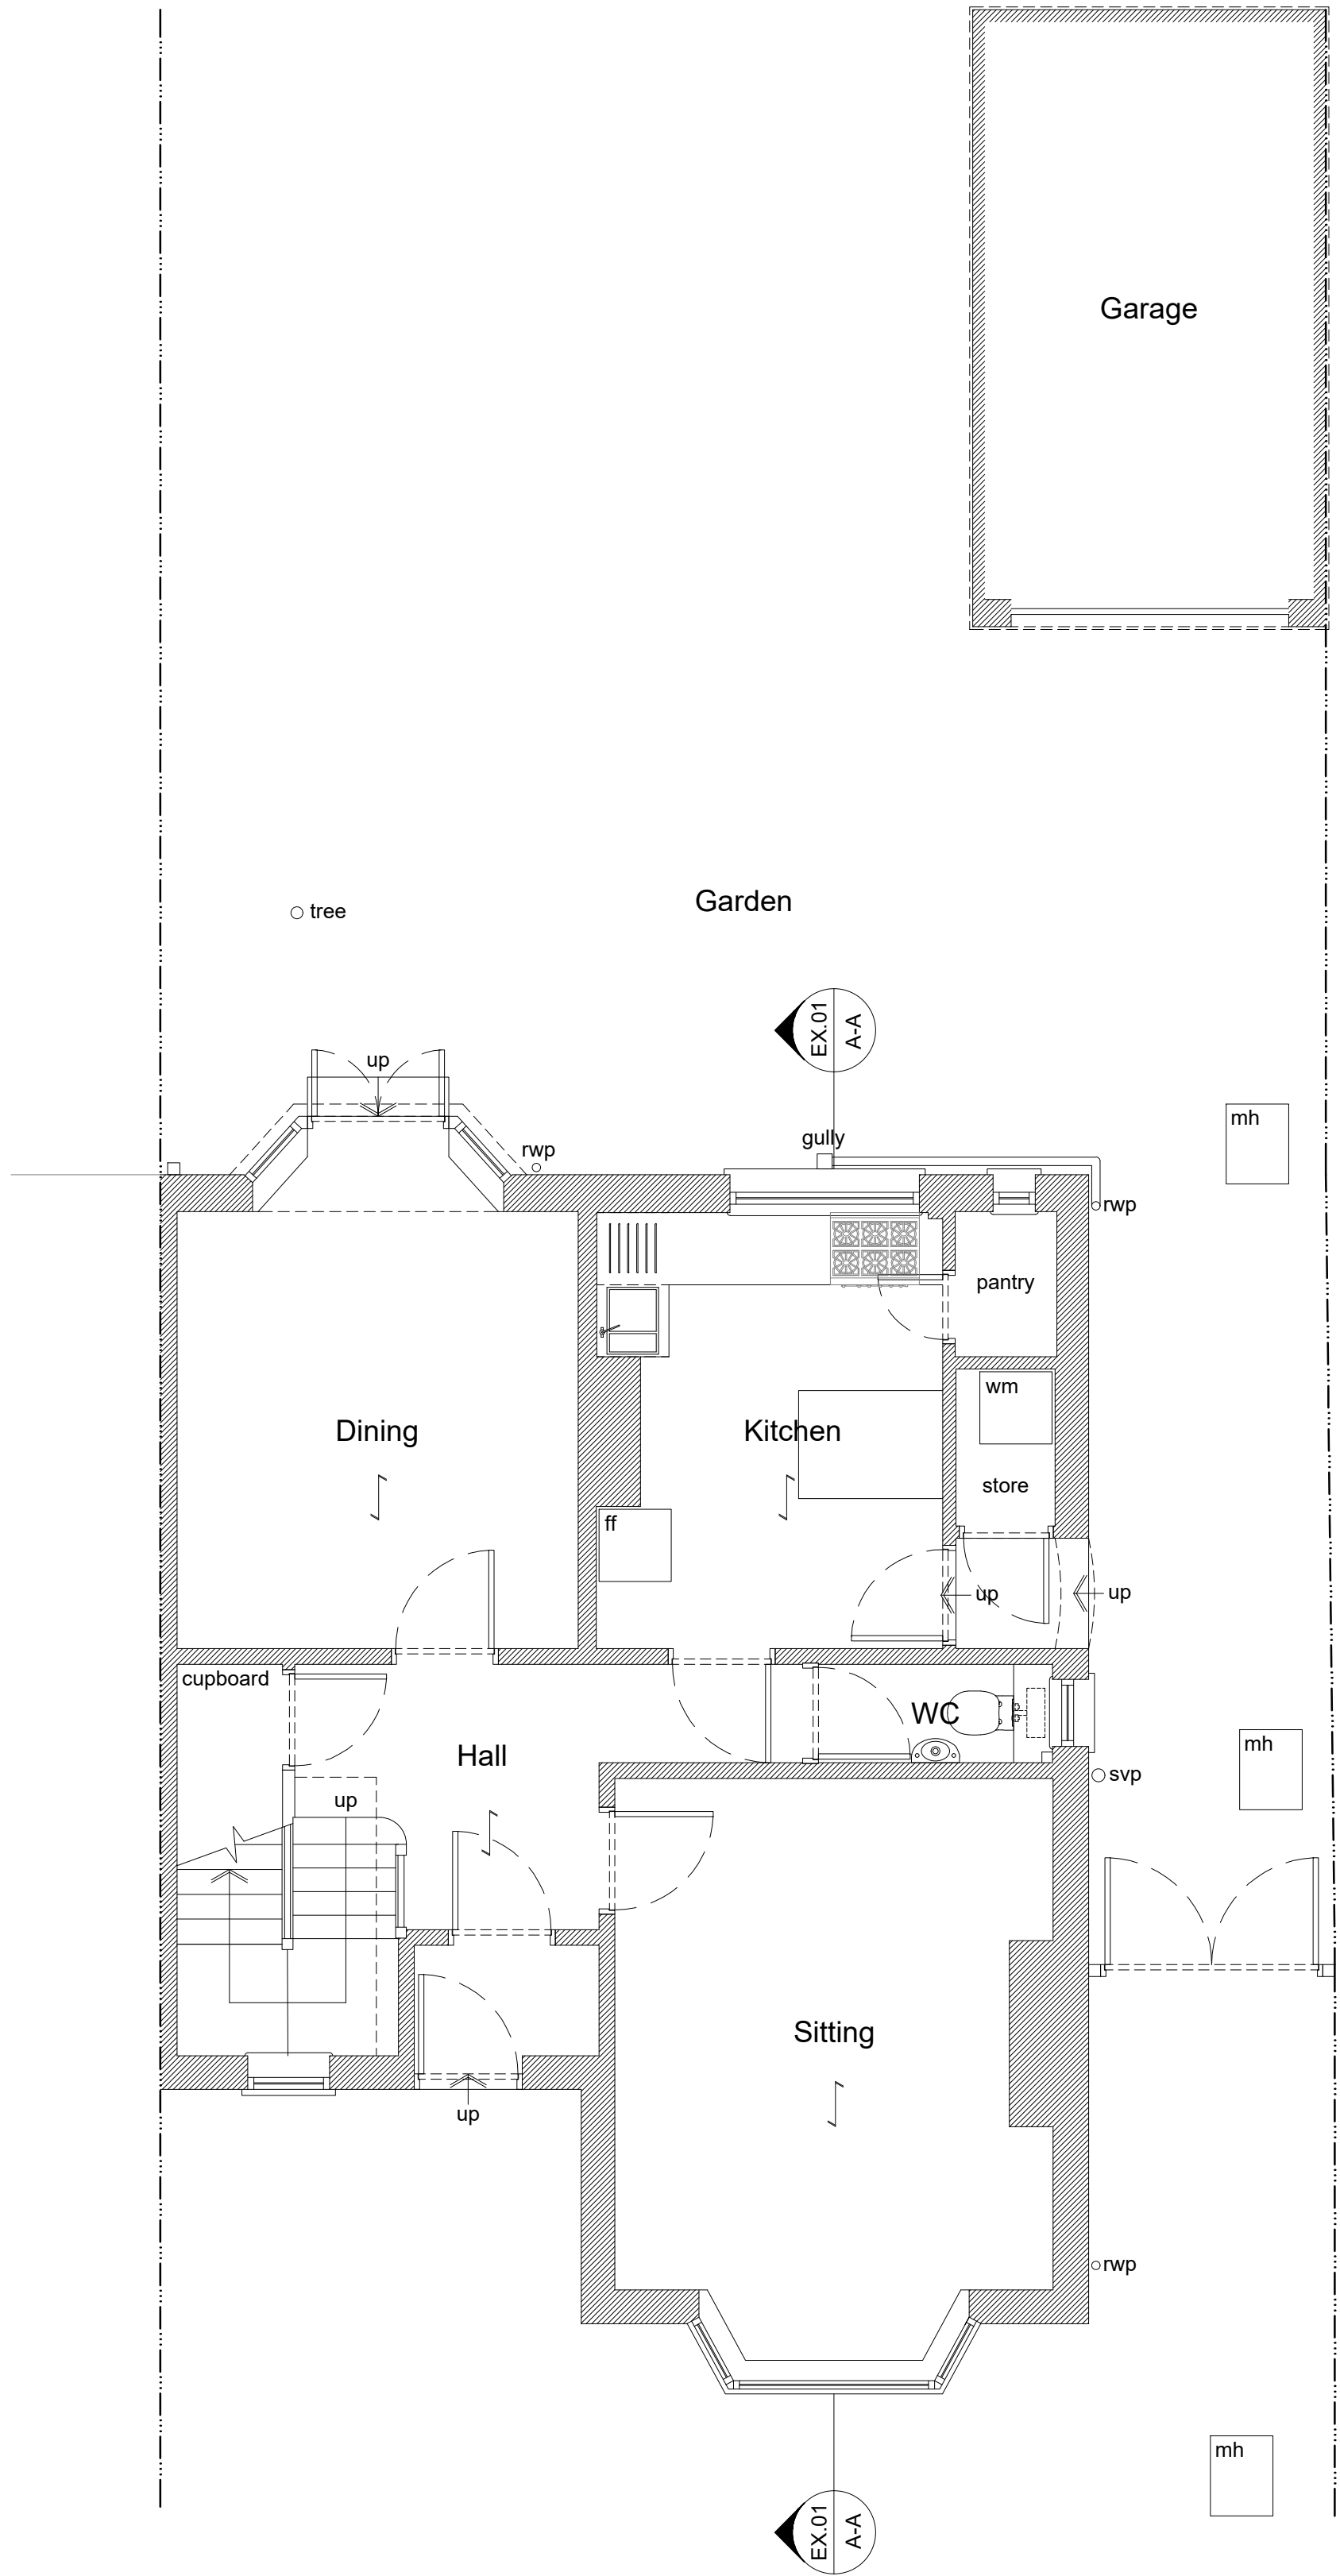


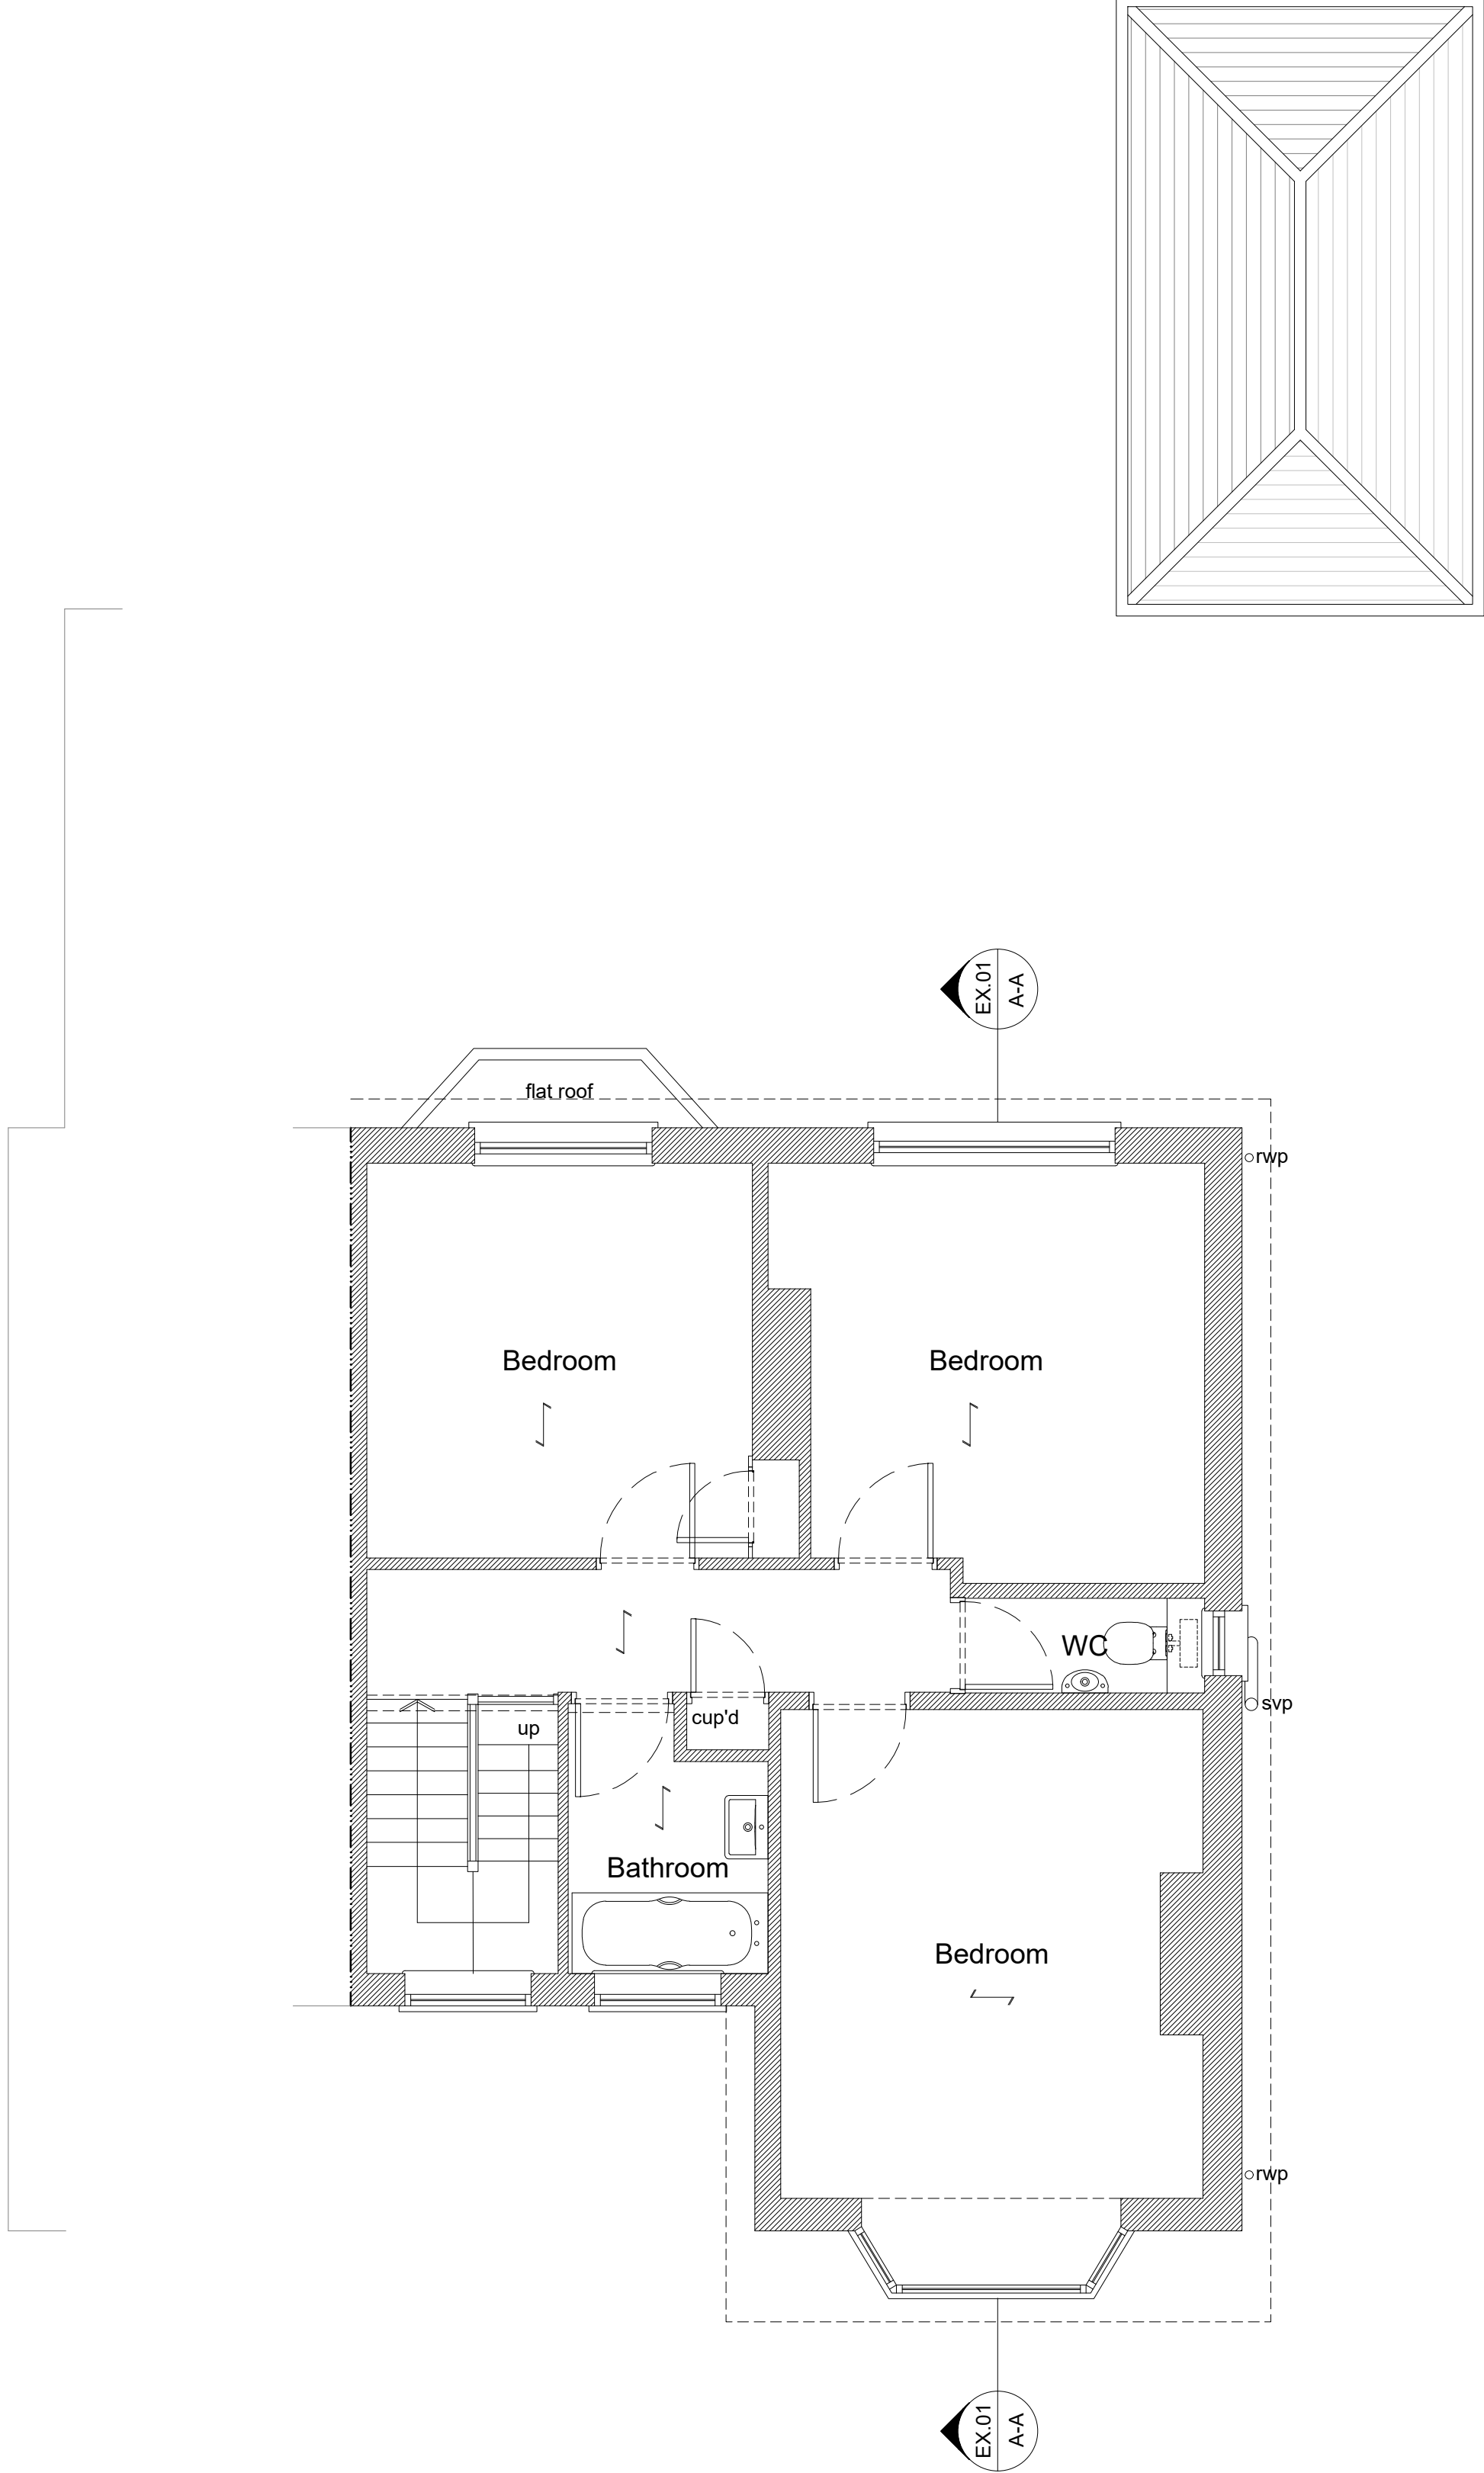



Existing Ground Floor Plan 1:50

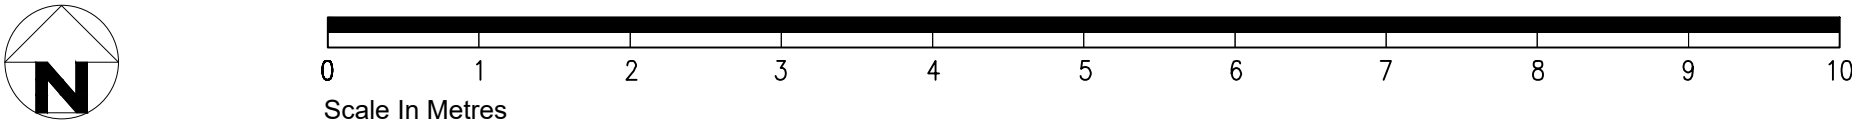



Existing First Floor Plan 1:50

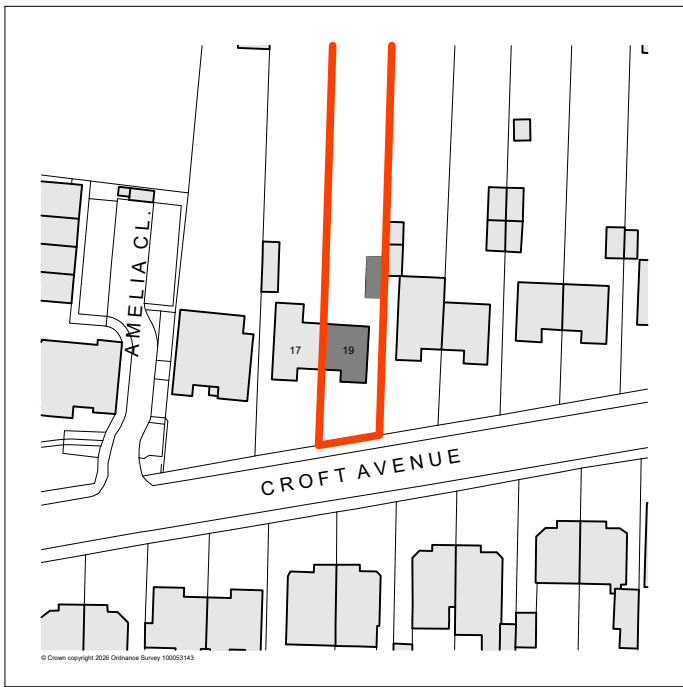


Location Plan 1:1250

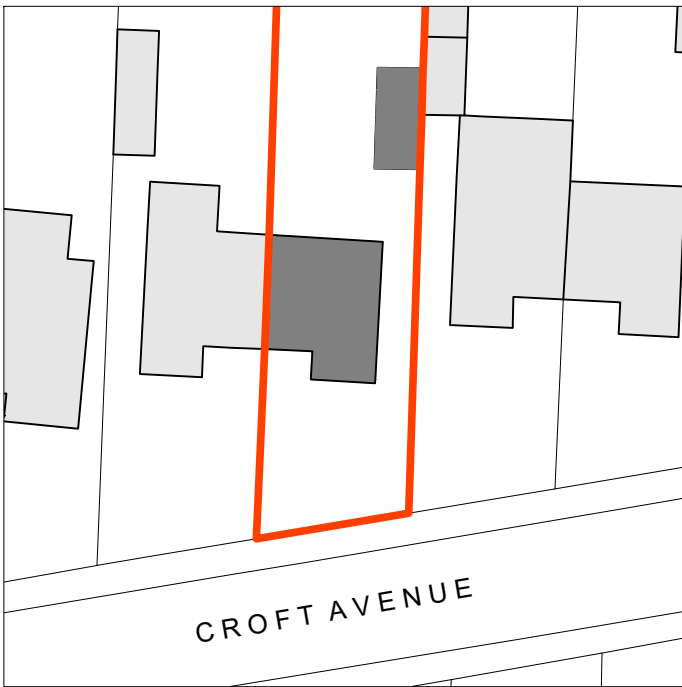 

Site Plan 1:500

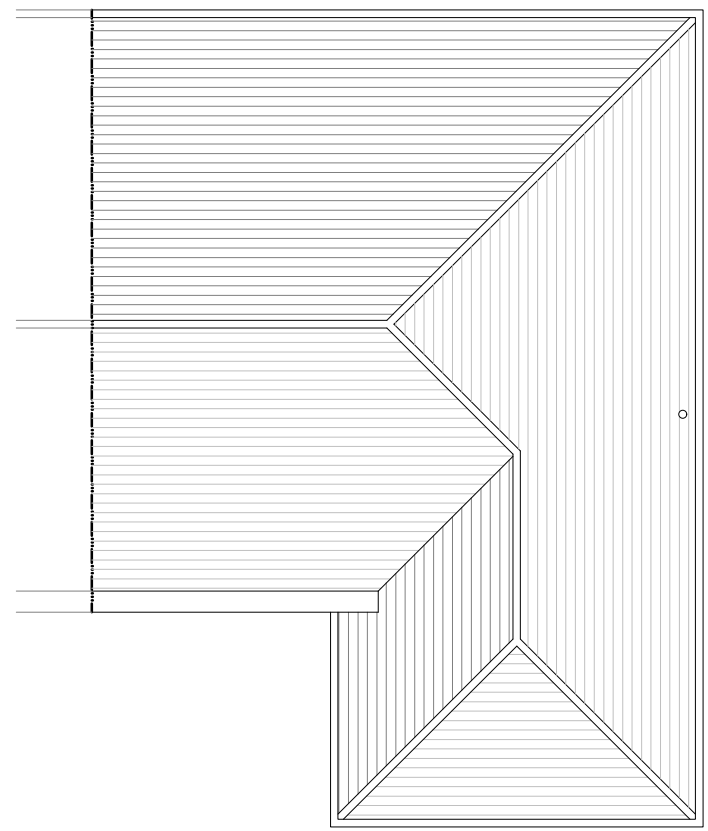 

Existing Roof Plan 1:100

 

TIMDEACON.
architect

timdeacon.architect@gmail.com

client Neil McKenzie
job 19 Croft Avenue
Southwick
Brighton
BN42 4AA

rev. date
amendments comment

dwg # 226.EX.01
dwg title Existing Plans

MEASURED SURVEY

scale Varies @ A1

date April 2026

RIBA work stage

Do not scale off drawing unless solely for Planning purposes.
Check all dimensions on site before work commences.
All work materials workmanship to conform with current building regulations BS5 and COP's.
© Copyright Tim Deacon, Architect