





Existing Side Elevation (East) 1:50

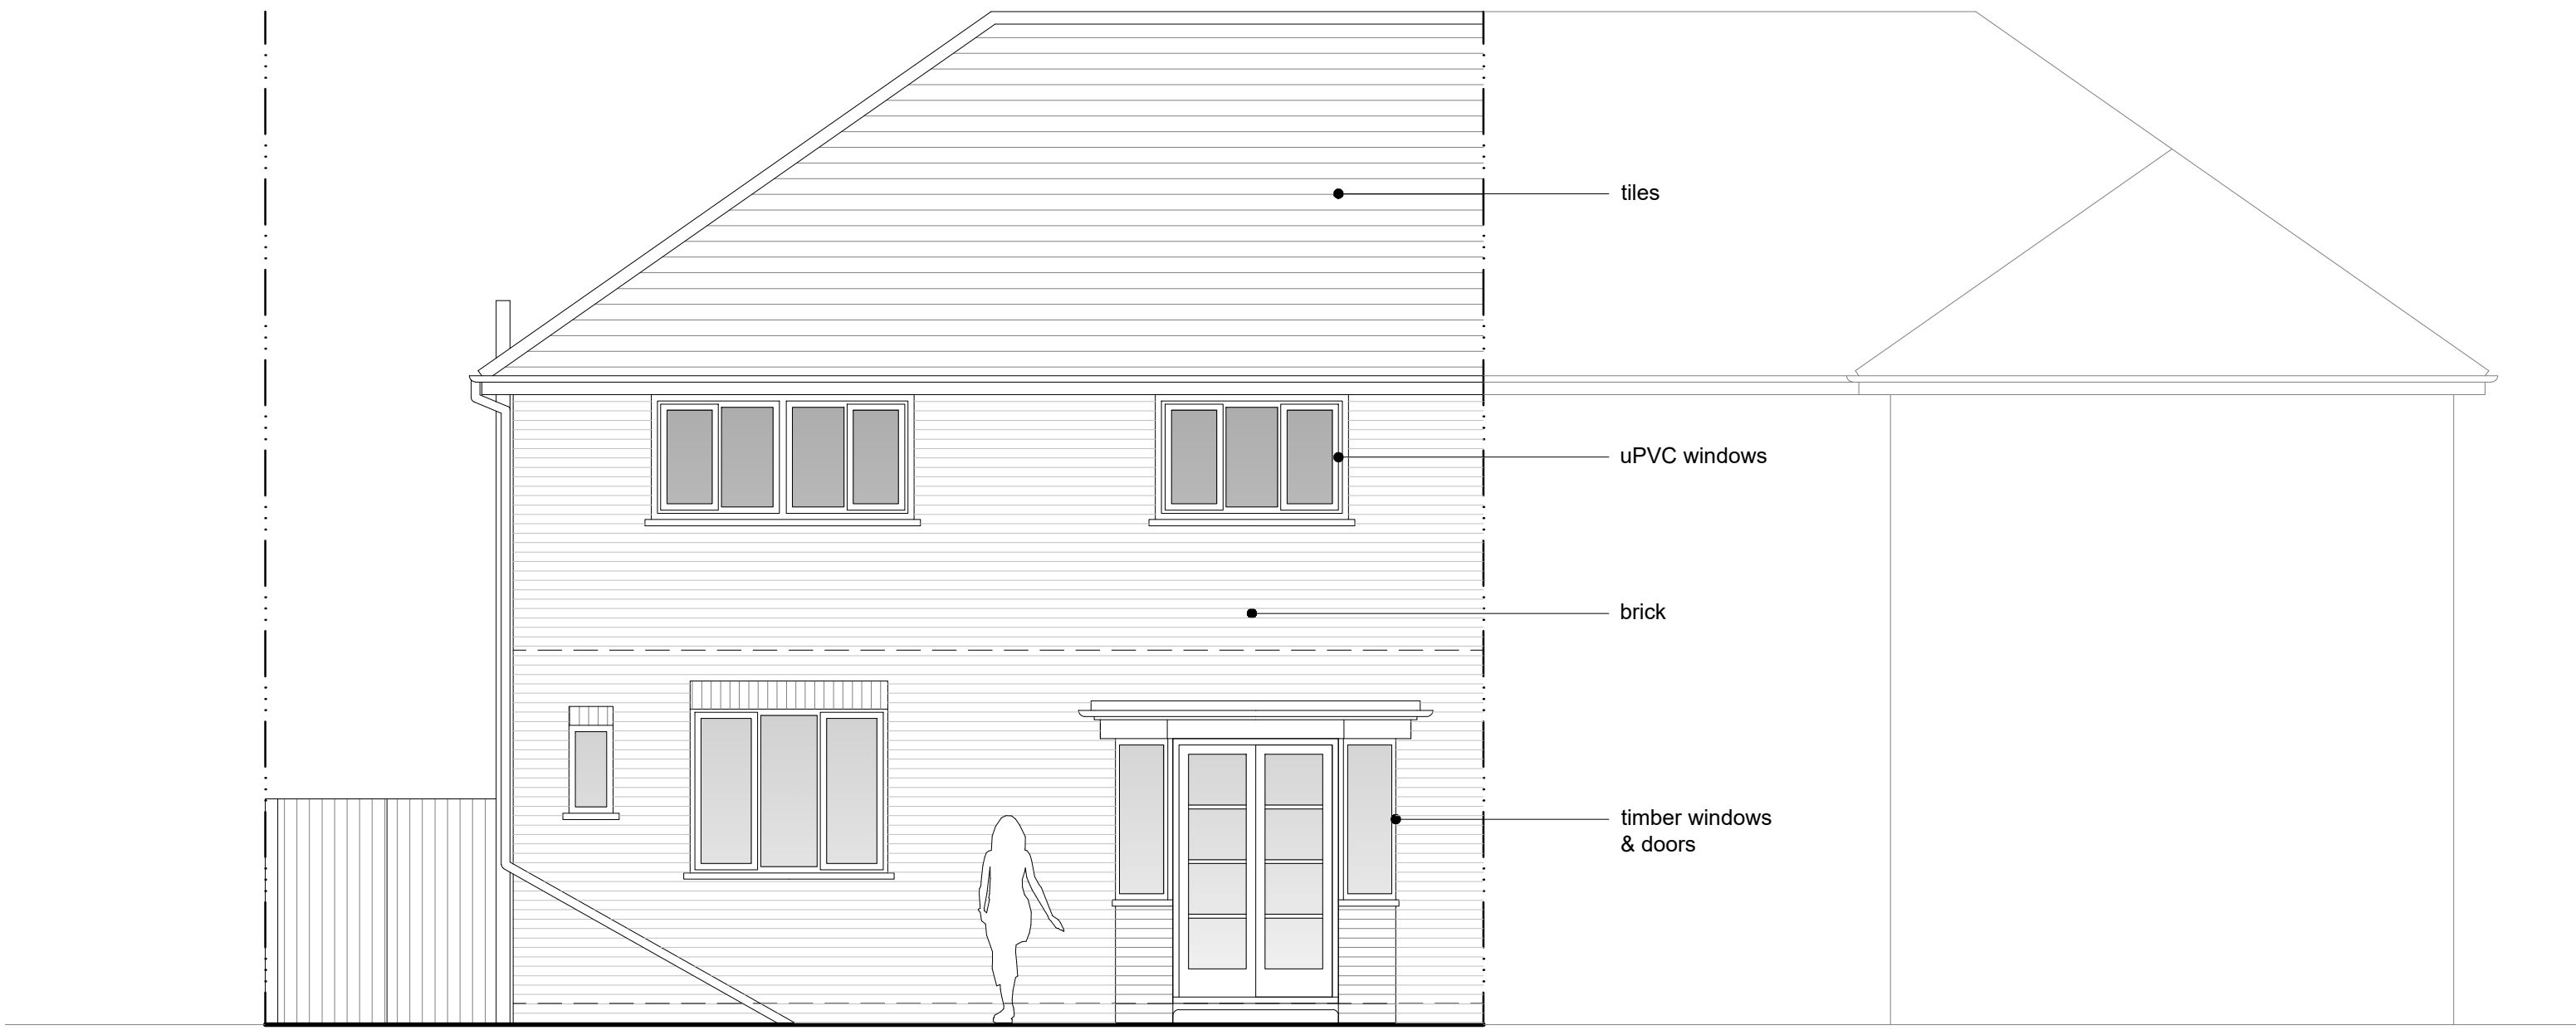

Existing Rear Elevation (North) 1:50



Existing Section A-A 1:50

 

TIMDEACON.
architect

timdeacon.architect@gmail.com

rev.	date	comment

client Neil McKenzie
job 19 Croft Avenue
Southwick
Brighton
BN42 4AA

dwg # 226.EX.02

dwg title Existing Elevations &
Section A-A

MEASURED SURVEY

Do not scale off drawing unless solely for Planning purposes.
Check all dimensions on site before work commences.
All goods materials workmanship to conform with current building regulations BBS and CDP's.
© Copyright Tim Deacon, Architect

scale 1:50 @ A1

date April 2026

RIBA work stage