

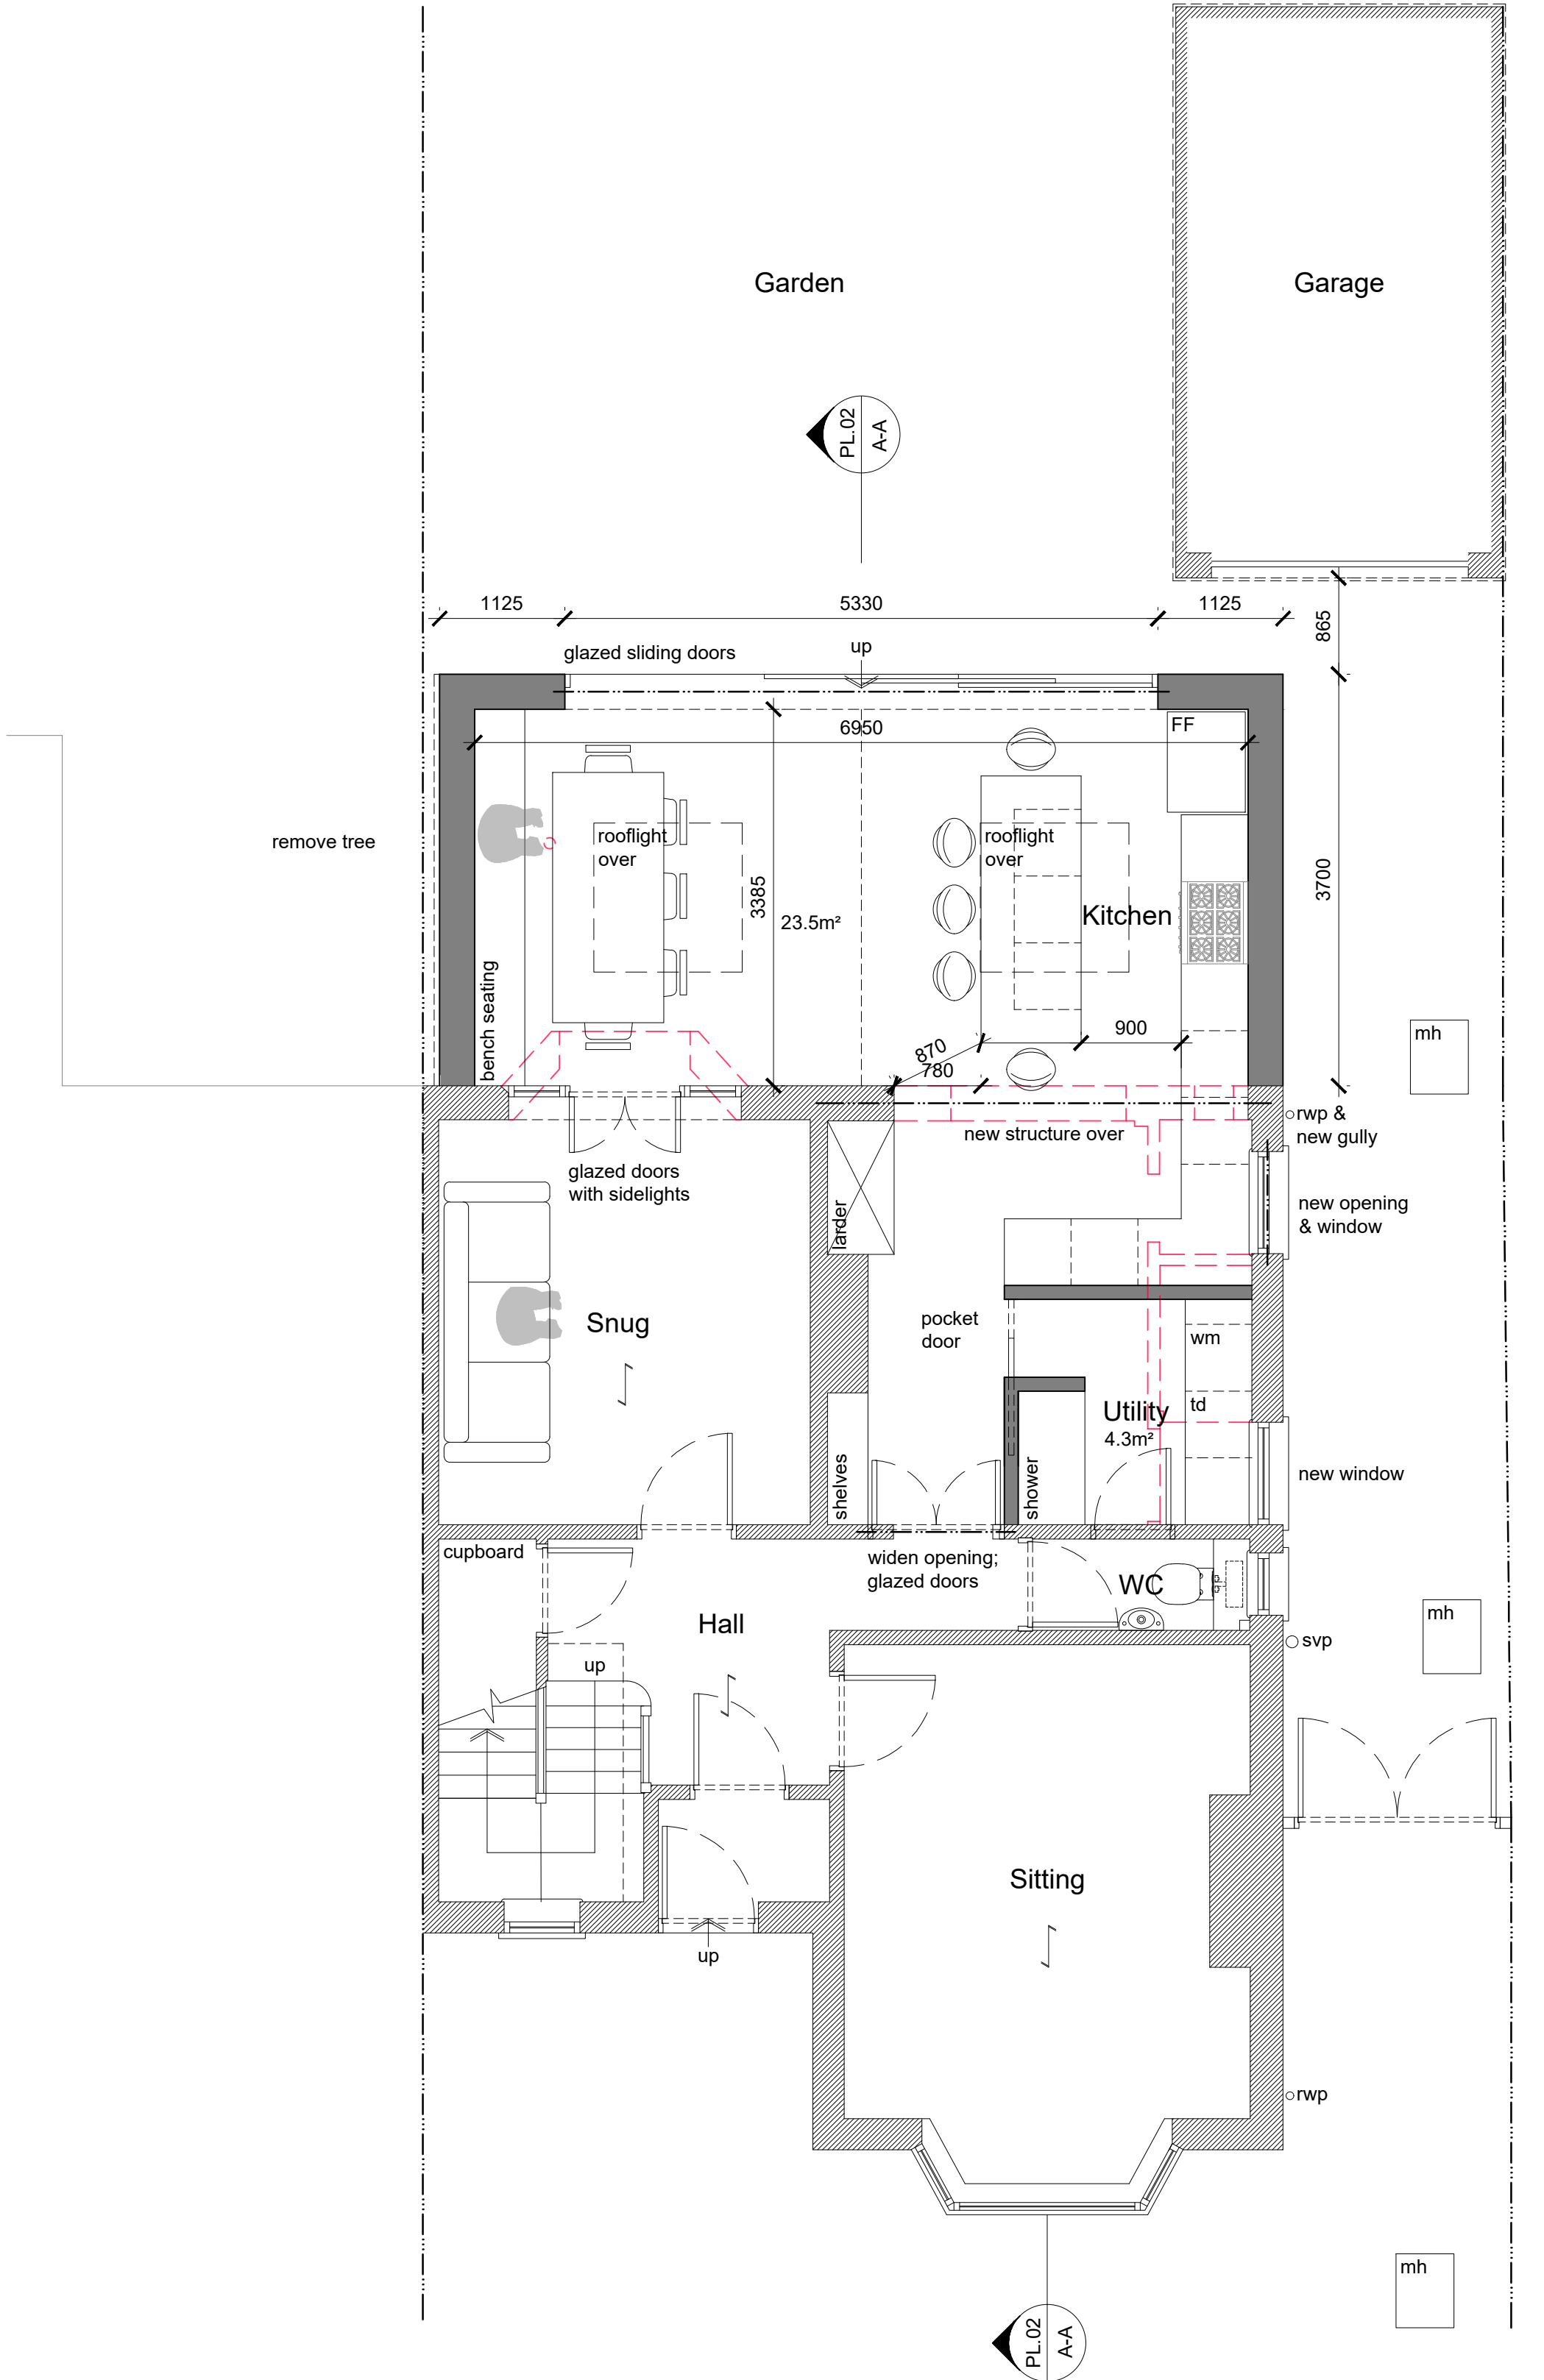


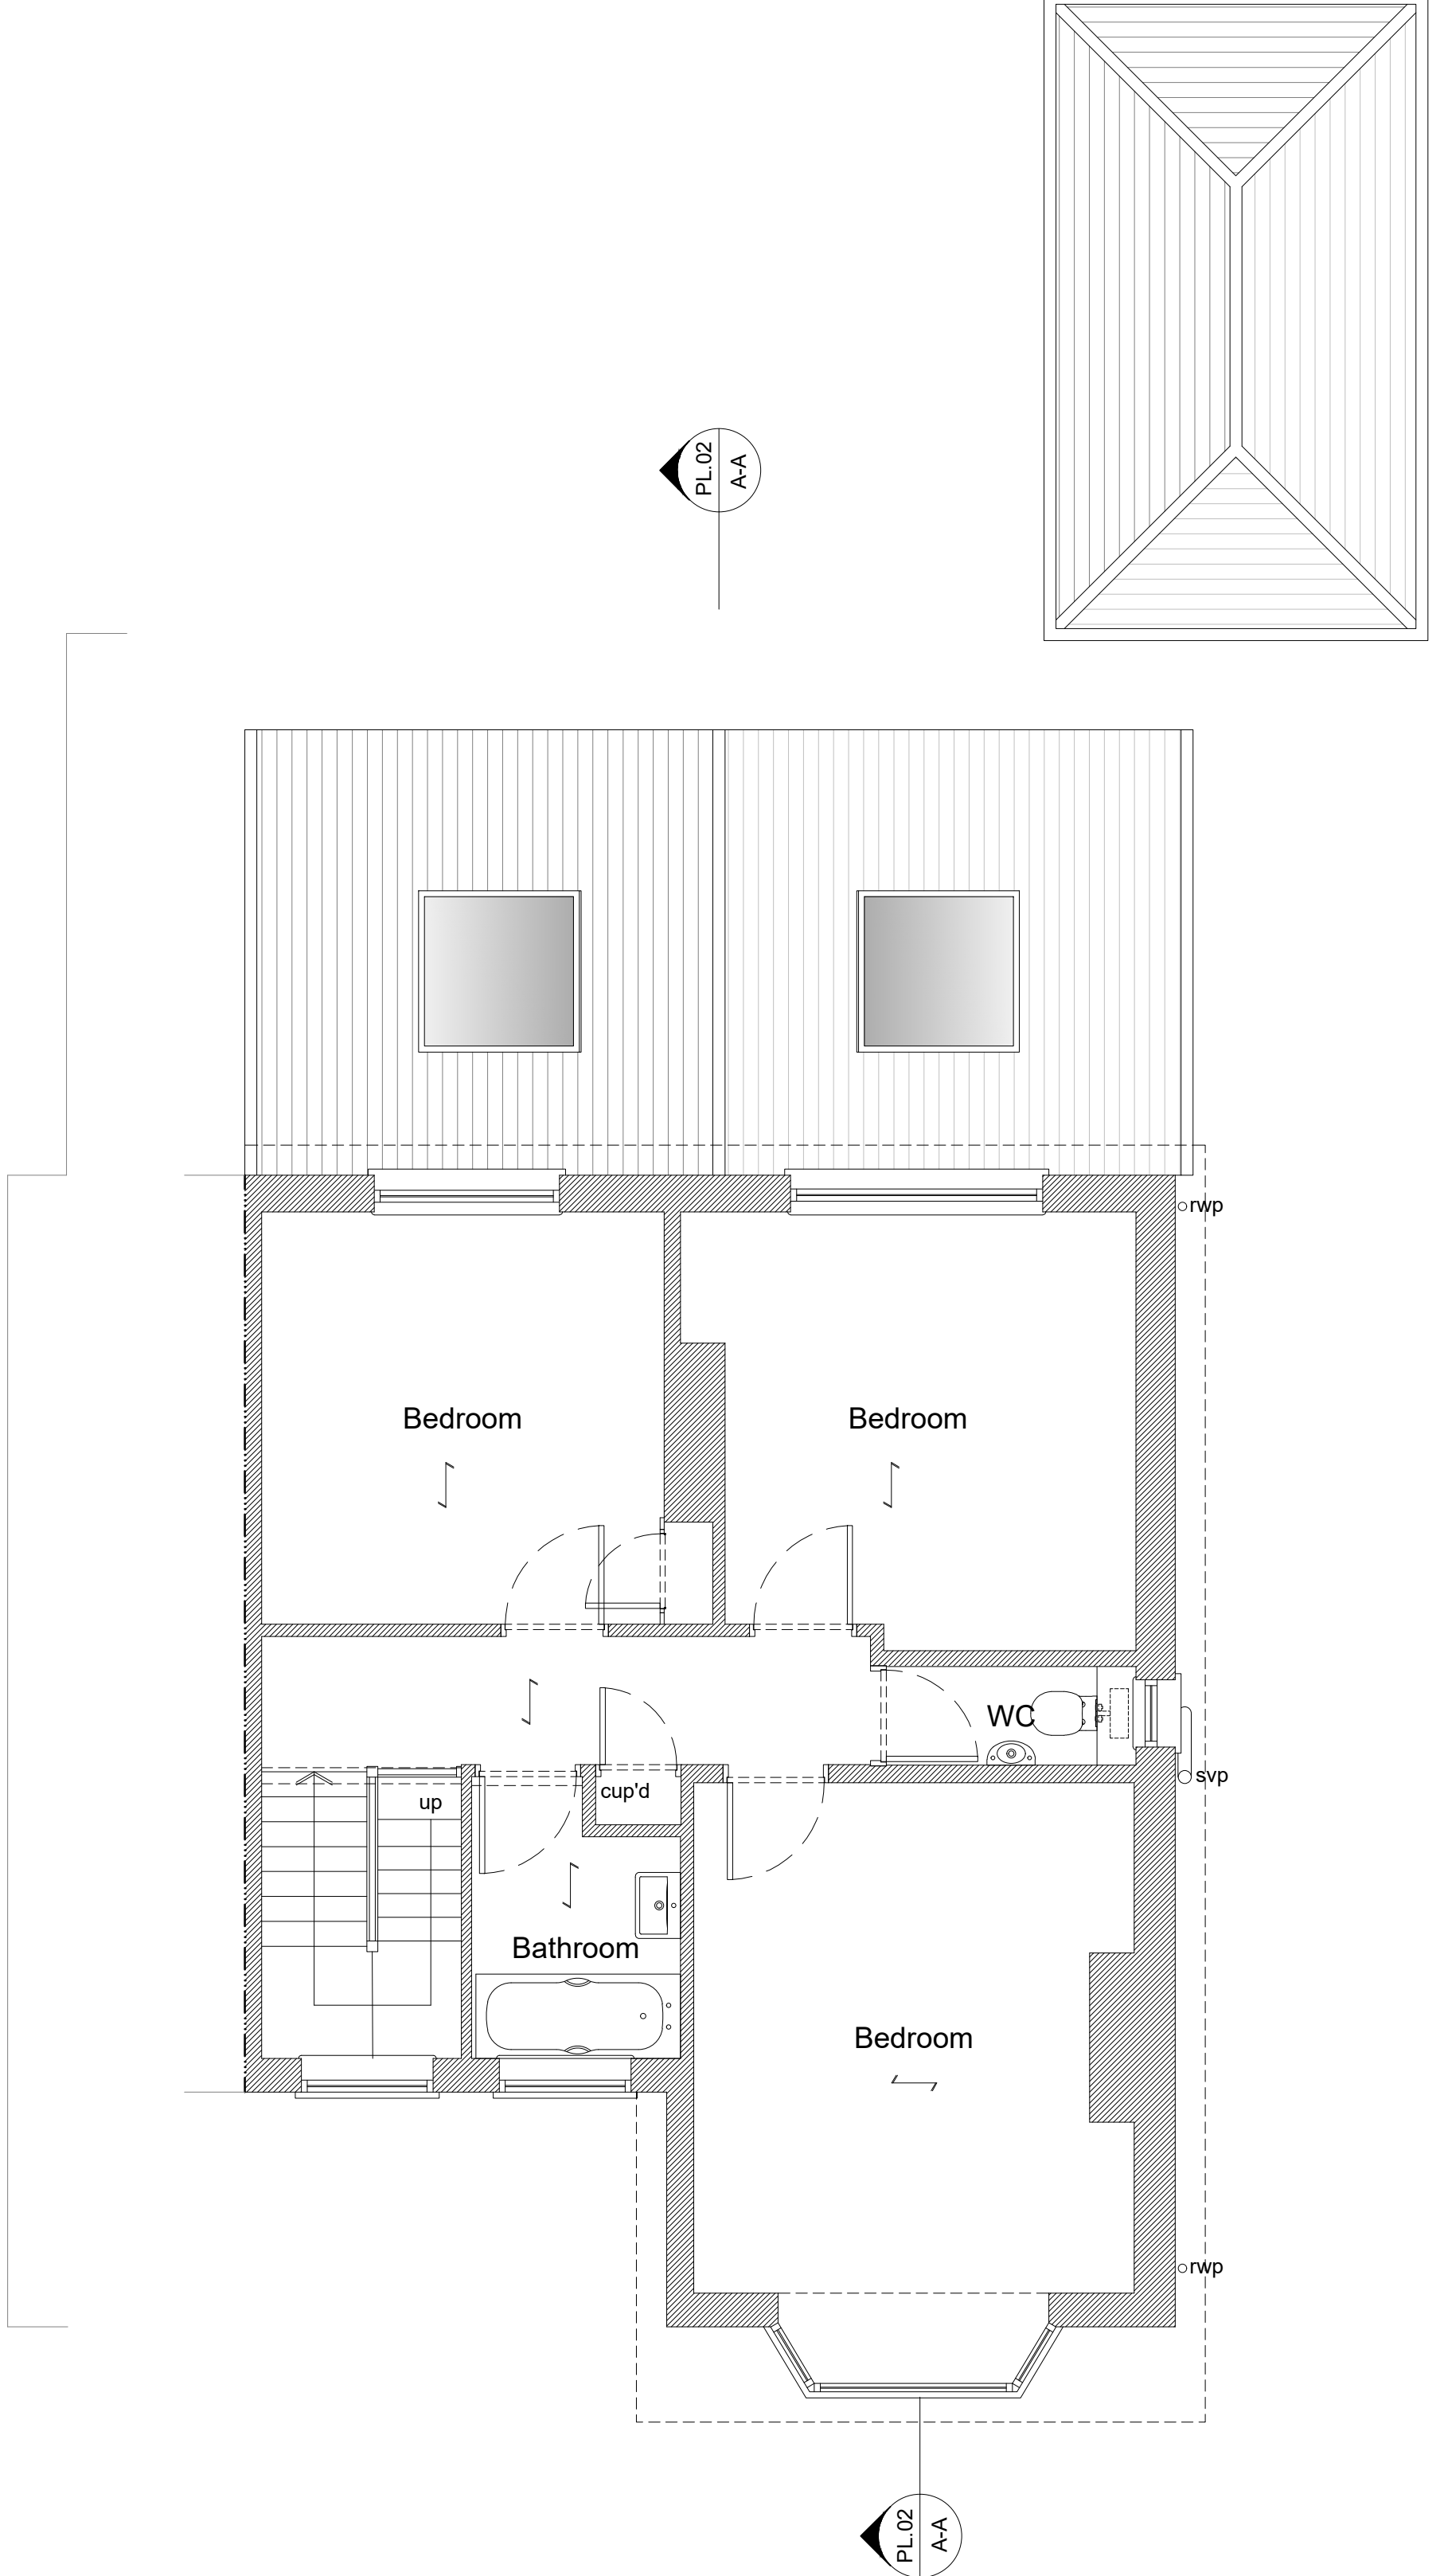

Proposed Ground Floor Plan 1:50



28.1m² single storey rear extension

 



Proposed First Floor Plan 1:50




Location Plan 1:1250

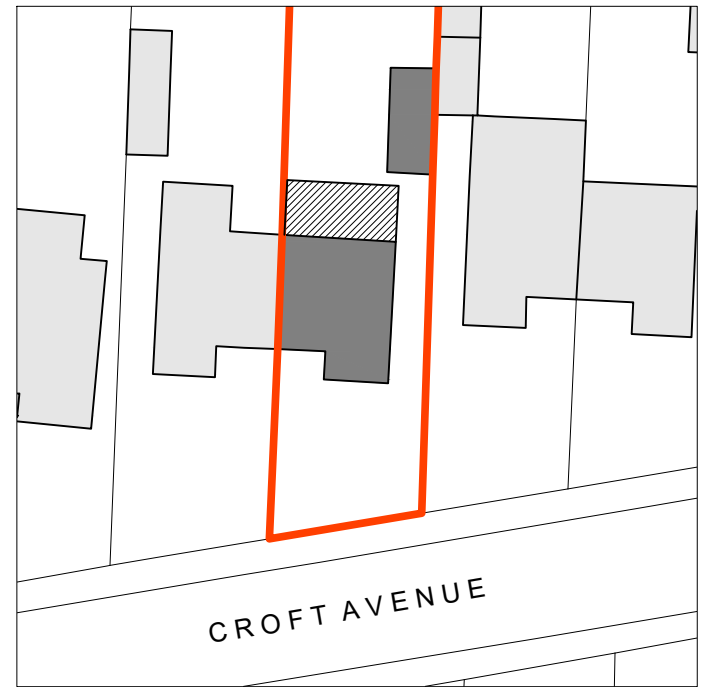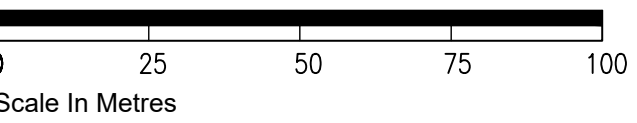

Site Plan 1:500

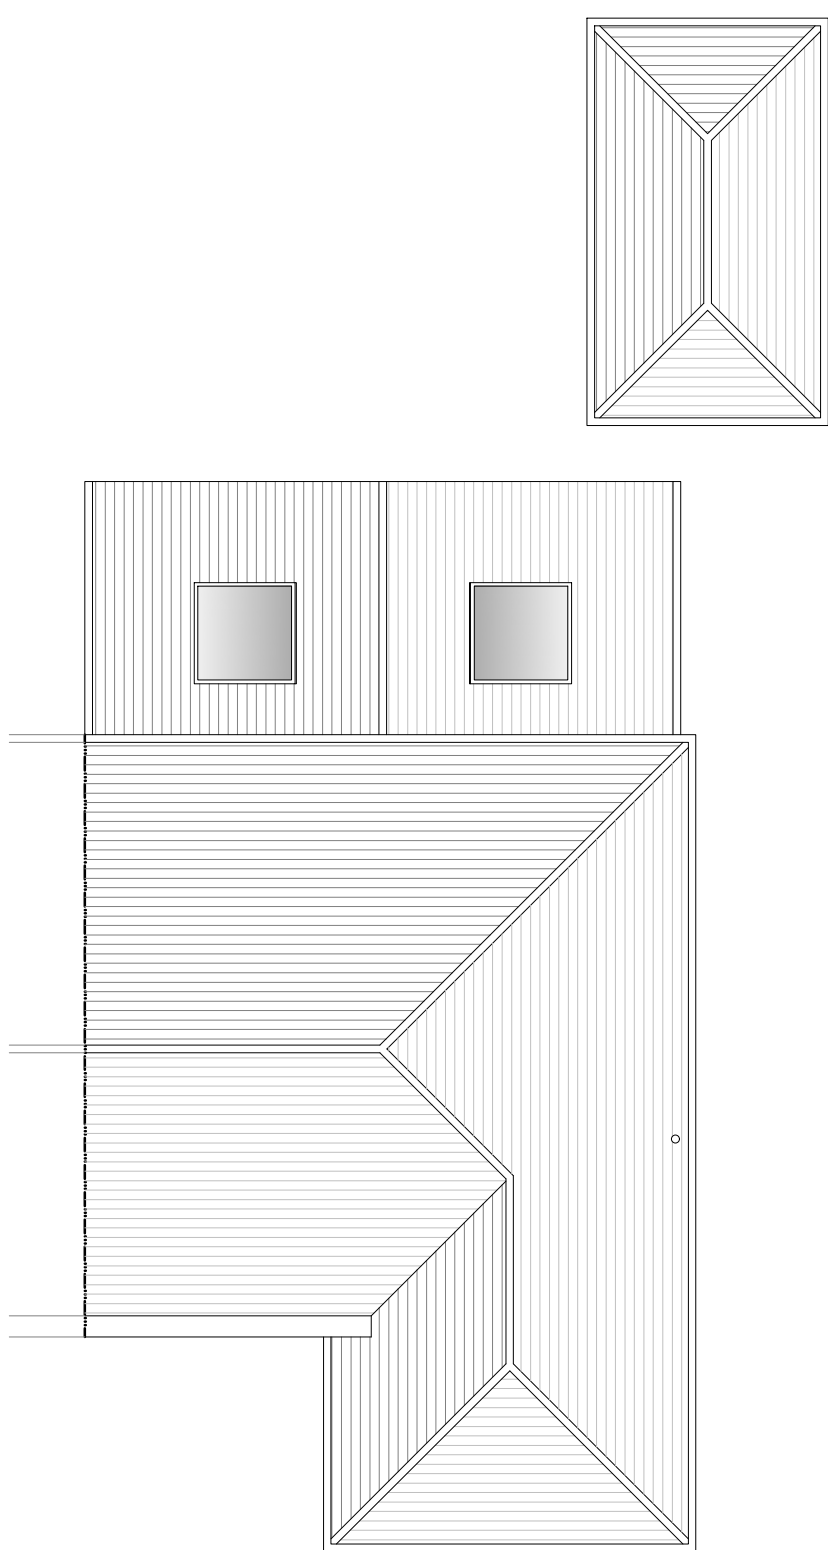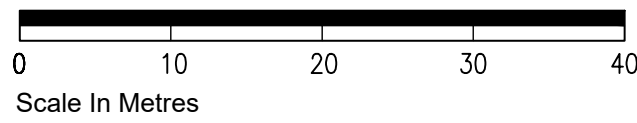

Proposed Roof Plan 1:100

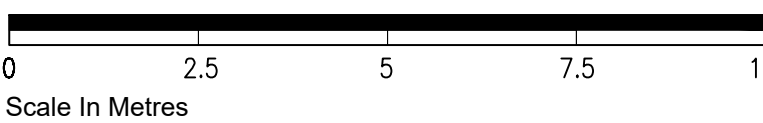

- Existing
- Proposed
- Demolition
- New Structure (assumed)

TIM DEACON. architect		rev.	date	comment
timdeacon.architect@gmail.com				
client	Neil Mackenzie	dwg #	226.PL.01	
job	19 Croft Avenue Southwick Brighton BN42 4AA	dwg title	Proposed Plans	
Do not scale off drawing unless solely for Planning purposes. Check all dimensions on site before work commences. All work materials workmanship to conform with current building regulations BS5 and COP's © Copyright Tim Deacon, Architect		scale	PRIOR APPROVAL Varies @ A1	
		date	May 2026	RIBA work stage 3