







Proposed Side Elevation (East) 1:50

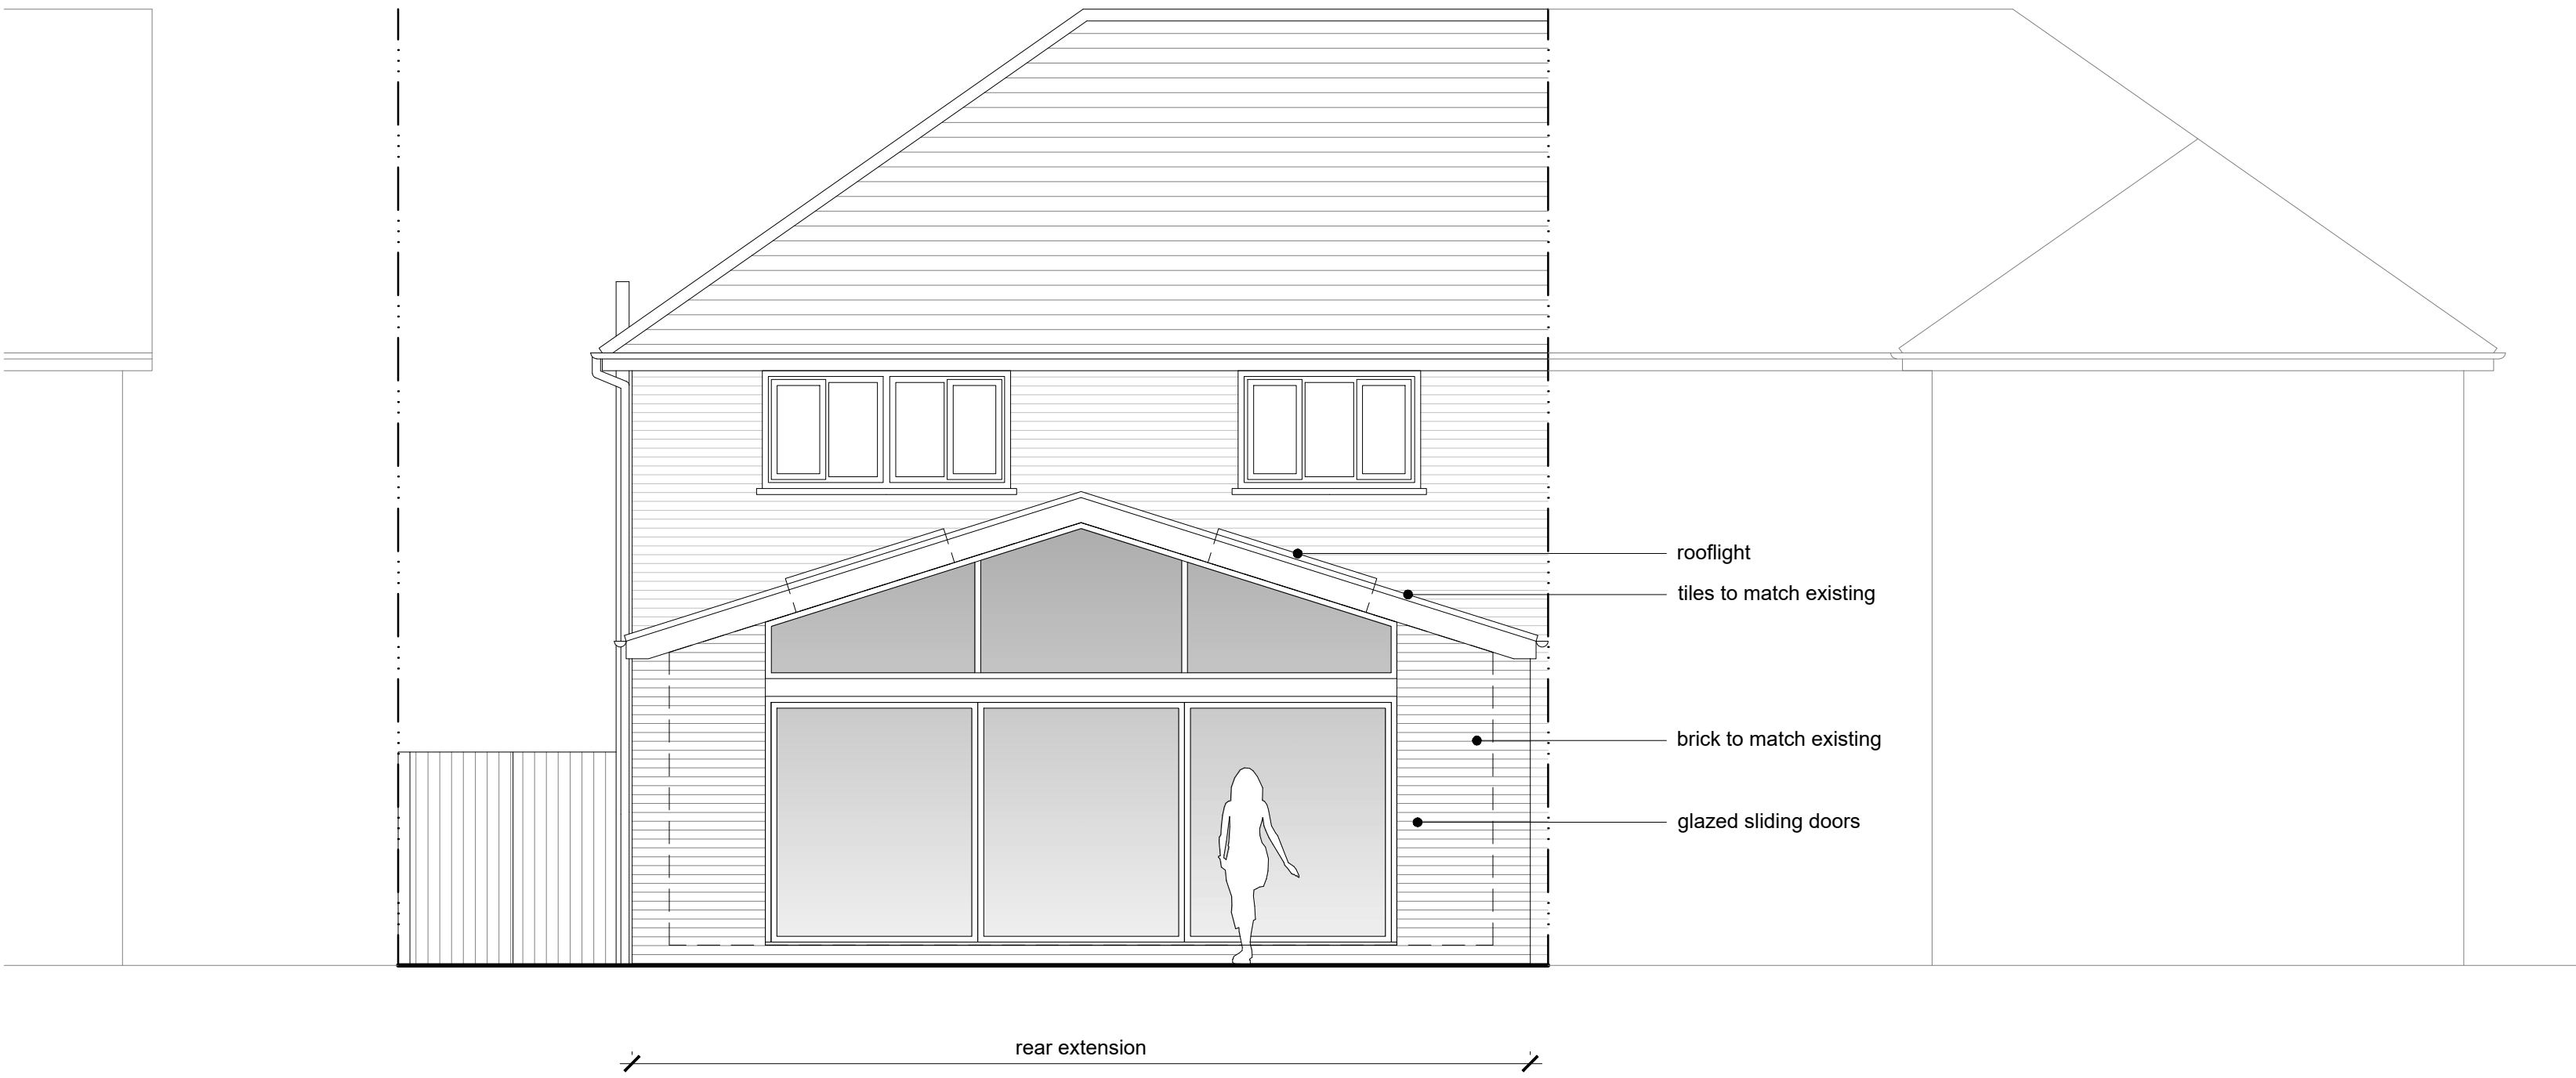

Proposed Rear Elevation (North) 1:50

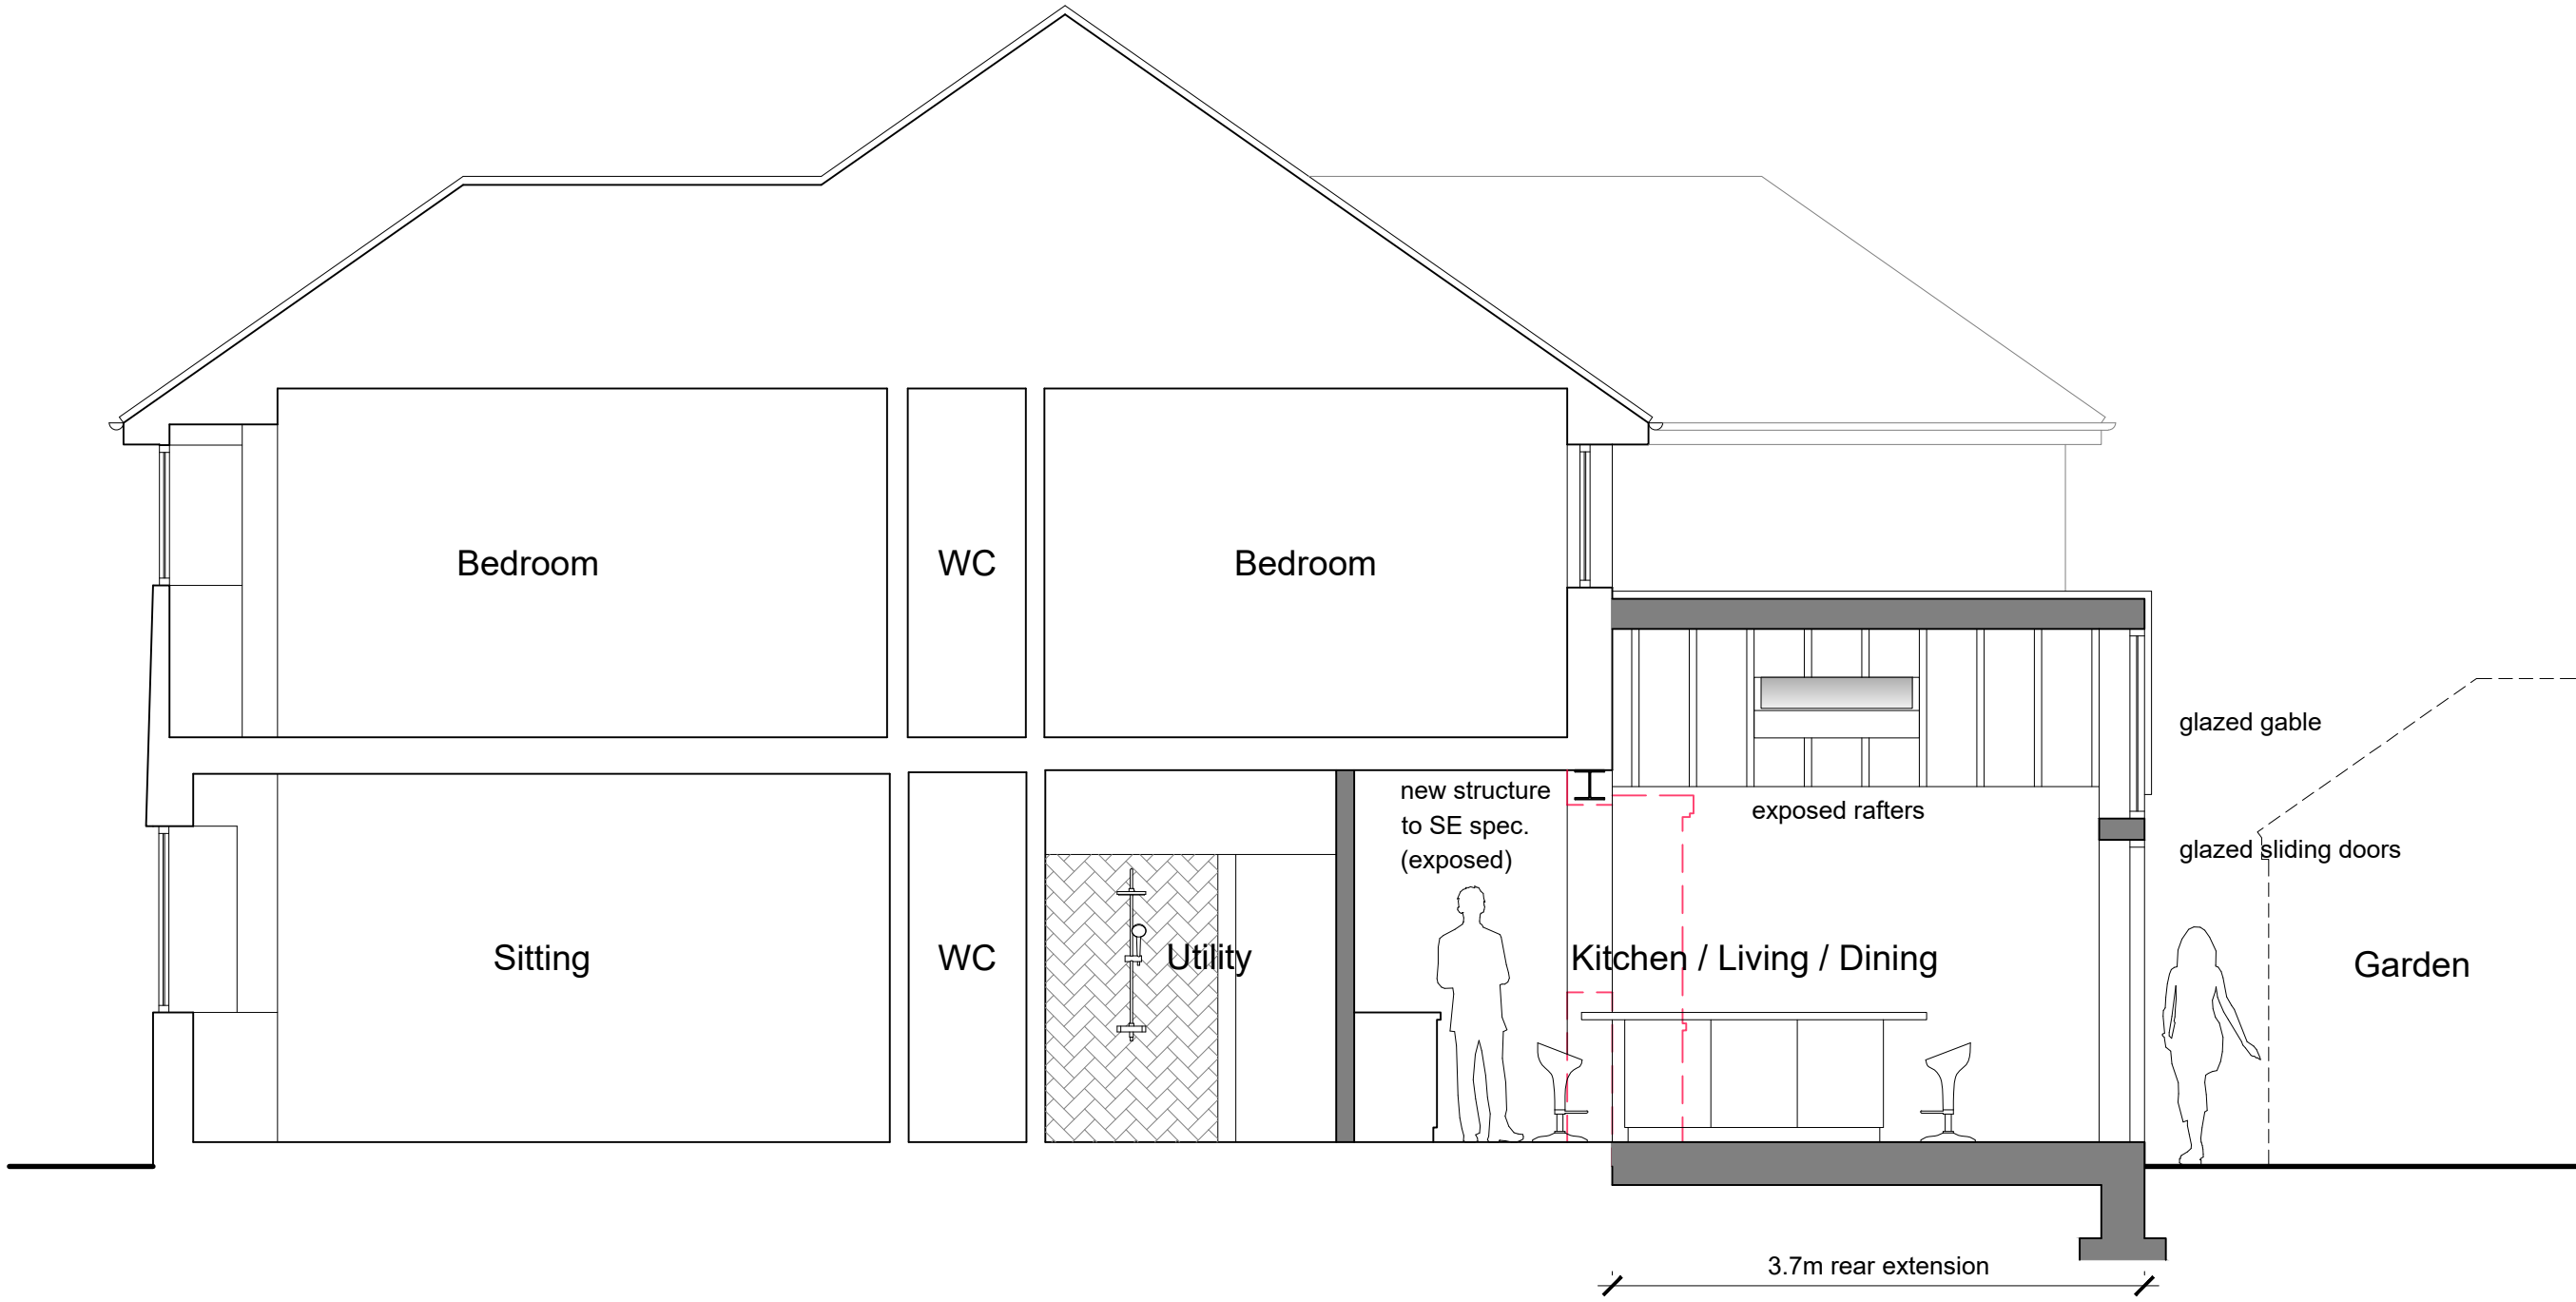

Proposed Section A-A 1:50

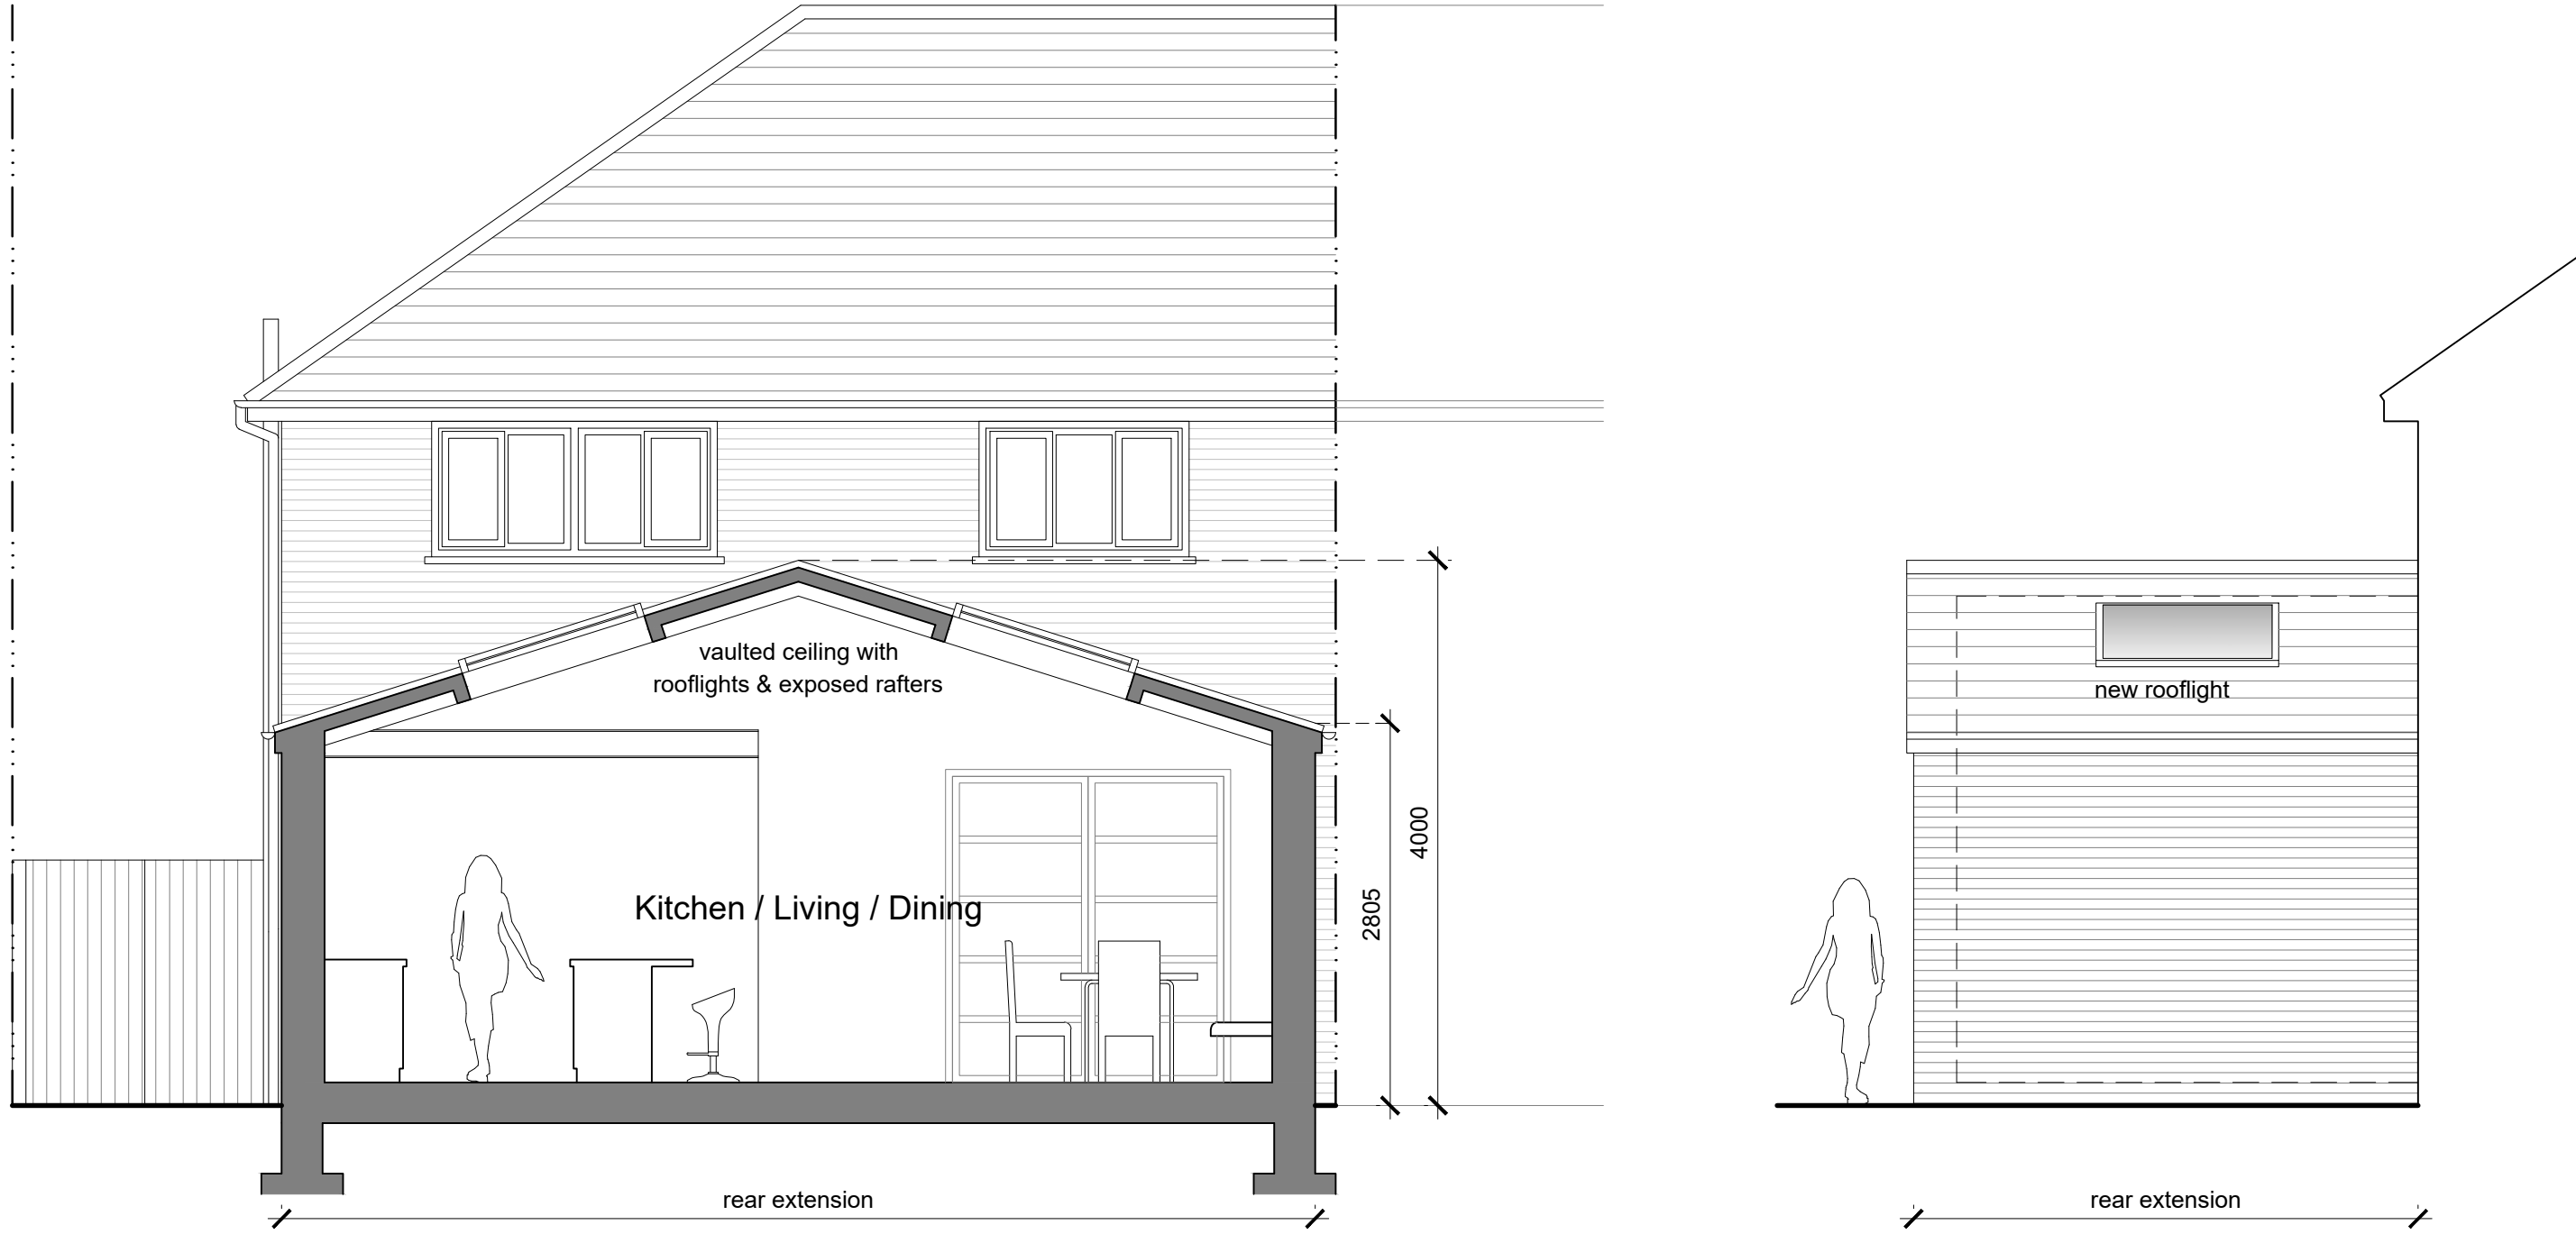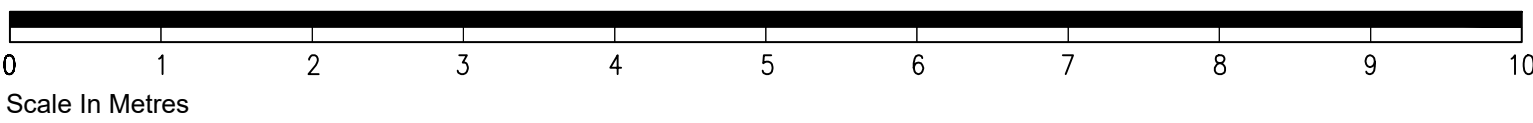

Proposed Section B-B 1:50

Proposed Side Elevation (West) 1:50

- Existing
- Proposed
- Demolition
- New Structure (assumed)

T I M D E A C O N . a r c h i t e c t		rev.	date	comment
timdeacon.architect@gmail.com		amendments		
client	Neil Mackenzie	dwg #	226.PL.02	
job	19 Croft Avenue Southwick Brighton BN42 4AA	dwg title	Proposed Sections & Elevations	
		scale	1:50 @ A1 / 1:100 @ A3	
		date	May 2026	RIBA work stage 3
Do not scale off drawing unless solely for Planning purposes. Check all dimensions on site before work commences. All goods materials workmanship to conform with current building regulations BBS and CDP's. © Copyright Tim Deacon, Architect.				