
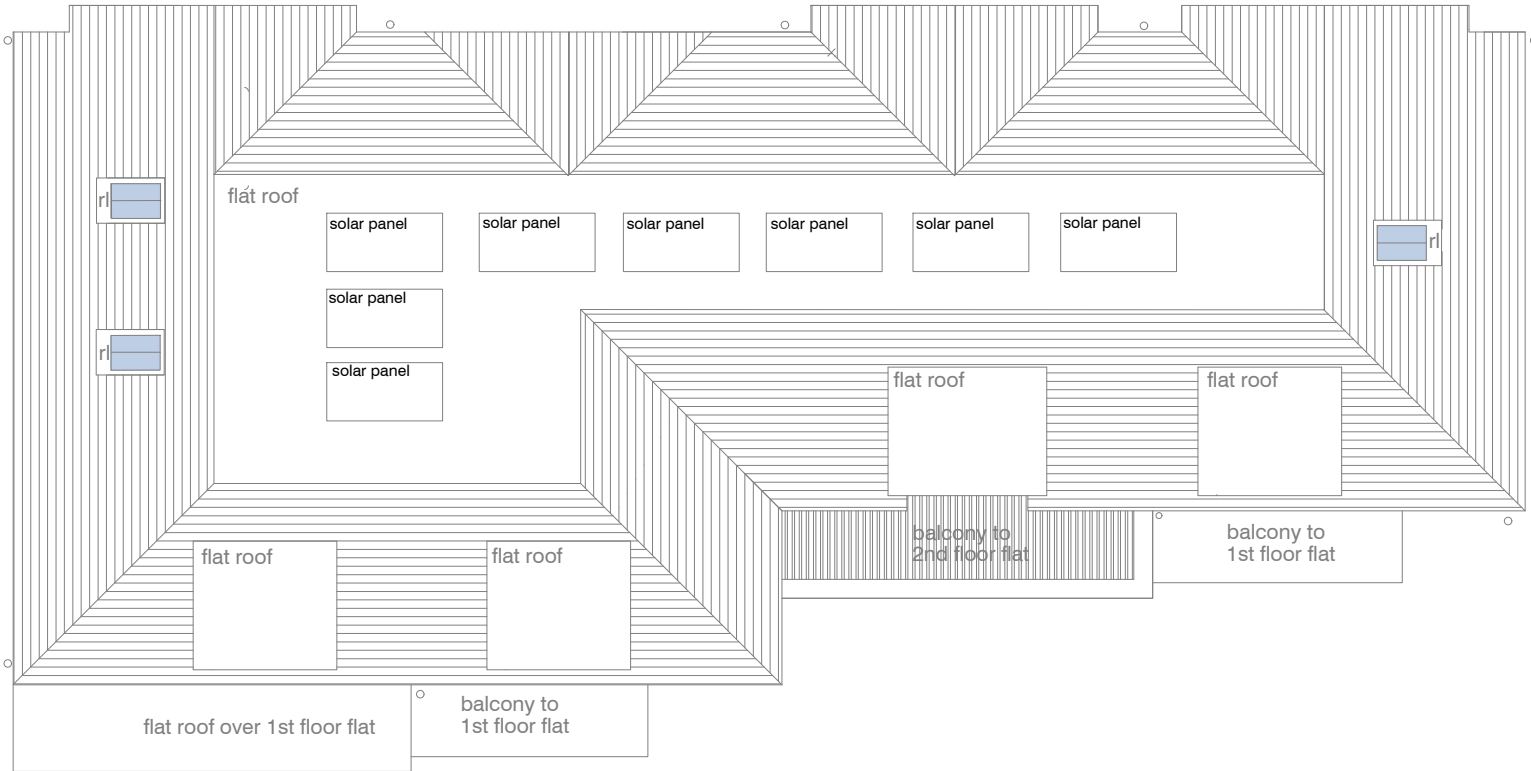
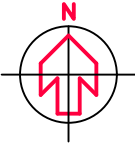


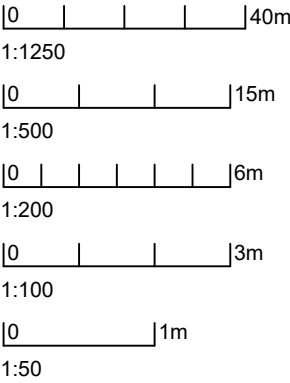

Proposed roof plan

DVD Building Design
8 Ashdown
Eaton Road
Hove
BN3 3AQ

07976 410454

Revision

Client 3H Construction

Project Demolition of existing building and construction of three storey building comprising ground floor commercial with Four self contained flats over 144 Albion Street, Southwick, BN42 4AU
--

Drawing Proposed roof plan

Issue Date 01.03.2023	CHL drawing ref. 2023-08-04b
Scale 1:100@A3	