




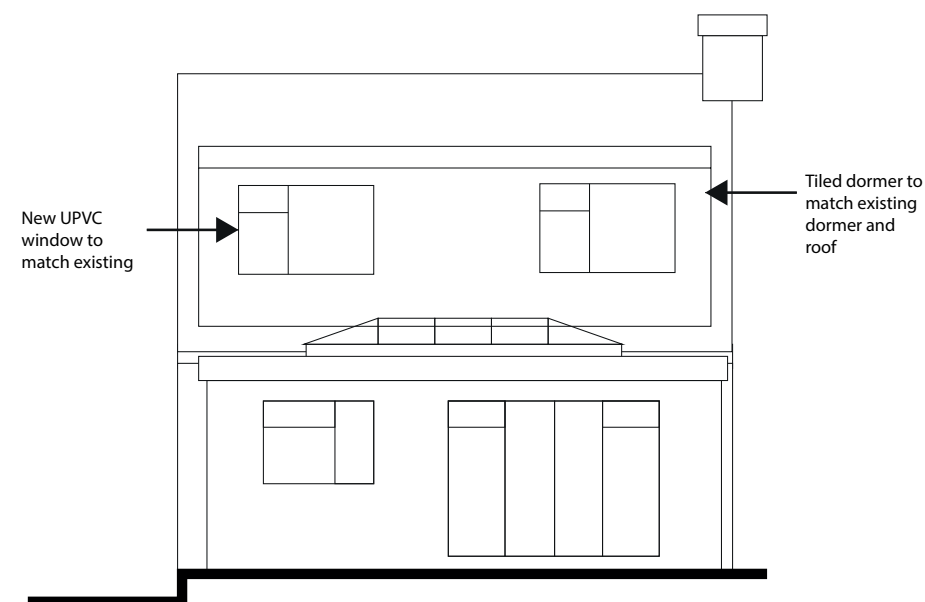


Proposed East elevation

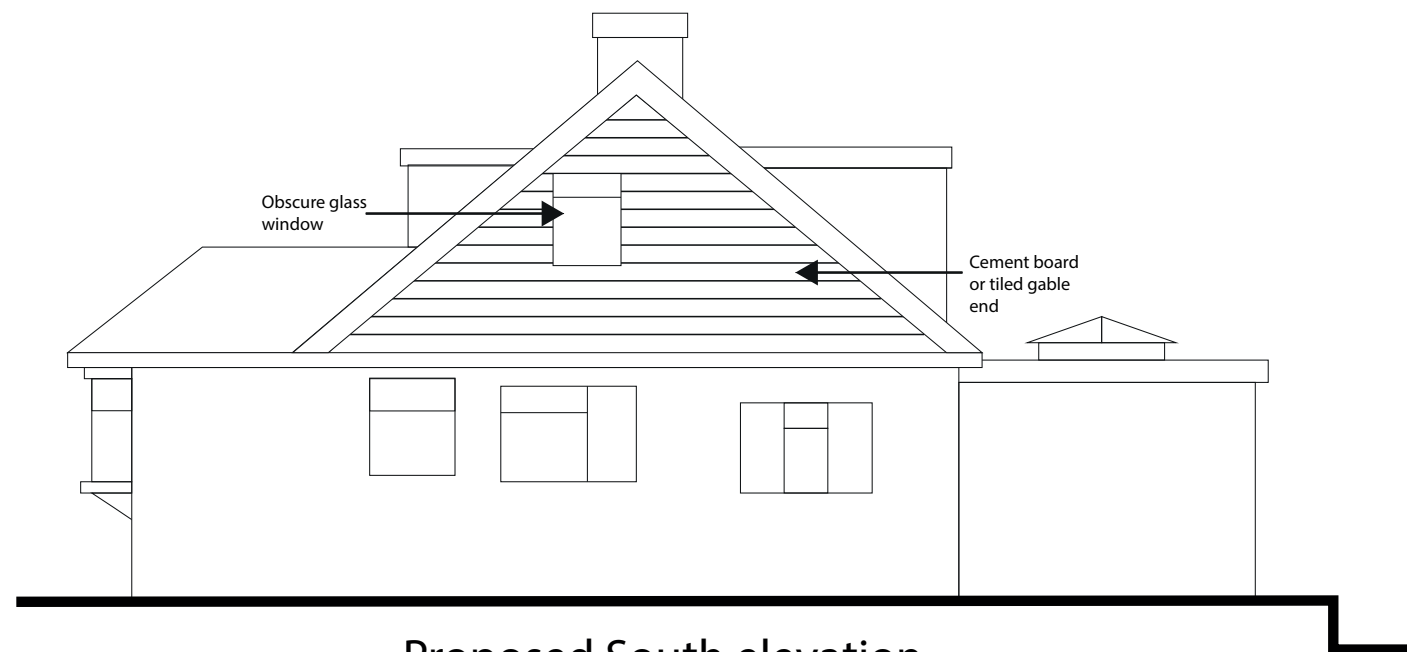

Proposed South elevation

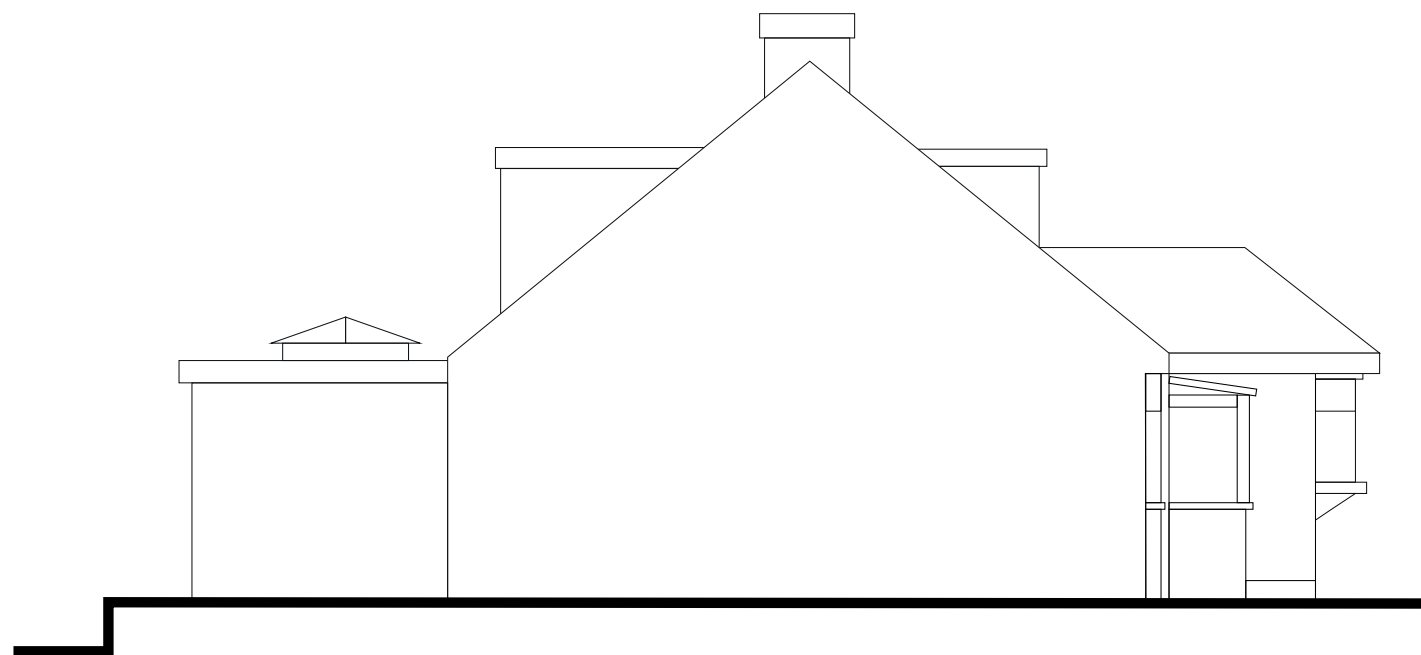

Proposed North elevation

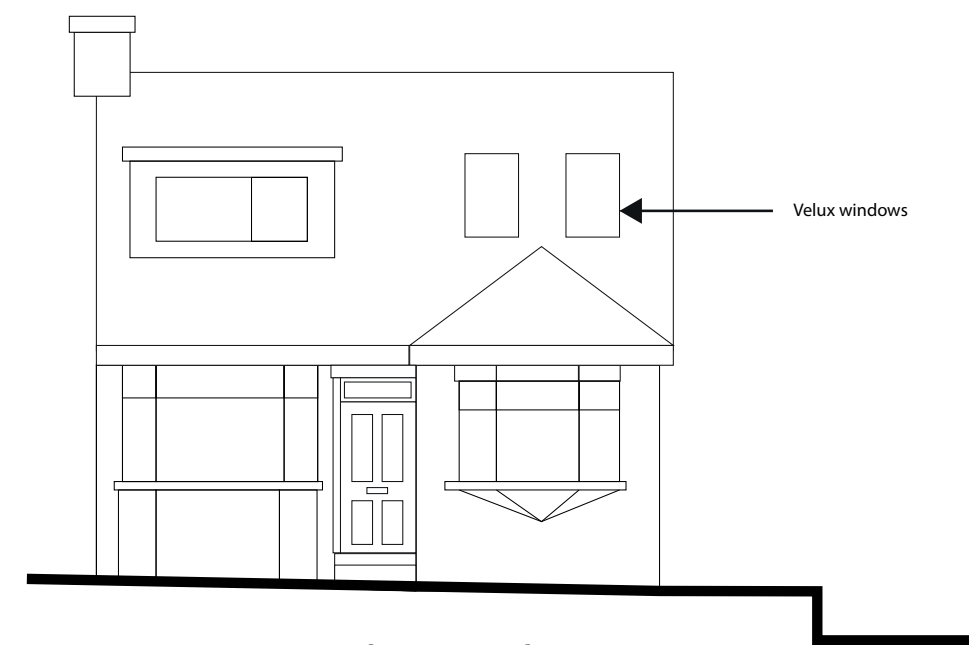

Proposed West elevation



Scale: 1 : 100 @ A3

Proposed Gable end extension and dormer roof addition
18 Lynchmere Avenue, Lancing
Daniel Ford

Proposed elevations
scale : 1/100
Drawing 1/5