


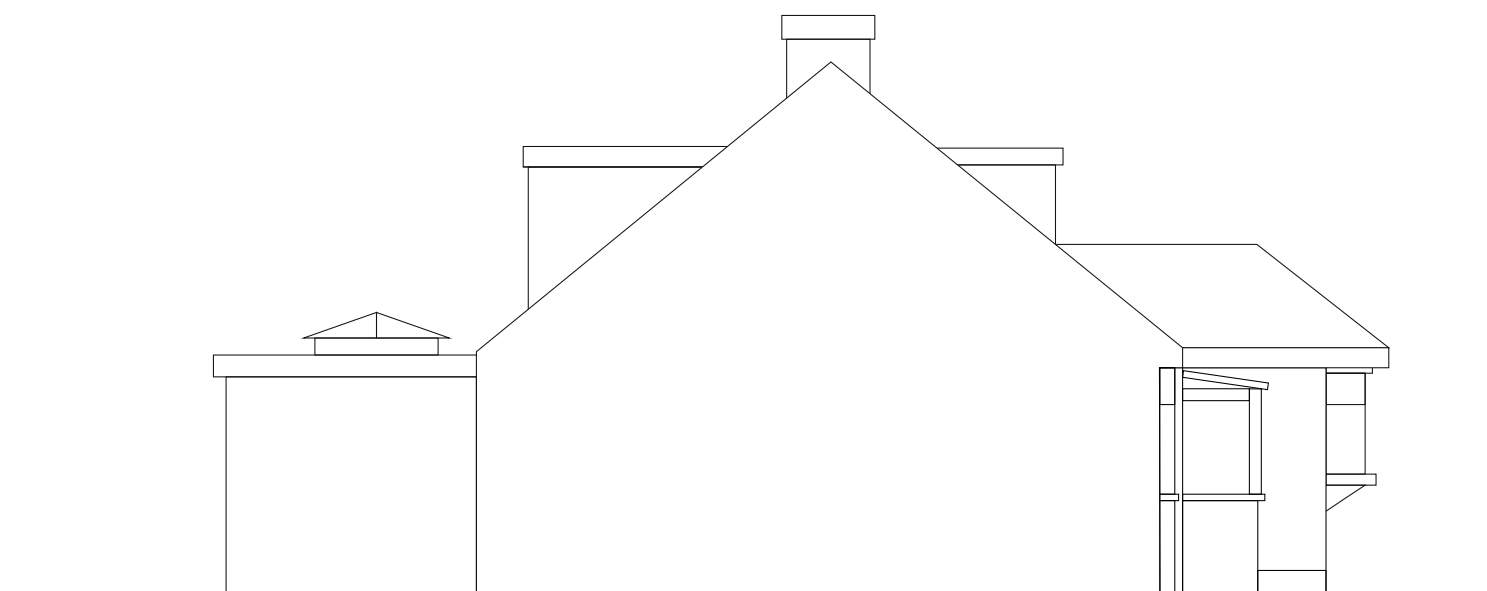

Existing East elevation




Existing South elevation



Existing North elevation



Existing West elevation

 

Scale: 1 : 100 @ A3

Proposed Gable end extension and dormer roof addition
18 Lynchmere Avenue, Lancing
Daniel Ford

Existing elevations
scale : 1/100

Drawing 2/5