



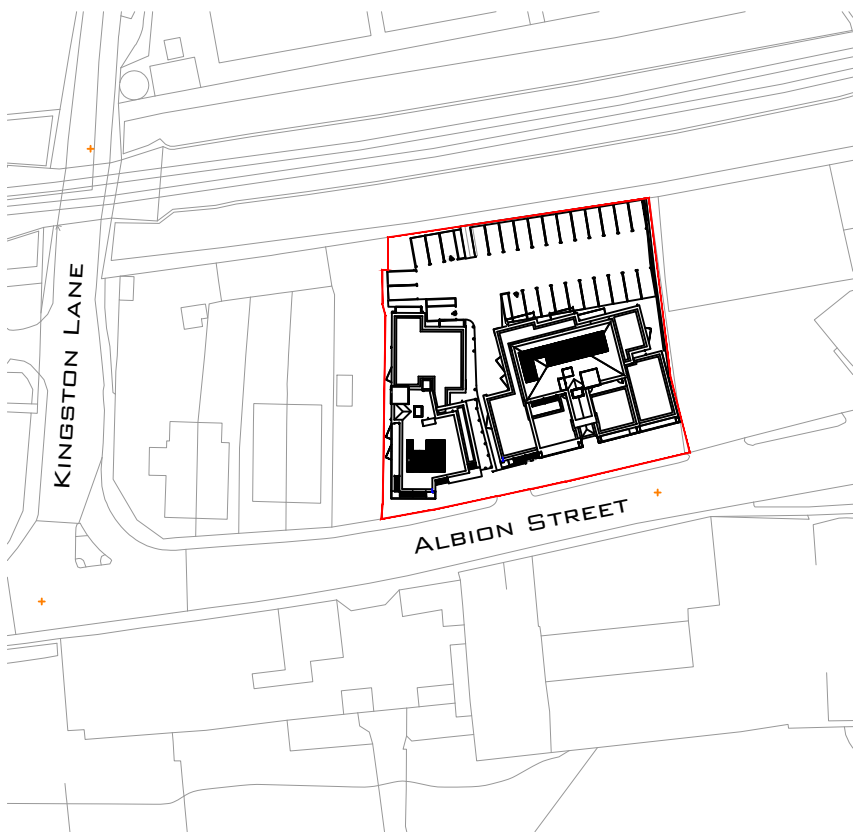

EXISTING LOCATION PLAN
1:1250 SCALE @ A1

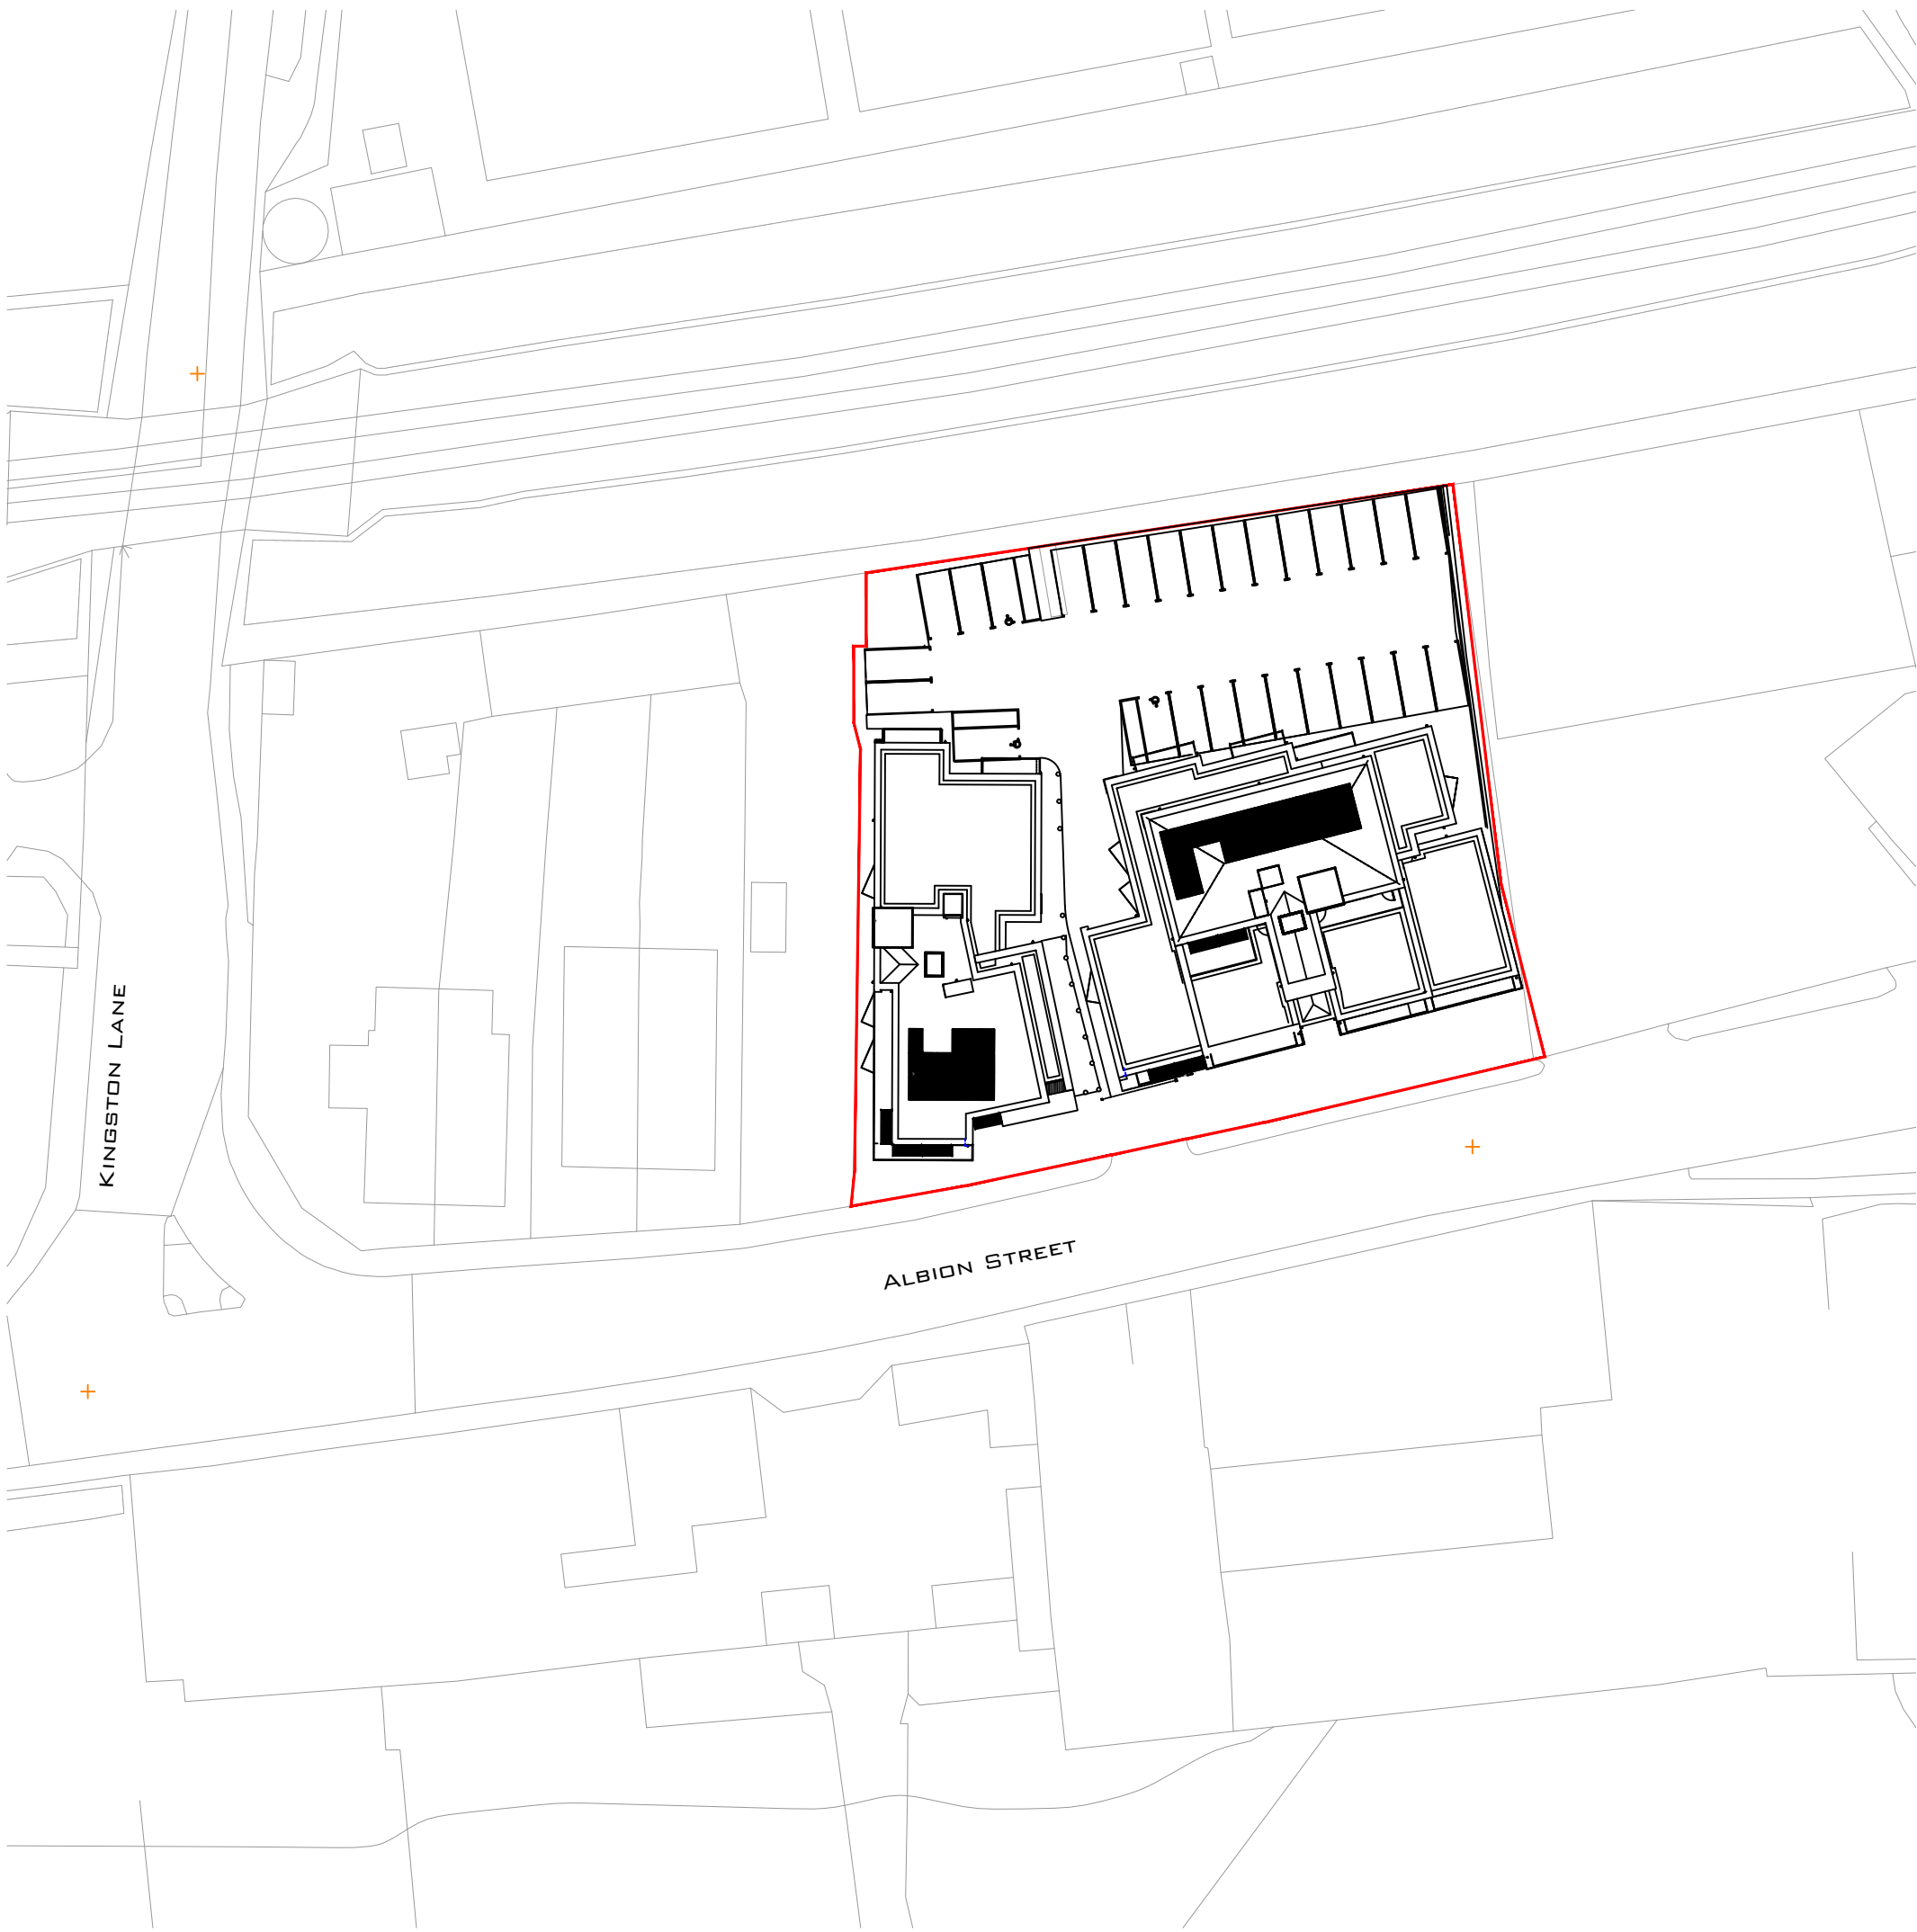

Mapping contents © Crown copyright and database rights 2026 Ordnance Survey 100035207

EXISTING SITE PLAN
1:500 SCALE @ A1

N

0M10M20M30M40M50M

SCALE BAR @ 1:500

0M20M40M60M80M100M120M

SCALE BAR @ 1:1250

AS INDICATED @ A1

NOTES:

- DRAWINGS SHOULD ONLY BE SCALED FOR PLANNING PURPOSES. DO NOT SCALE FROM THIS DRAWING FOR CONSTRUCTION PURPOSES.
- ALL DIMENSIONS ARE IN MM, UNLESS STATED OTHERWISE.

P01		18.08.26	Issued for approval		SF	JS	JS
REV	DATE	REVISION		DRN	CHD	APP	
CITYZEN ARCHITECTURE ENVIRONMENT MARITIME HOUSE BASIN ROAD NORTH HOVE EAST SUSSEX BN41 1WR COPYRIGHT CITYZEN LIMITED CONTACT@CITYZENDESIGN.CO.UK WWW.CITYZENDESIGN.CO.UK 01273 915010 CIAT CHARTERED PRACTICE							
CLIENT: ADUR DISTRICT COUNCIL				PROJECT: ALBION FLATS			
TITLE: EXISTING LOCATION AND SITE PLANS							
DESIGNER: S. FRANCIS			DATE: 17.08.26	REVISION: P01			
PURPOSE OF DRAWING: INFORMATION			SUITABILITY: S3	RIBA STAGE: 5			
DRAWING NUMBER: 2627-CTZ-XX-00-DR-A-1000							