





PROPOSED LOCATION PLAN
1:1250 SCALE @ A1

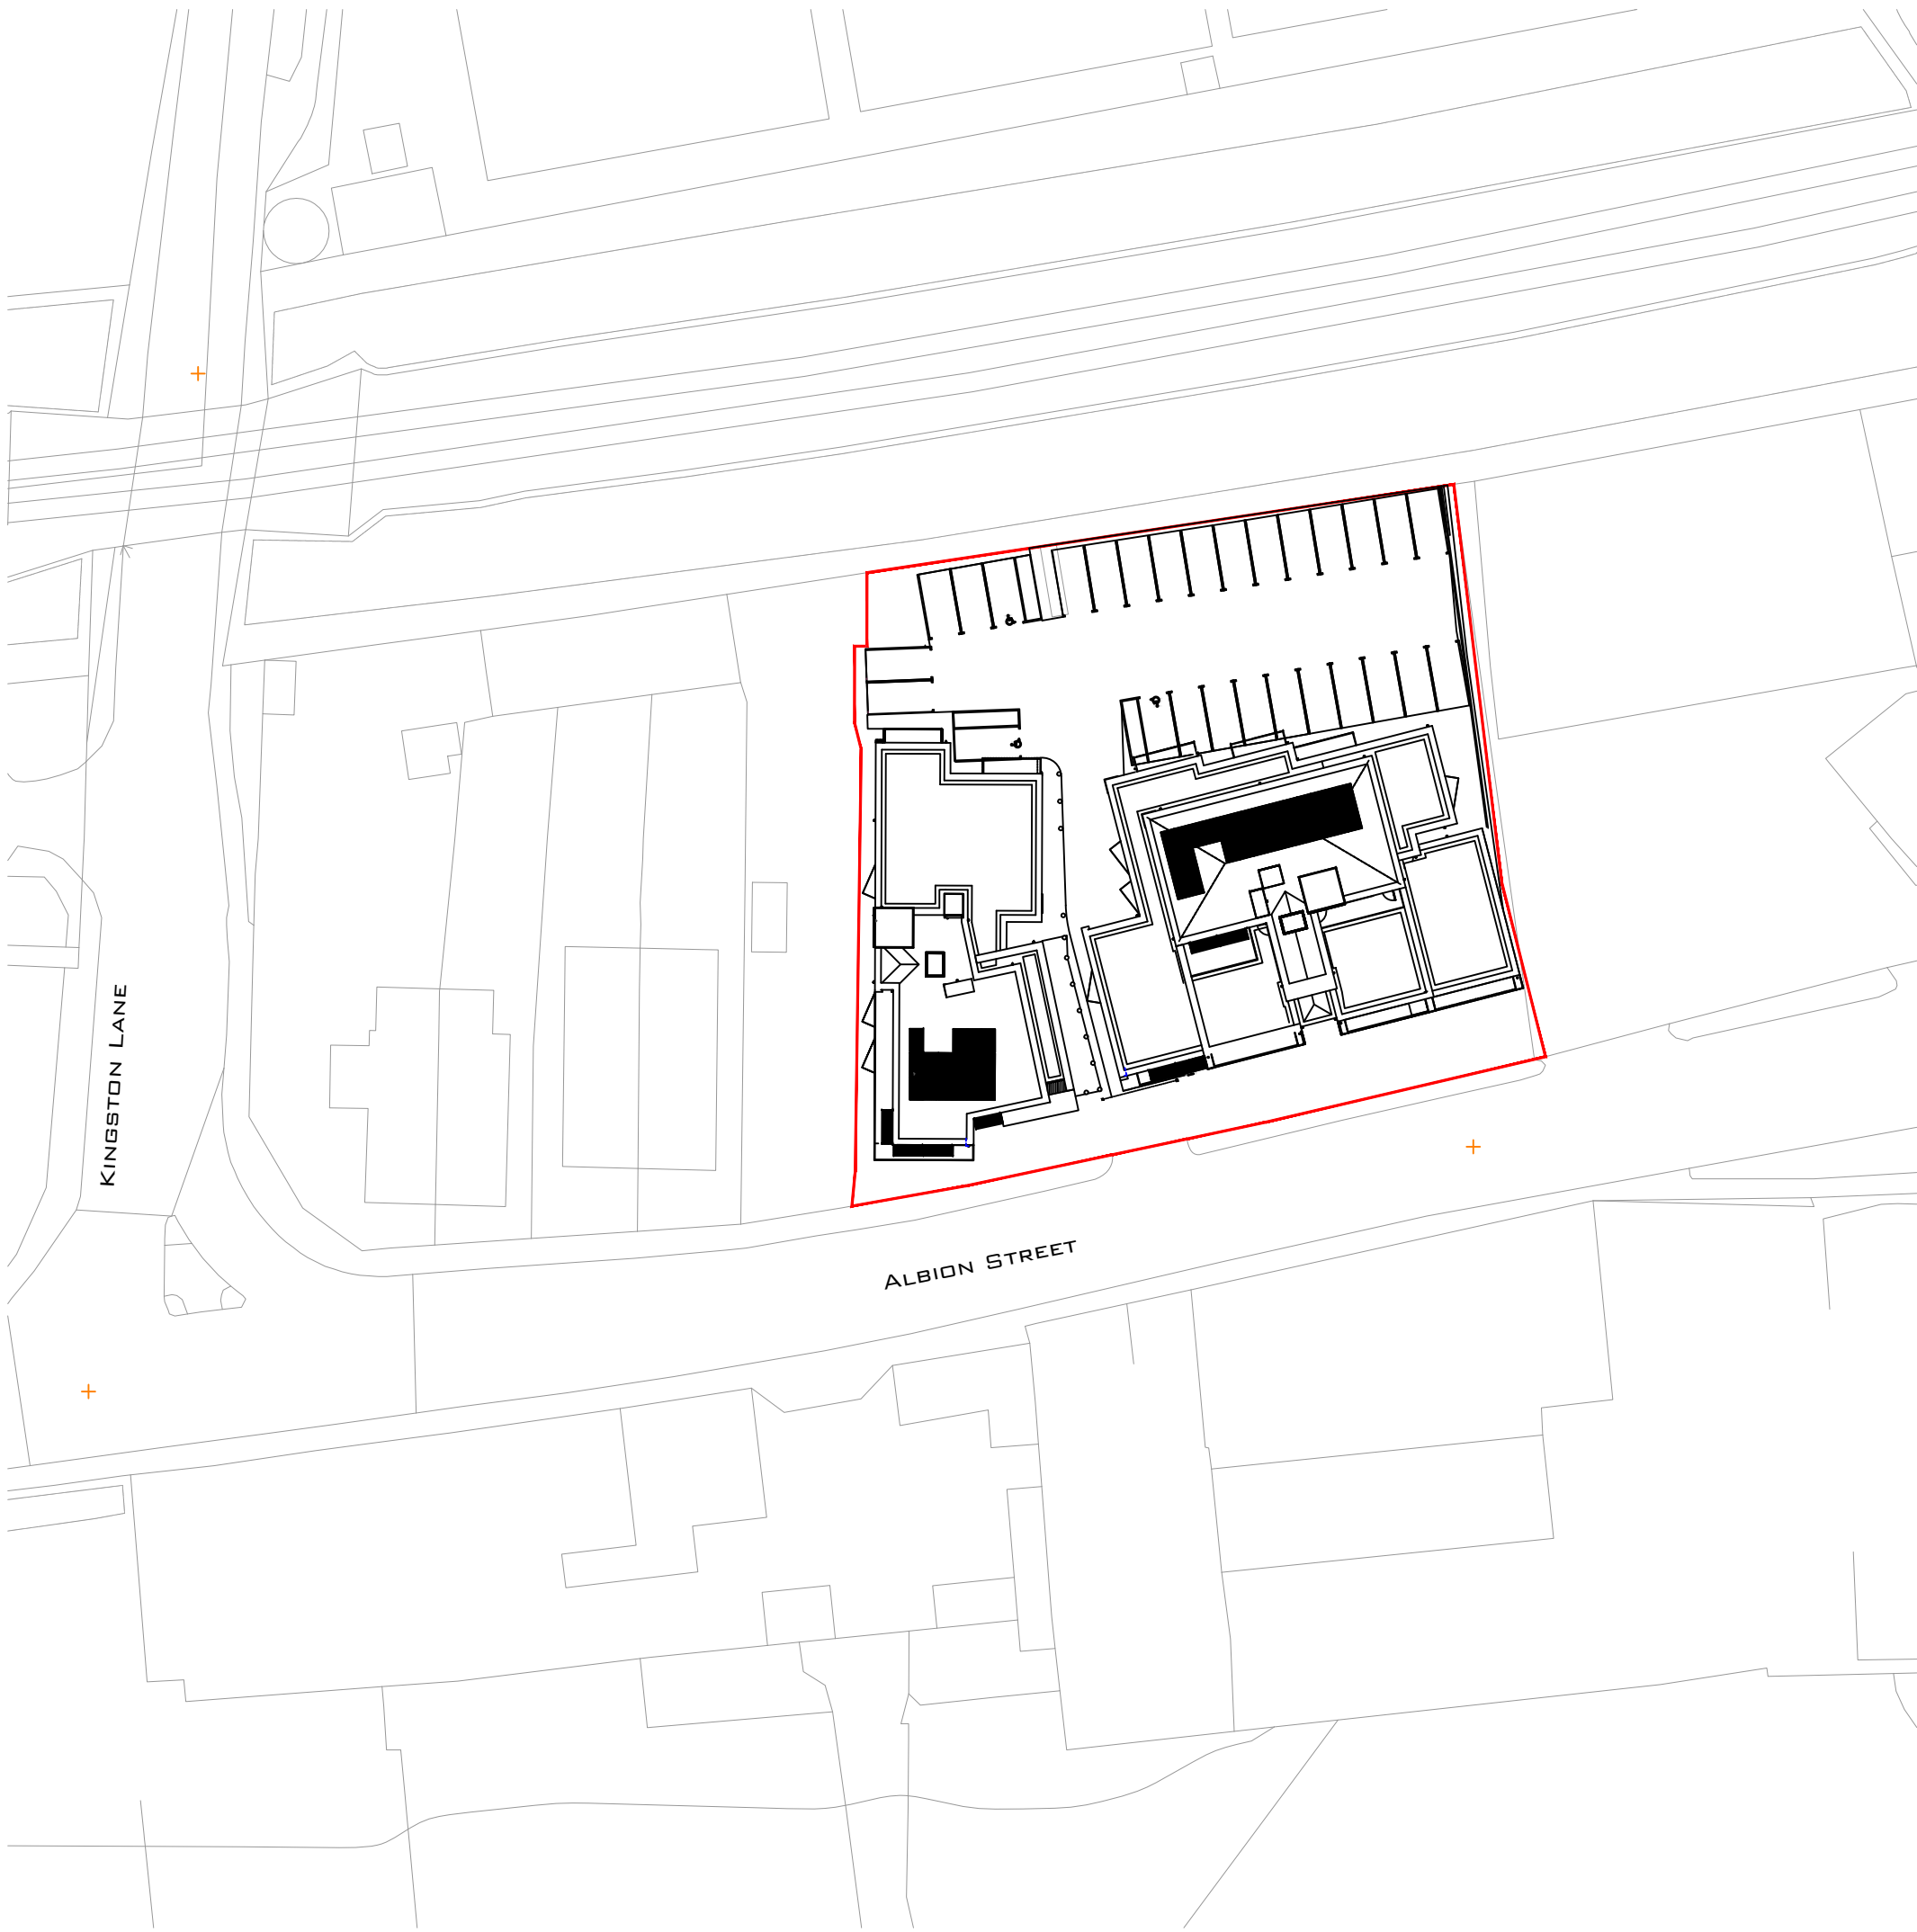

Mapping contents © Crown copyright and database rights 2026 Ordnance Survey 100035207

PROPOSED SITE PLAN
1:500 SCALE @ A1

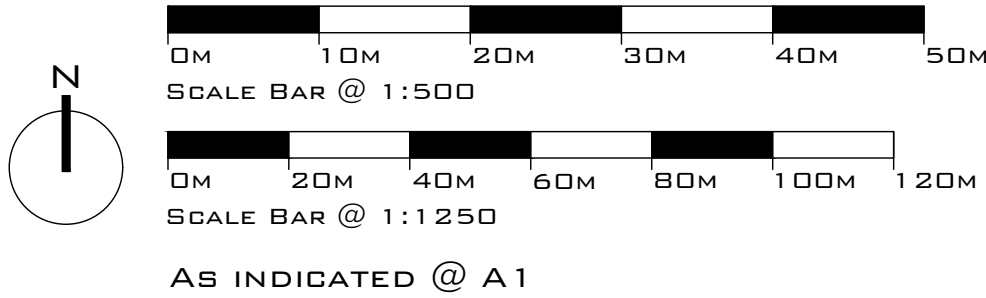

NOTES:

- DRAWINGS SHOULD ONLY BE SCALED FOR PLANNING PURPOSES. DO NOT SCALE FROM THIS DRAWING FOR CONSTRUCTION PURPOSES.
-

P01	18.08.26	Issued for approval	SF	JS	JS
REV	DATE	REVISION	DRN	CHD	APP
CITYZEN ARCHITECTURE ENVIRONMENT MARITIME HOUSE BASIN ROAD NORTH HOVE EAST SUSSEX BN41 1WR COPYRIGHT CITYZEN LIMITED CONTACT@CITYZENDESIGN.CO.UK WWW.CITYZENDESIGN.CO.UK 01273 915010  CIAT CHARTERED PRACTICE					
CLIENT: ADUR DISTRICT COUNCIL			PROJECT: ALBION FLATS		
TITLE: PROPOSED LOCATION AND SITE PLANS					
DESIGNER: S. FRANCIS		DATE: 17.08.26	REVISION: P01		
PURPOSE OF DRAWING: INFORMATION		SUITABILITY: S3	RIBA STAGE: 5		
DRAWING NUMBER: 2627-CTZ-XX-00-DR-A-1050					