



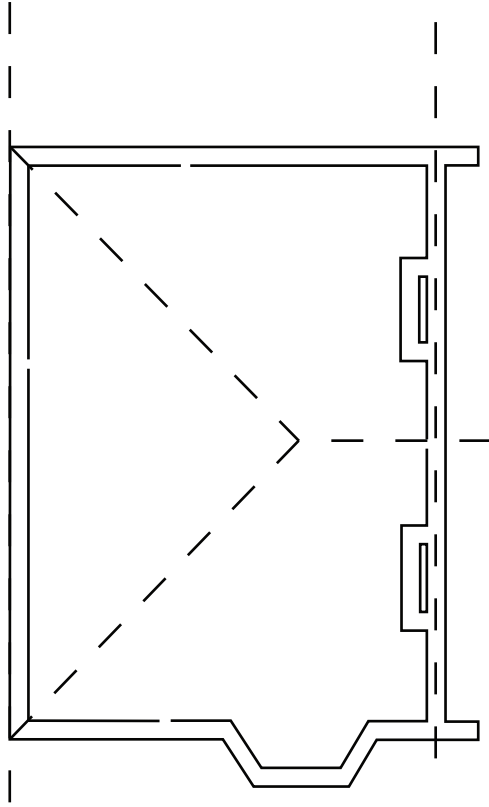

EXISTING ROOF PLAN. SCALE 1:100

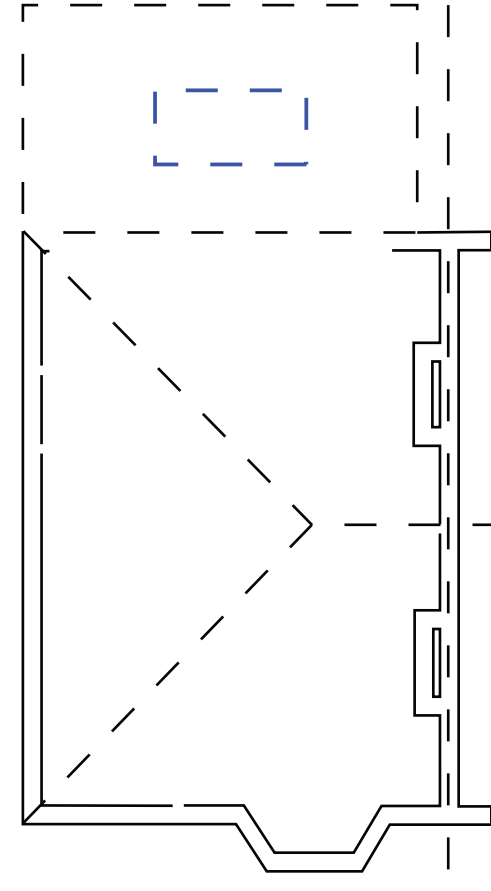

PROPOSED ROOF PLAN. SCALE 1:100



© copyright-K. CUMBERWORTH

33 WEMBLEY AVENUE
LANCING

Drawing Title:
PROPOSED & EXISTING ROOF PLANS

ROOF PLAN

SCALE

1:50

A4

Drawing No.- 33WA.RP

Rev:

Date:- 30-04-2026