

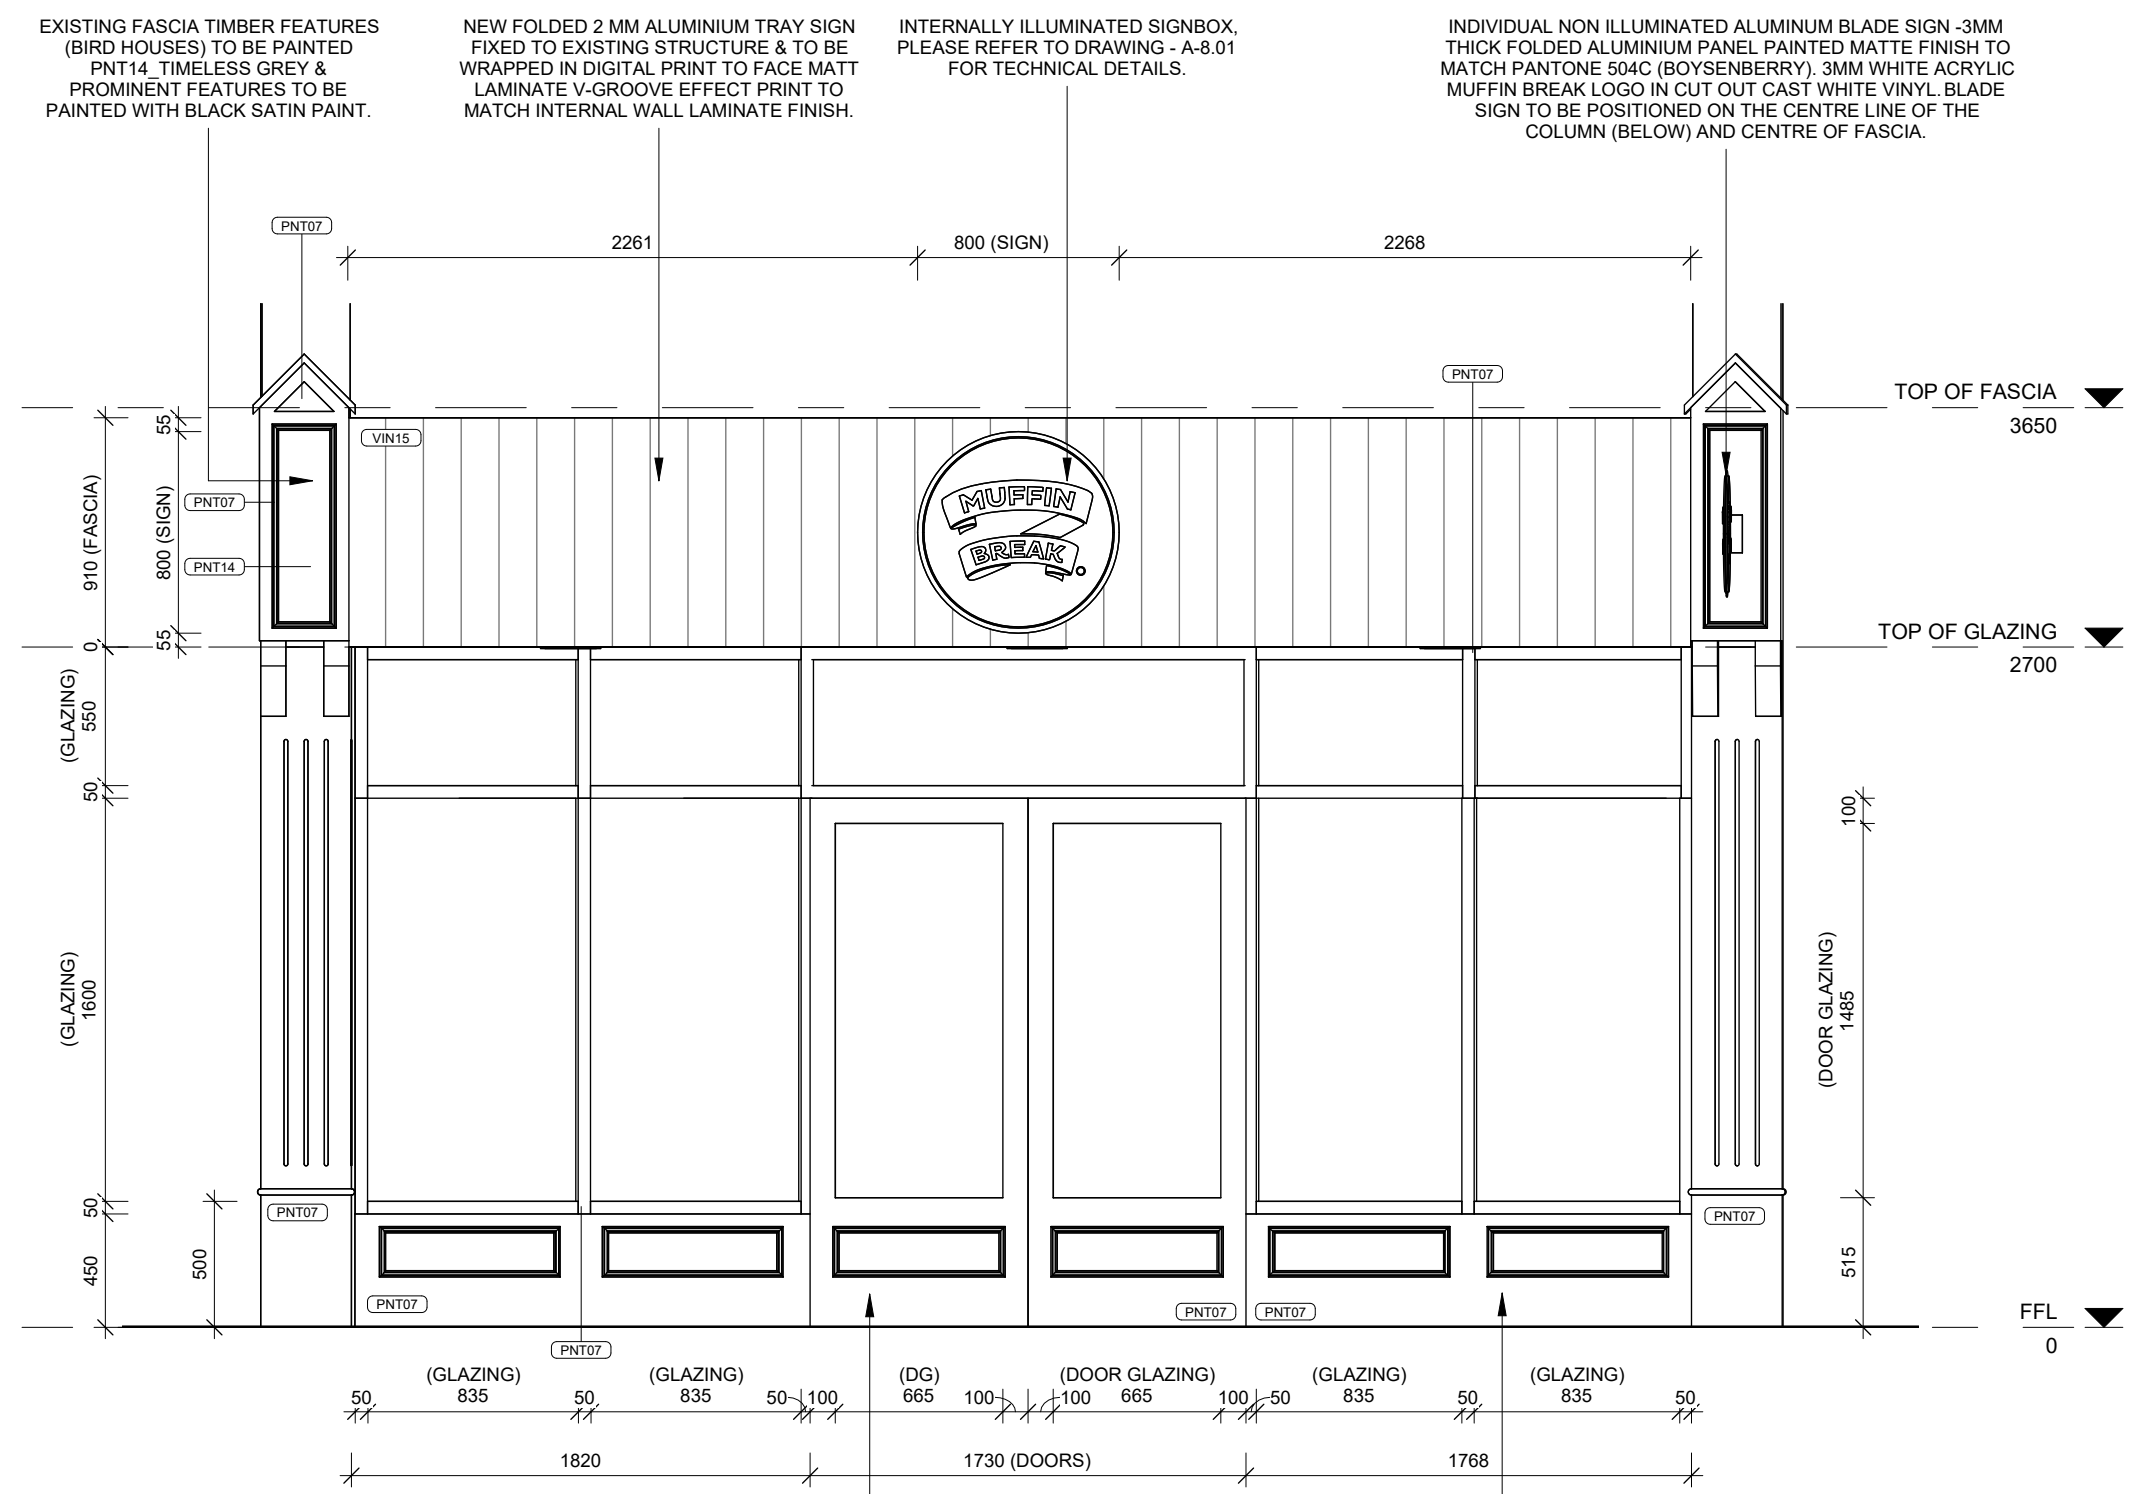


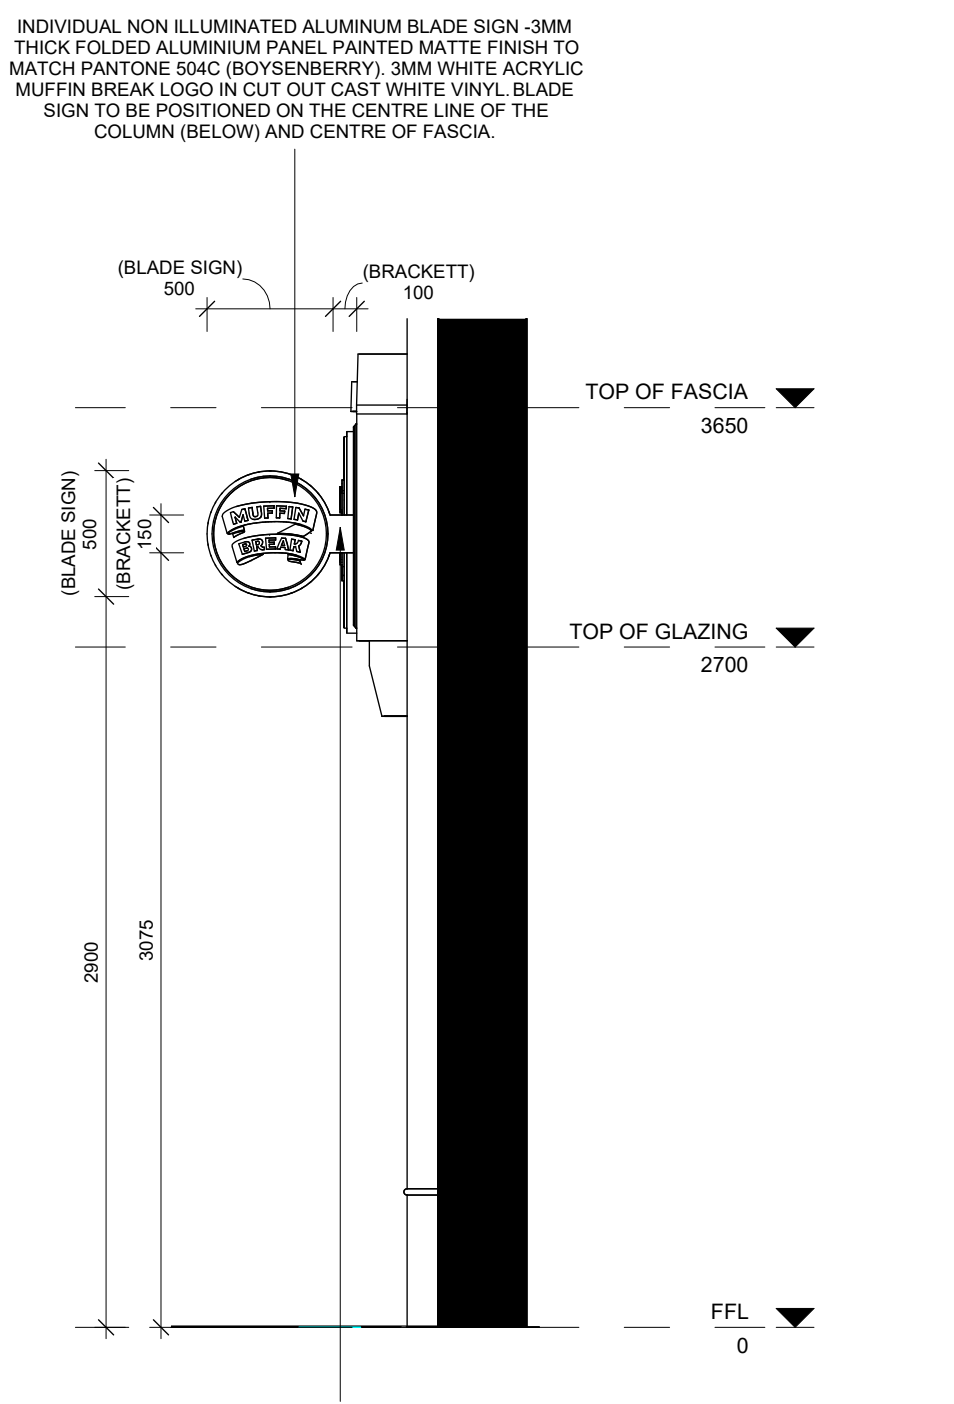

1 PROPOSED SHOPFRONT ELEVATION
1 : 30

EXISTING TIMBER FRAMED SHOPFRONT DOORS TO BE DECORATED IN EXTERNAL BLACK SATIN PAINT.

ALL EXISTING SHOPFRONT TIMBER UPSTANDS AND JOINERY TO BE DECORATED IN EXTERNAL BLACK SATIN PAINT.

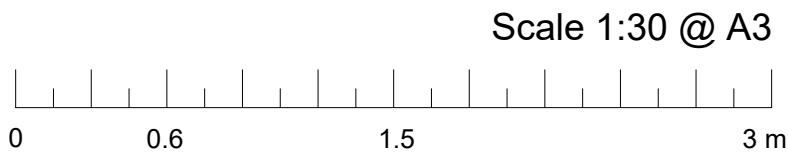

2 PROPOSED SHOPFRONT SIDE ELVATION
1 : 30

TAB FOLDED 90° TO CREATE BRACKET FOR SCREW-FIXING TO COLUMN. PAINTED MATTE FINISH TO MATCH PANTONE 504C (BOYSENBERRY).

REV	DESCRIPTION	DATE

STATUS: CONSTRUCTION
Drawings are copyright under the Copyright Act 1968. All rights reserved. No drawings are to be reproduced without written consent from Foodco. All dimensions must be verified on site before commencing any work or producing any shop drawings. Figured dimensions must be used in preference to scaled dimensions.

FOODCO UK LLP
15-17 Castle Street
Cambridge
Cambridgeshire
CB3 0AH
T: 01223 308 781
F: 01223 308 782
W: www.muffinbreak.co.uk

DRAWING TITLE: PROPOSED SHOP FRONT ELEVATION	DRAWN TPM	DATE 13.03.2026
PROJECT: MONTAGUE STREET, WORTHING	CHECKED RA	SCALE 1 : 30 @A3
UNIT NUMBER: 29	DRAWING NO. A-4.02	REVISION