





D 3D VIEW
A-8.01

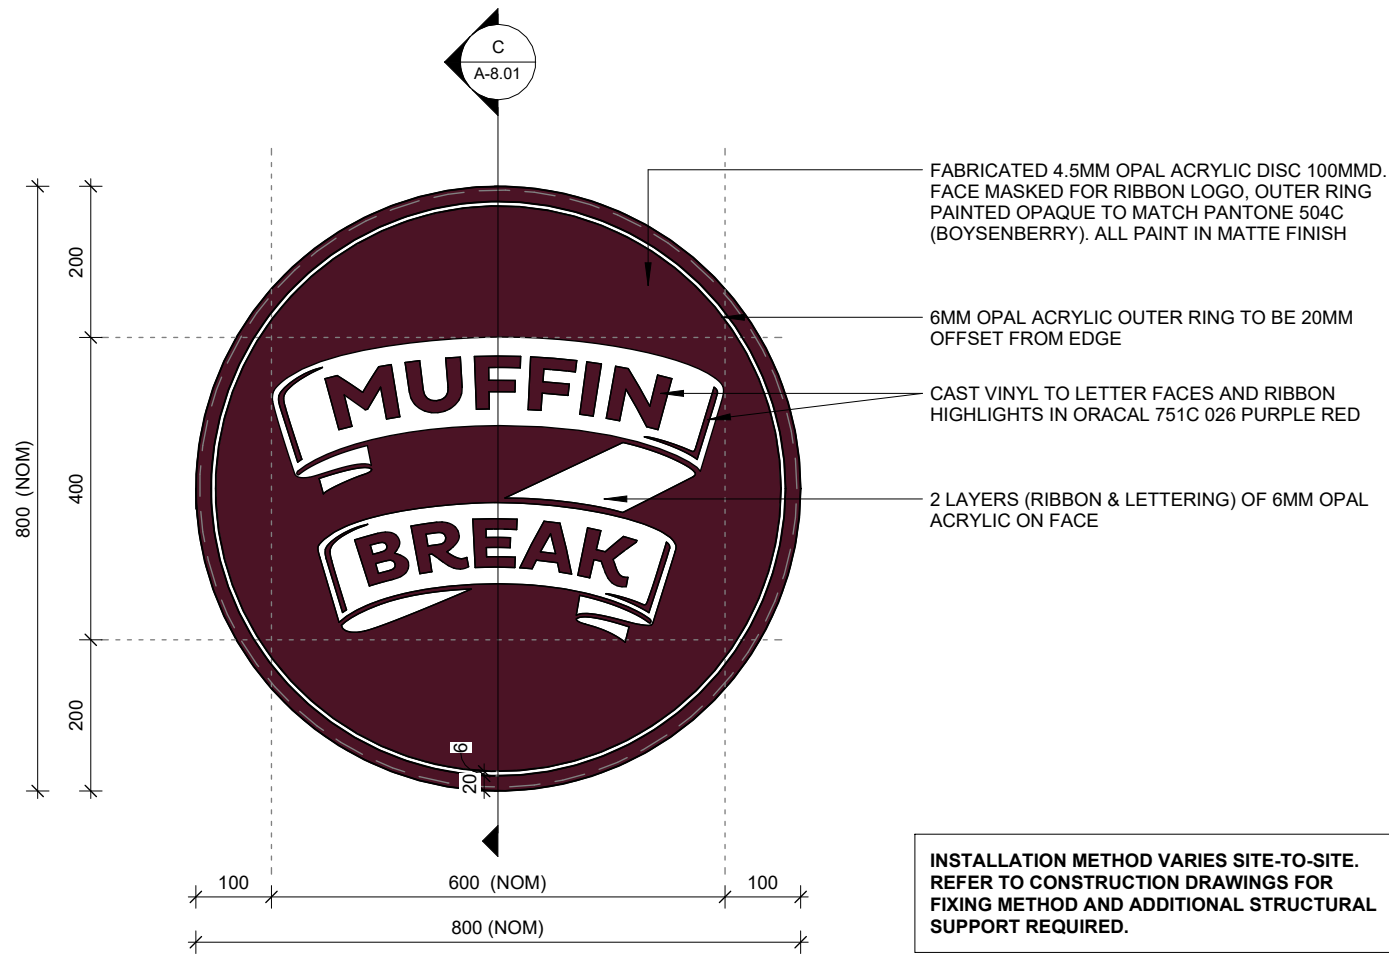


A FRONT ELEVATION
A-8.01 1 : 10

INSTALLATION METHOD VARIES SITE-TO-SITE.
REFER TO CONSTRUCTION DRAWINGS FOR
FIXING METHOD AND ADDITIONAL STRUCTURAL
SUPPORT REQUIRED.

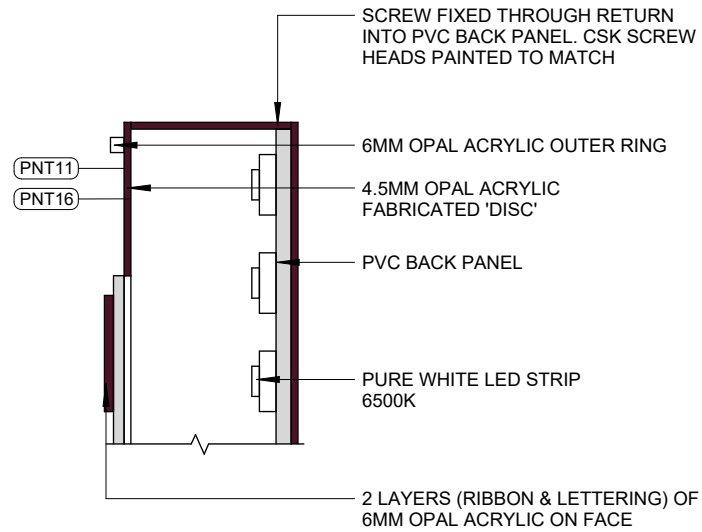

C SECTION
A-8.01 1 : 5

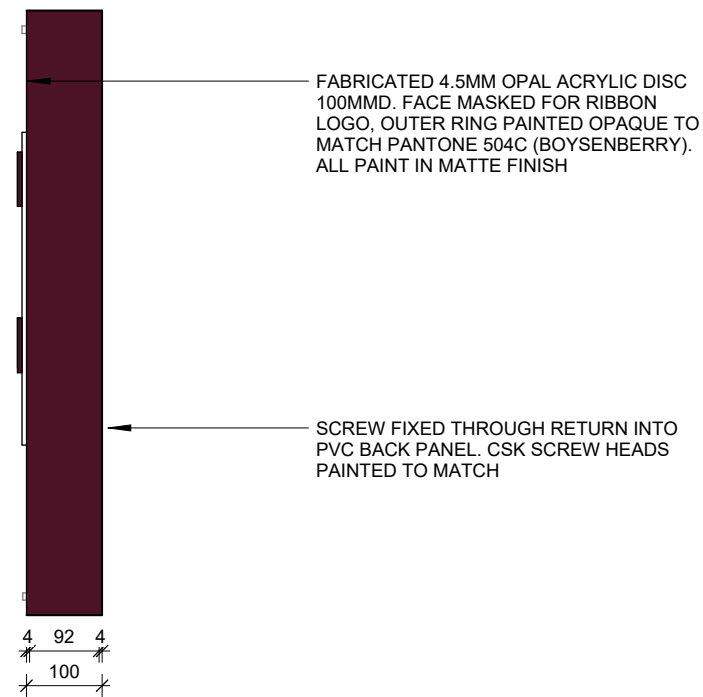

B SIDE ELEVATION
A-8.01 1 : 10

REV	DESCRIPTION	DATE

STATUS: CONSTRUCTION ISSUE
Drawings are copyright under the Copyright Act 1968. All rights reserved. No drawings are to be reproduced without written consent from Foodco. All dimensions must be verified on site before commencing any work or producing any shop drawings. Figured dimensions must be used in preference to scaled dimensions.

FOODCO UK LLP 15-17 Castle Street Cambridge Cambridgeshire CB3 0AH T: 01223 308 781 F: 01223 308 782 W: www.muffinbreak.co.uk	
--	--

DRAWING TITLE: ILLUMINATED SIGNBOX_ROUND SINGLE SIDED	DRAWN TPM	DATE 13.03.2026
PROJECT: MONTAGUE STREET, WORTHING	CHECKED RA	SCALE As indicated @A3
UNIT NUMBER: 29	DRAWING NO. A-8.01	REVISION