




5915

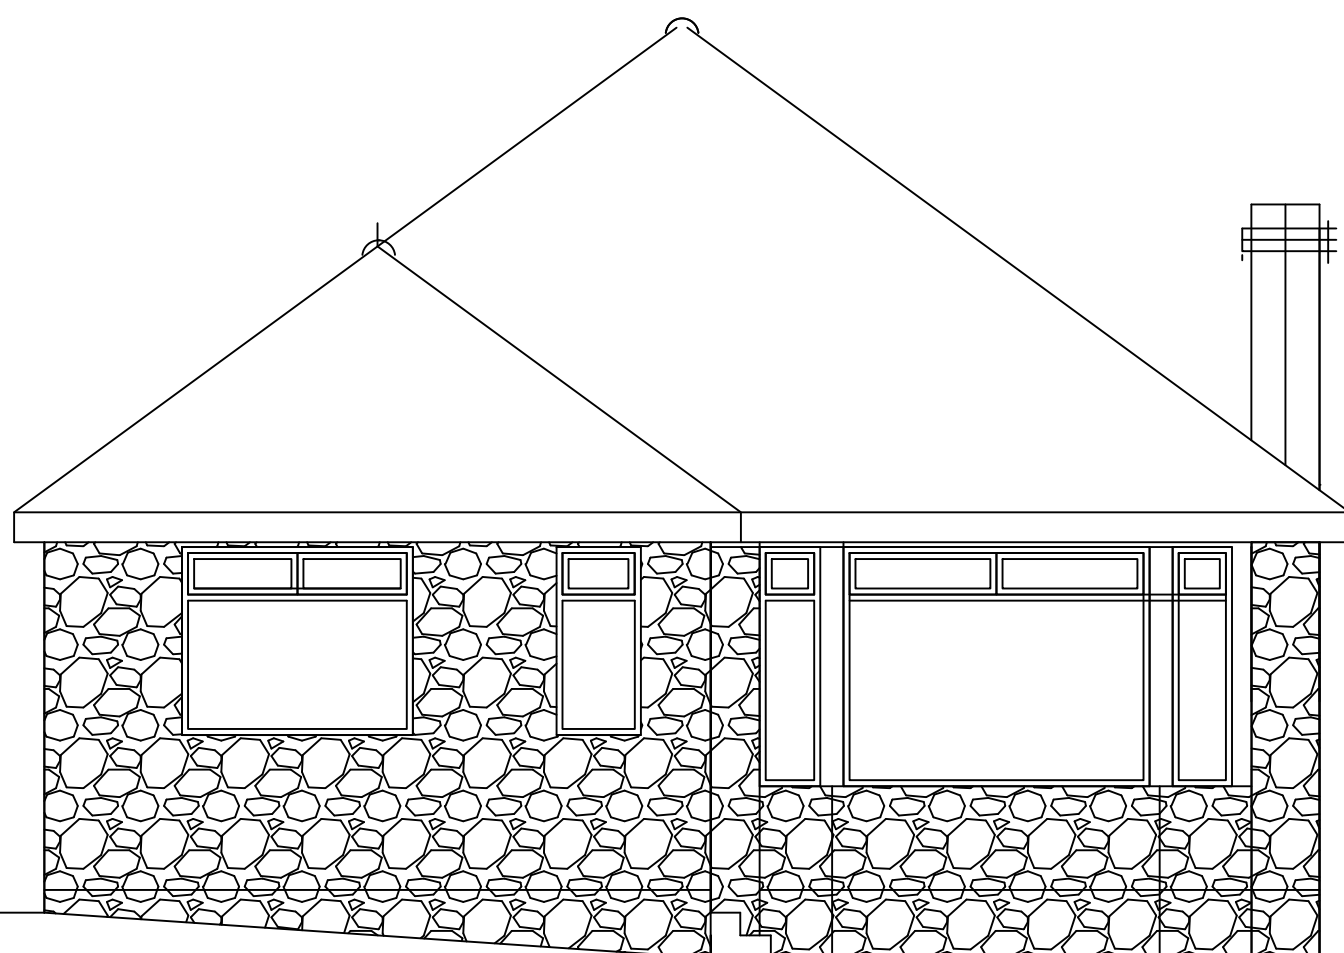


Front Elevation -West

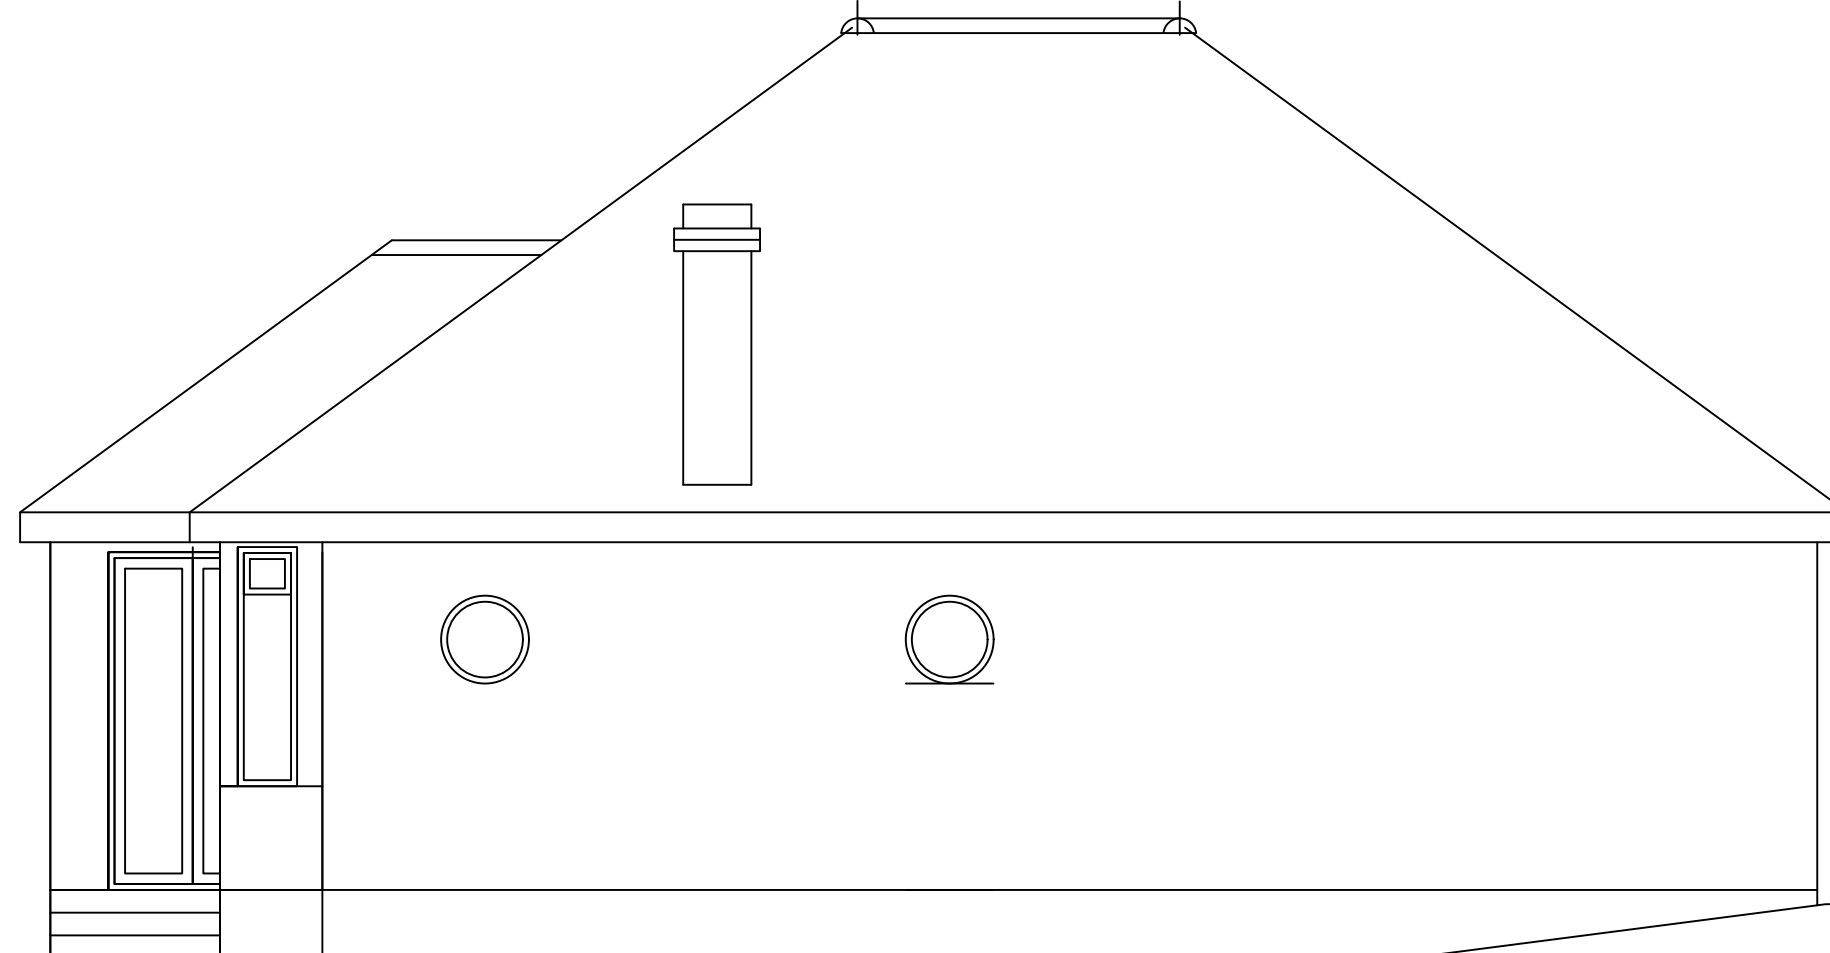


Side Elevation - South

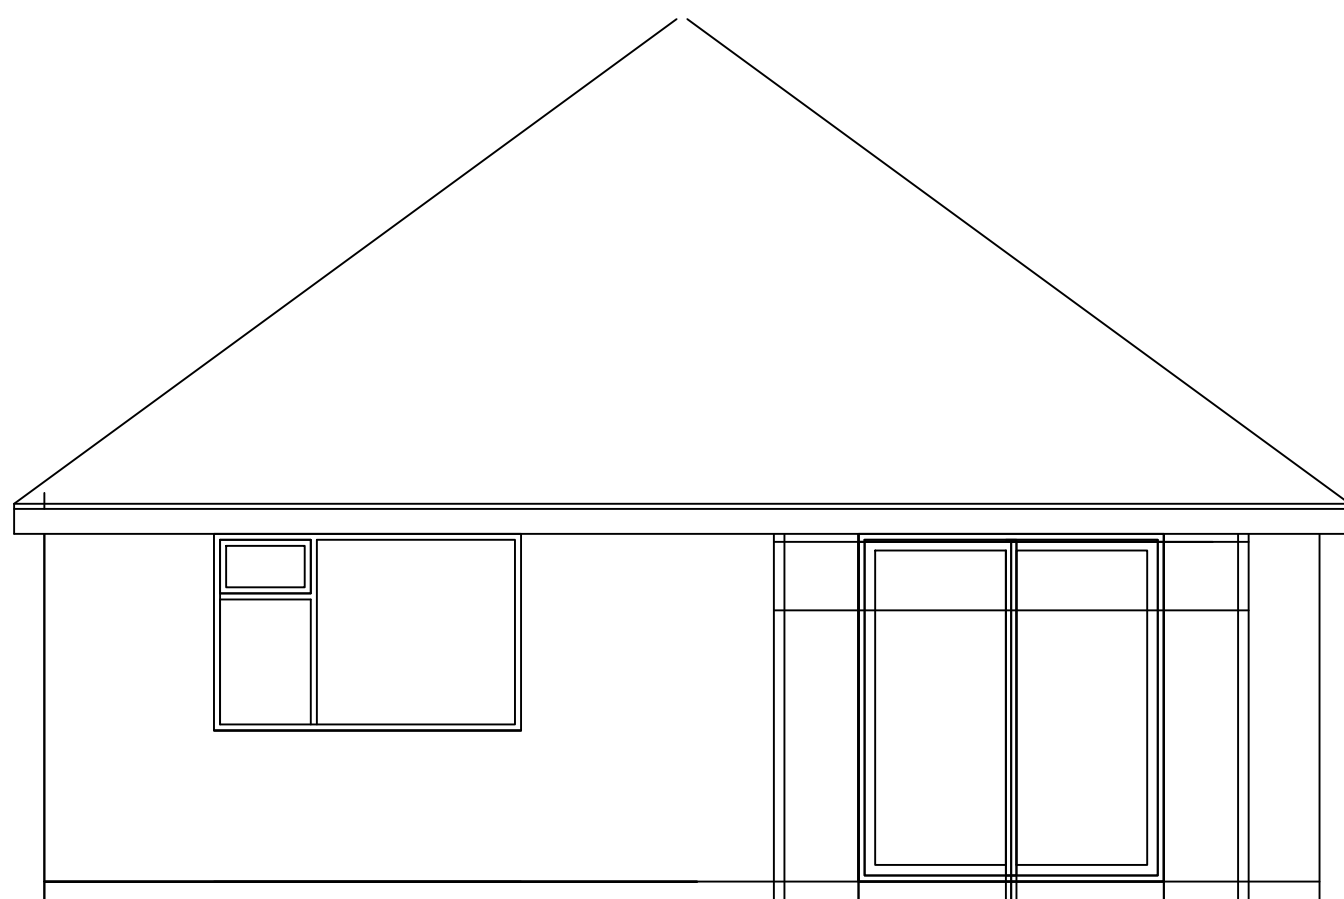

Rear Elevation -East

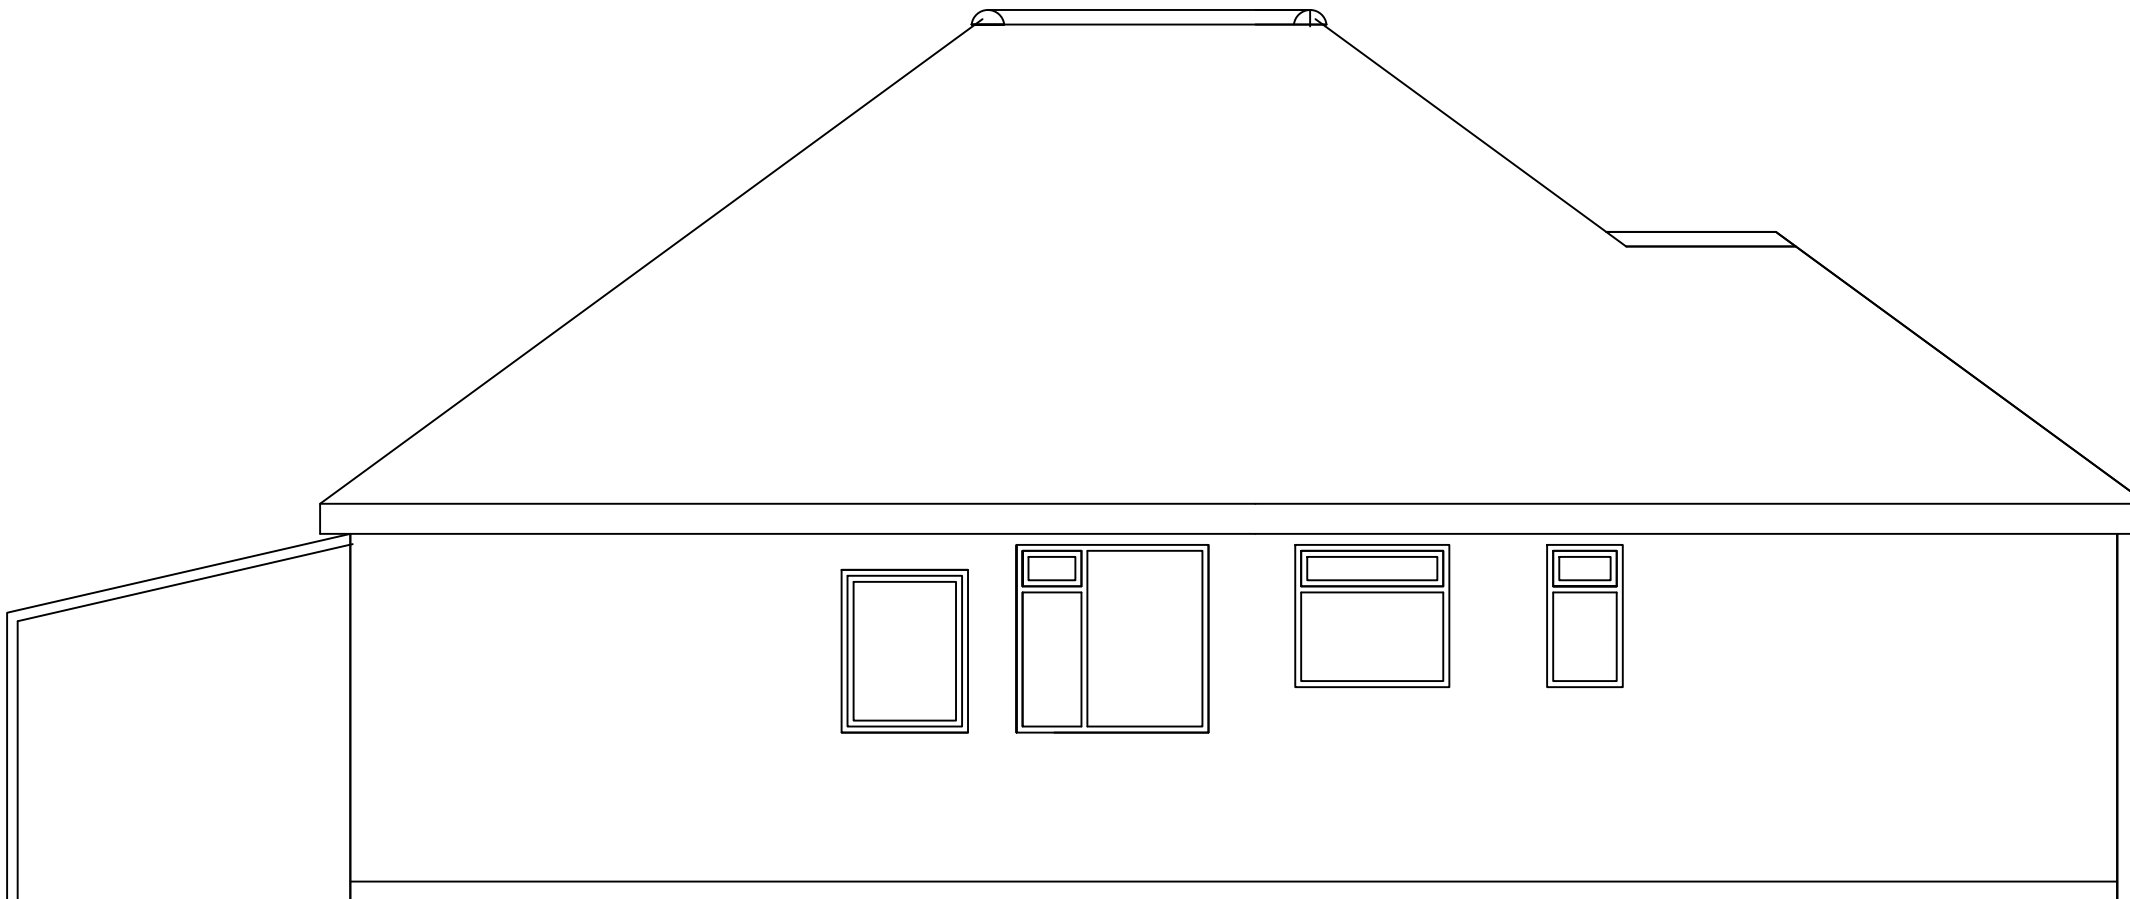

Side Elevation - North

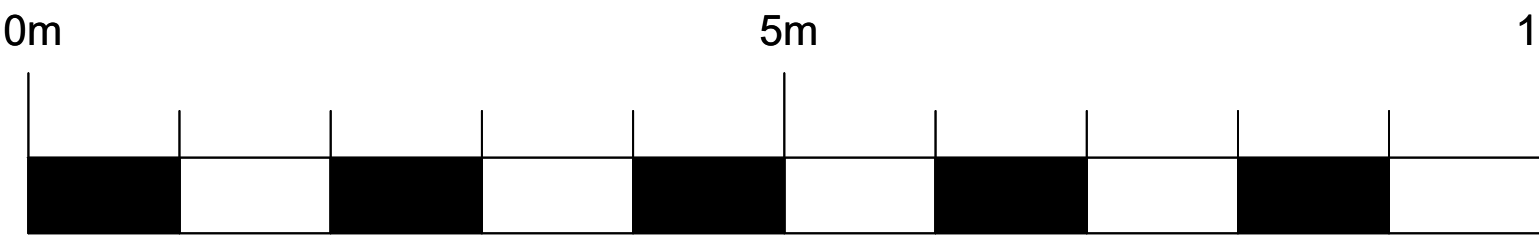

Scale Bar 1:50

PLANNING

|         |                                              |           |                     |            |                         |         |
|---------|----------------------------------------------|-----------|---------------------|------------|-------------------------|---------|
| PROJECT | 46 Hawkins Crescent Shoreham on Sea BN43 6TP | DRG TITLE | Existing Elevations | SCALE/DATE | 1:50 @ A1 December 2025 | D987/04 |
|---------|----------------------------------------------|-----------|---------------------|------------|-------------------------|---------|