


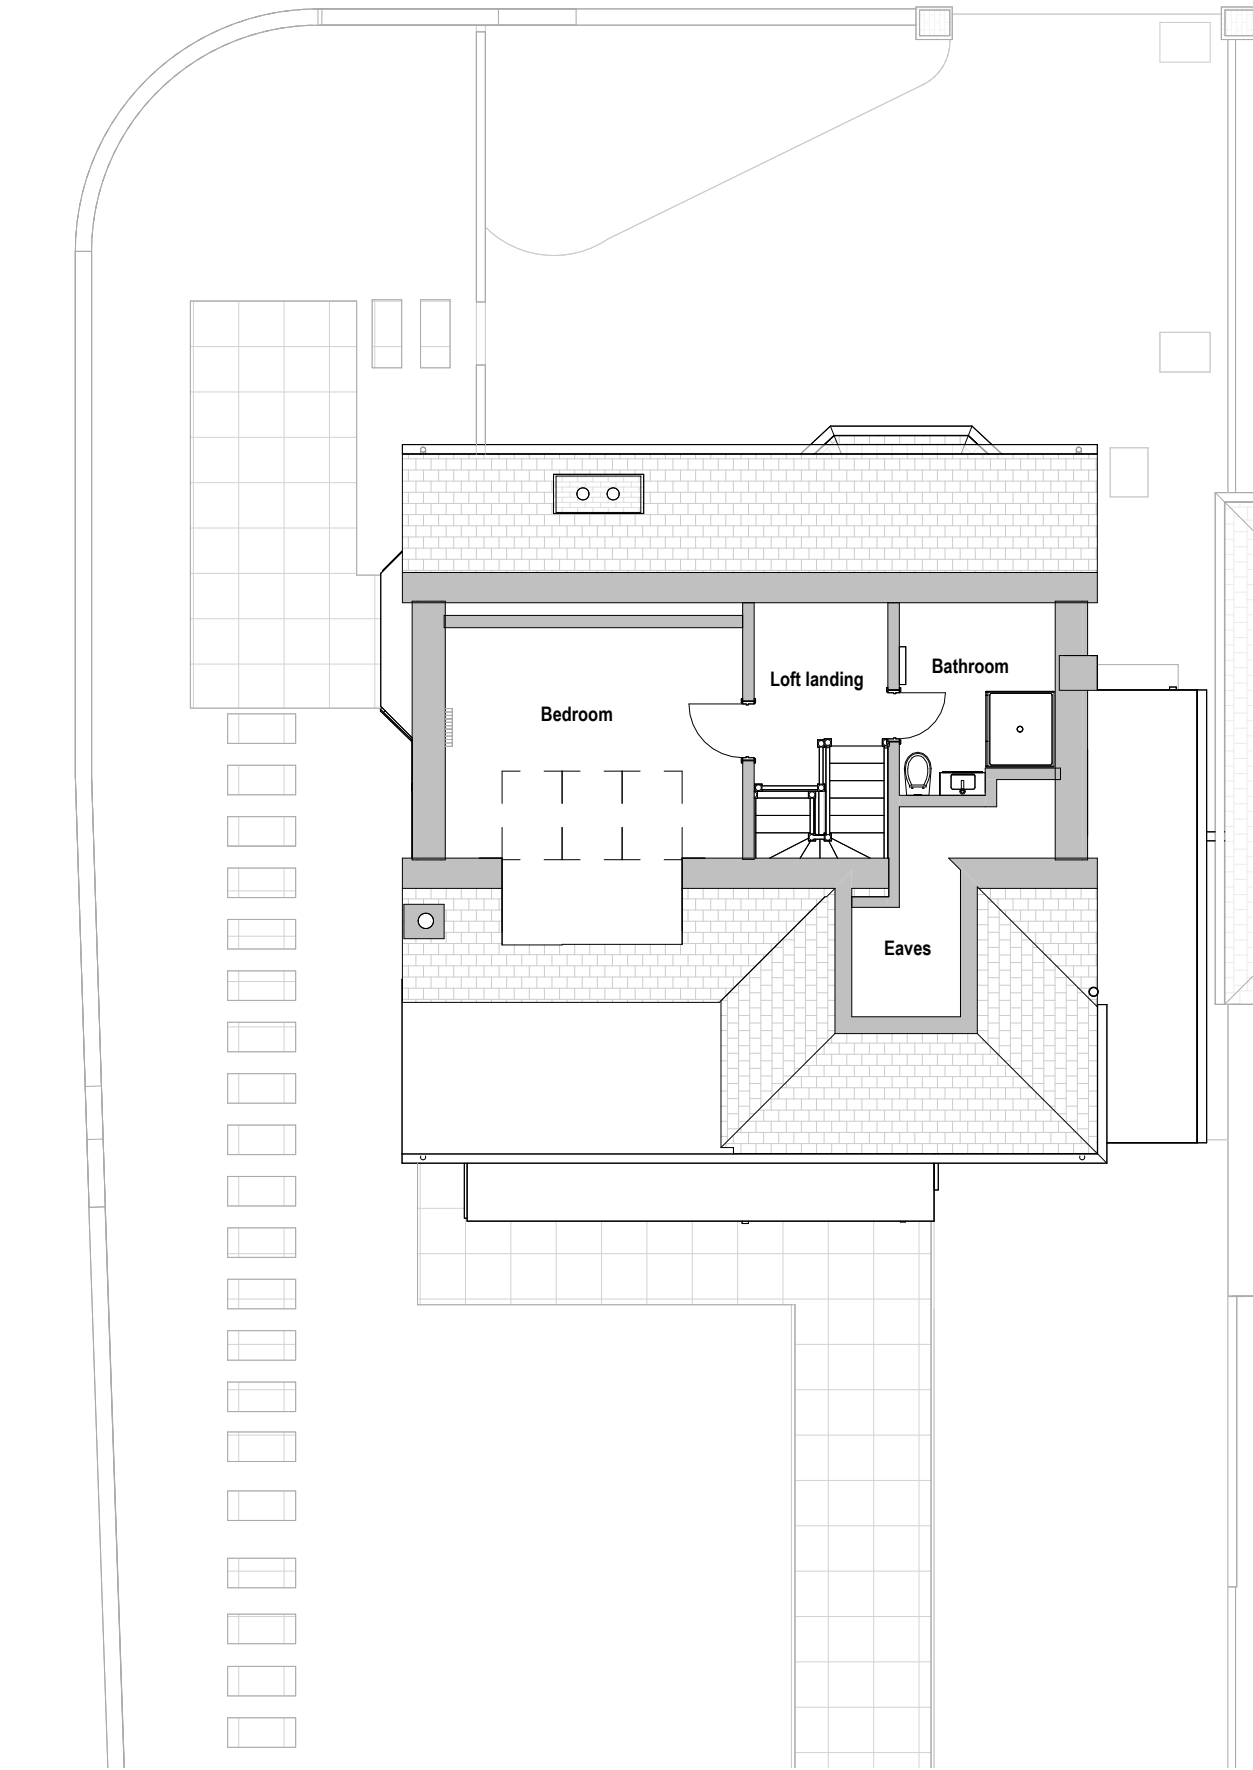

Proposed Loft Floor Plan
1 : 100


Revisions			
No.	Description	Date	By
3	Non-material amendment	11-09-26	
2	Revised Plan	04-10-23	
1	PLANNING	14-07-23	

Notes:

GENERAL NOTES:

All dimensions & levels are preliminary and approximate and subject to utilities search, legal boundaries and detailed layouts/ design development through consultation.

Dimensions are to be checked on site by contractor & sub contractors prior to commencement of work, any discrepancies are to be highlighted immediately to the architects.

 

Scale: 1 : 100 @ A3

Project No. Project Name:
367 3 Latimer Rd

Drawing Name:
Proposed Loft Plan

Drawing No. Revision: Suitability Description:
P010 P3 NMA

Drawn:MS Checked:GF Orig Paper Size: A3

FRESH Architects

T 07703682107 | 07393913140

info@fresh-architects.co.uk | www.fresharchitects.co.uk

Use figured dimensions only. All levels and dimensions to be checked. This drawing is to be read in conjunction with all other relevant drawings and specifications.

© FRESH Architects Ltd. All rights reserved