

PROPOSED WINDOW & DOOR SCHEDULE:




- Windows W01 to W06 (including variations) to be replaced with Veka uPVC Vertical Sliding Sash Windows with Horns as specified.
- AOV windows (W07 x 2 & W08 x 1) to be replaced 'like for like' design and style in Aluminium.
- All external FED's to Maisonettes Nos. 1-14 (D01 x 9 & D01A x 5) to be replaced with 'Calder' style Composite doors and frames, including extended frame/glass surrounds to Nos. 1, 12 and 14. Any intercom and cameras will need to be reconnected as part of works.
- All external doors to Nos 15-23 not to be changed.

BUILDING SURVEY - LEGEND			
WINDOW DETAIL HEIGHTS:			
FLOOR TO CEILING HEIGHT	C	SUSPENDED CEILING	S/C
CELL TO HEAD OF WINDOW	CH	FALSE CEILING	F/C
CELL TO SPRING	CS	CEILING	CL
		SPOTLIGHT	SL
ARCH DETAIL HEIGHTS:			
FLOOR TO SPRING	S	UNDERSIDE	US
FLOOR TO HEAD	H	OVERHEAD	OH
THRESHOLD LEVEL	TL	FLOOR TO FLOOR HEIGHT	FL-FL
BEAM LEVEL	BL	FLOOR LEVEL	FL
SEWAGE LEVEL	SL	THRESHOLD LEVEL	TL
COVER LEVEL	CL	BEAM LEVEL	BL
INVERT LEVEL	IL	SEWER LEVEL	SL
GULLY	G	FINISHED FLOOR LEVEL	FLL
RAINWATER PIPE	RWP	SLOPE UP	AL
SOL VENT PIPE	SVP	UP ARROW	UP
VENT PIPE	VP	FLOOR TO CEILING HEIGHT	FL-CL

Notes:
All Levels are related to TBM value: 20.00m
Situating on Ground Level as shown on Existing Elevation 1.


North Point is indicative only.

Revisions:
Revision A: Drawing updated September 2025
Revision B: Window design amended. Drawing updated November 2025
Revision C: Window/Door designs amended. Drawing updated December 2025

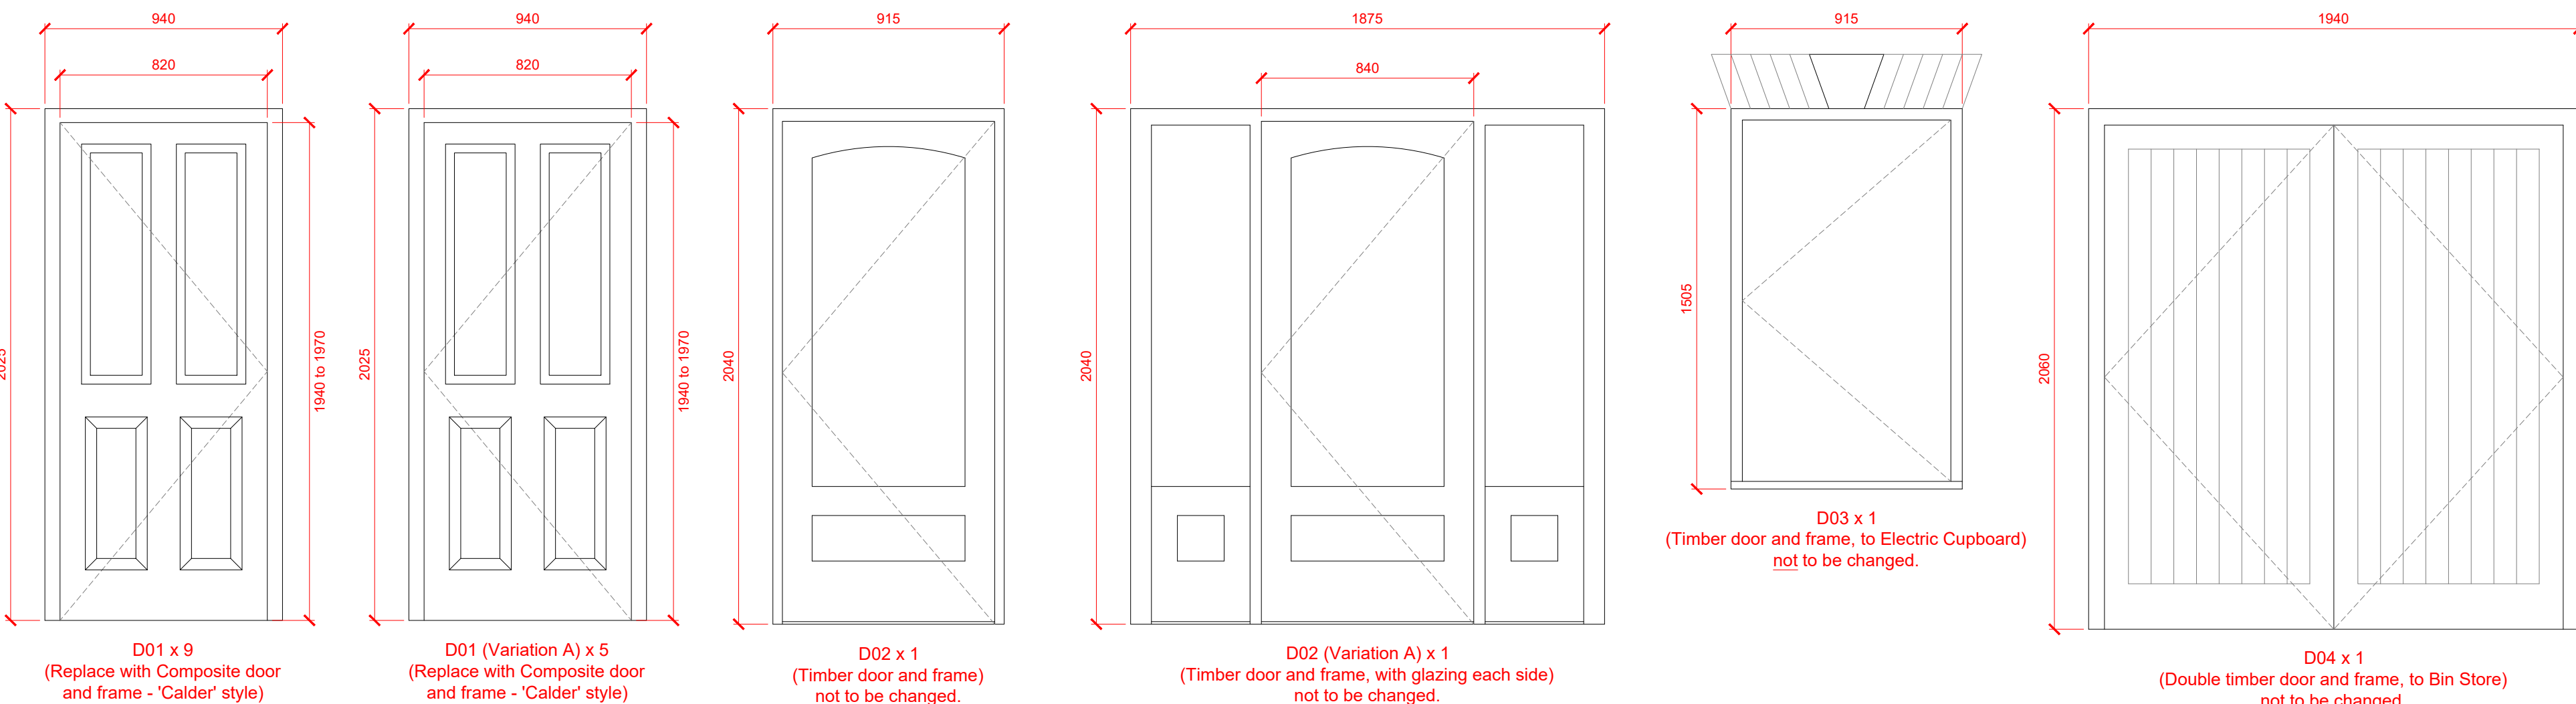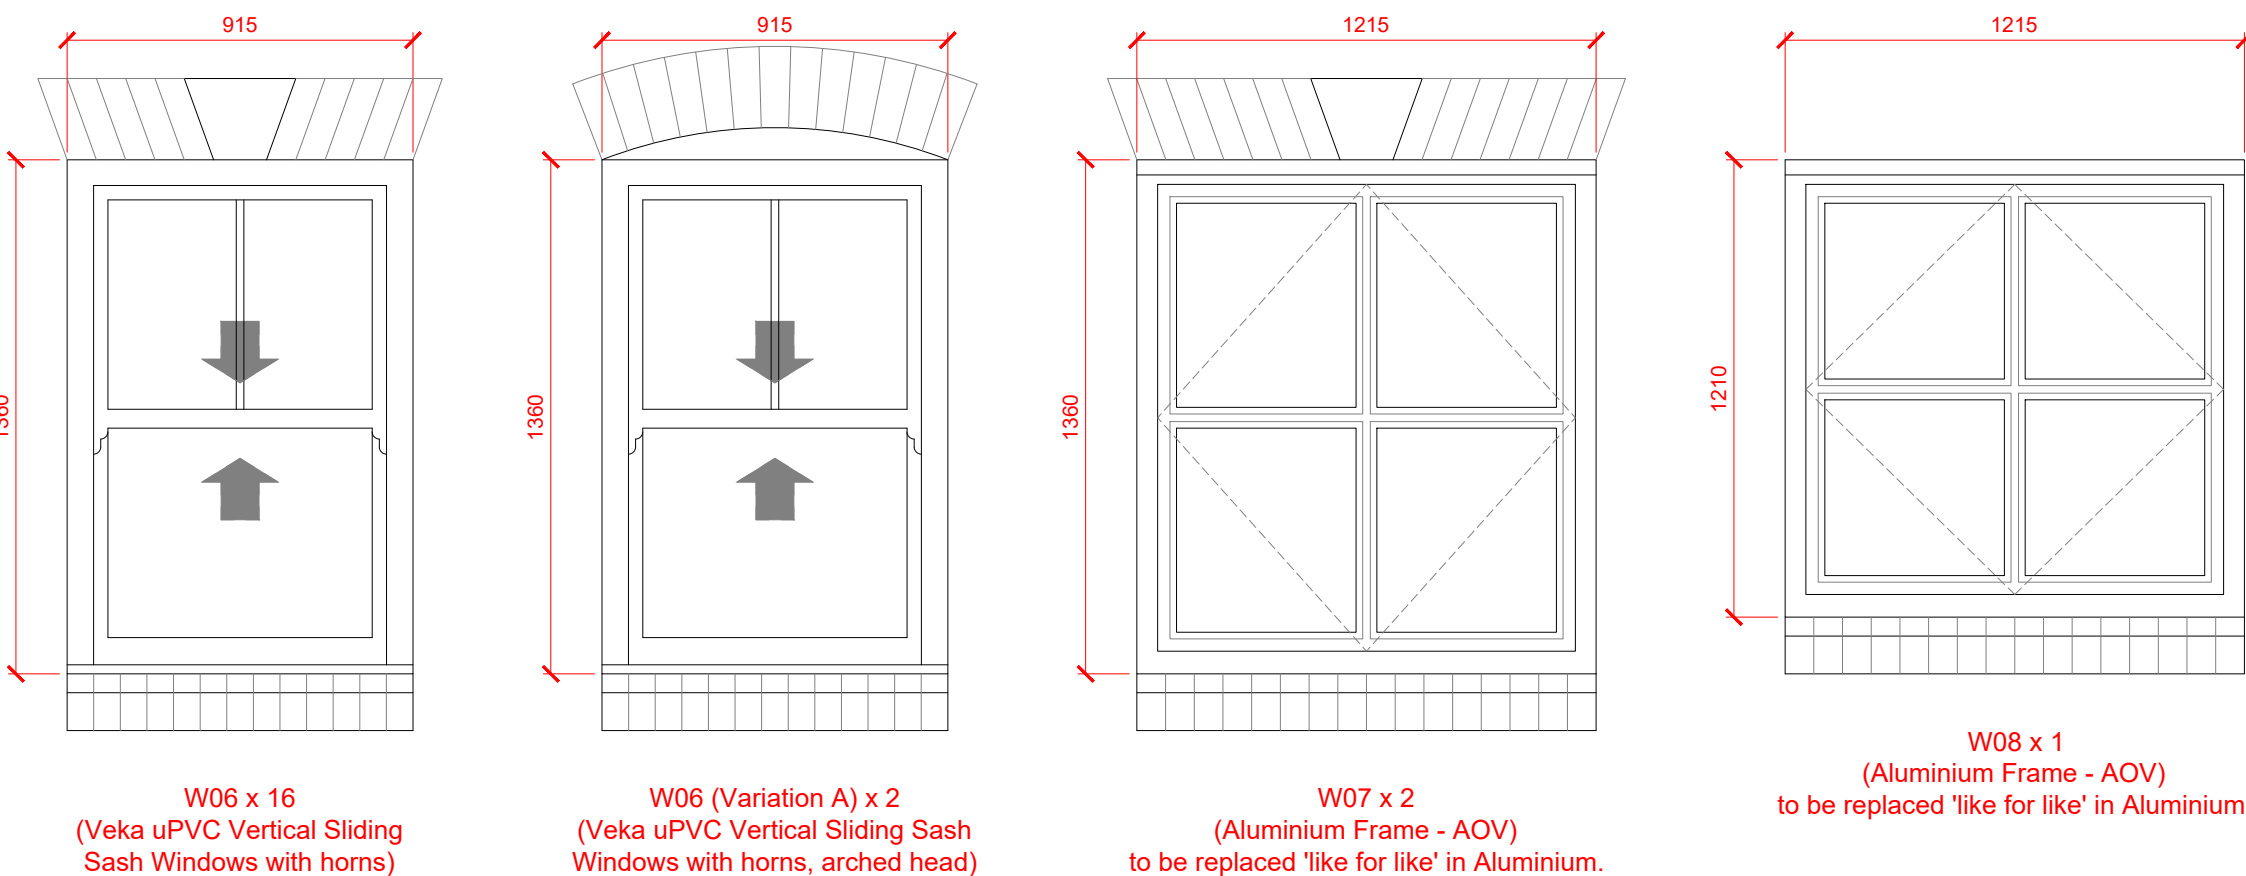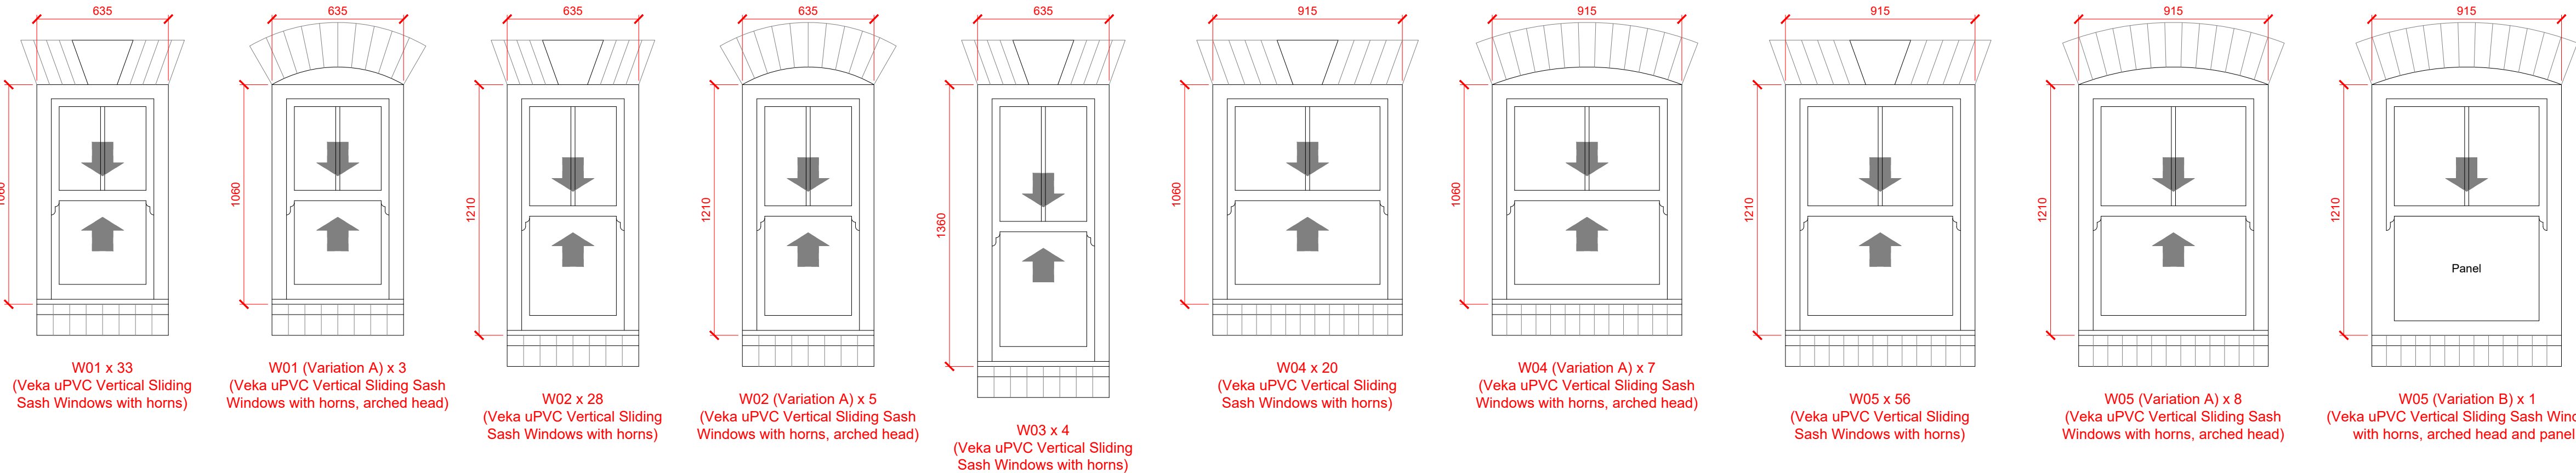

Proposed Window Schedule	
Type	Quantity
W01	33
W01(A)	3
W02	28
W02(A)	5
W03	4
W04	20
W04(A)	7
W05	56
W05(A)	8
W05(B)	1
W06	16
W06(A)	2
W07	2
W08	1
Total	186

Proposed Door Schedule	
Type	Quantity
D01	9
D01(A)	5
D02	1
D02(A)	1
D03	1
D04	1
Total	18

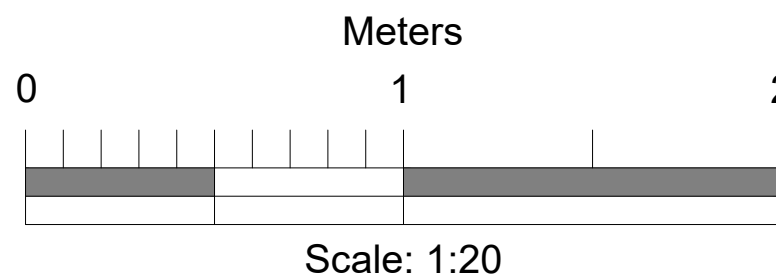

Rev.	Date
Do not scale from this drawing. Dimensions to be verified on site by contractor prior to commencement of work.	
This drawing is the copyright of the practice and may not be reproduced in part or in whole without the prior written consent of the practice.	
© 2022 Faithorn Farrell Timms LLP	
Faithorn Farrell Timms 10 Hunns Mere Way Woodingdean Business Park Brighton BN2 6AH T 01273 305027	
Client	
Project	Rivoli Court Chapel Road Worthing BN11 1BU
Drawing Title	Proposed Window & Door Schedule
Date	July 2025
Scale	1:20 @ A1
Drawn By	CP
Checked By	IR
Project No.	PR-10941
Drawing No.	PR-10941-07C