


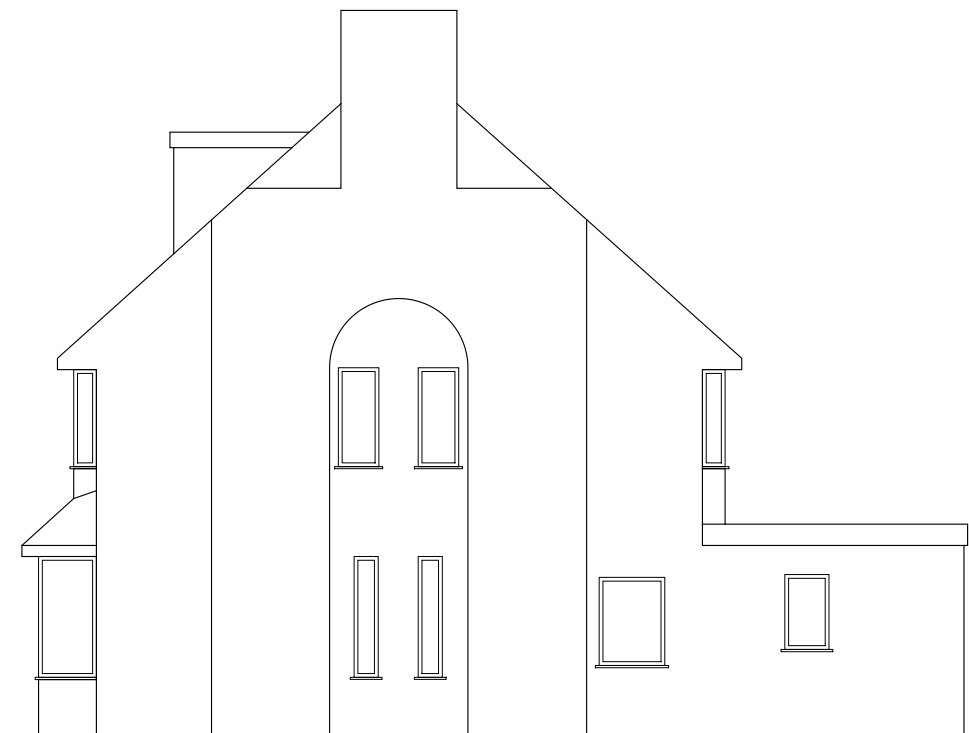


NORTH ELEVATION



SOUTH ELEVATION



EAST ELEVATION

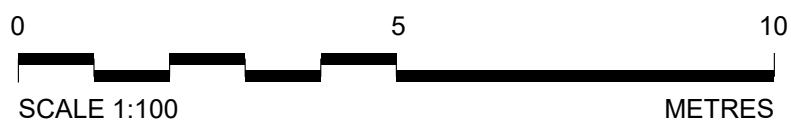

DRAWING TITLE			DRAWN BY	
JOHNSON FAMILY 336 UPPER SHOREHAM ROAD [CURRENT SITUATION - ELEVATIONS]			721DESIGN	
			REV No v2	REV DATE 08/12/25
			SCALE 1:100	SHEET SIZE A3

v2	10/12/25	ADD ROOF PLAN, SET A3 @ 1:100
REV DESCRIPTION		
DRAWING No. AWDM-1510-25_001		