




NORTH ELEVATION



SOUTH ELEVATION



EAST ELEVATION

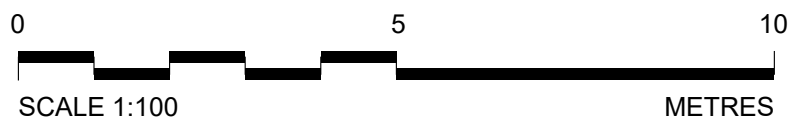

DRAWING TITLE		DRAWN BY	
JOHNSON FAMILY 336 UPPER SHOREHAM ROAD [PROPOSED CAR PORT - ELEVATIONS]		721DESIGN	
		REV No v2	REV DATE 08/12/25
DRAWING No. AWDM-1510-25_003		SCALE 1:100	SHEET SIZE A3