


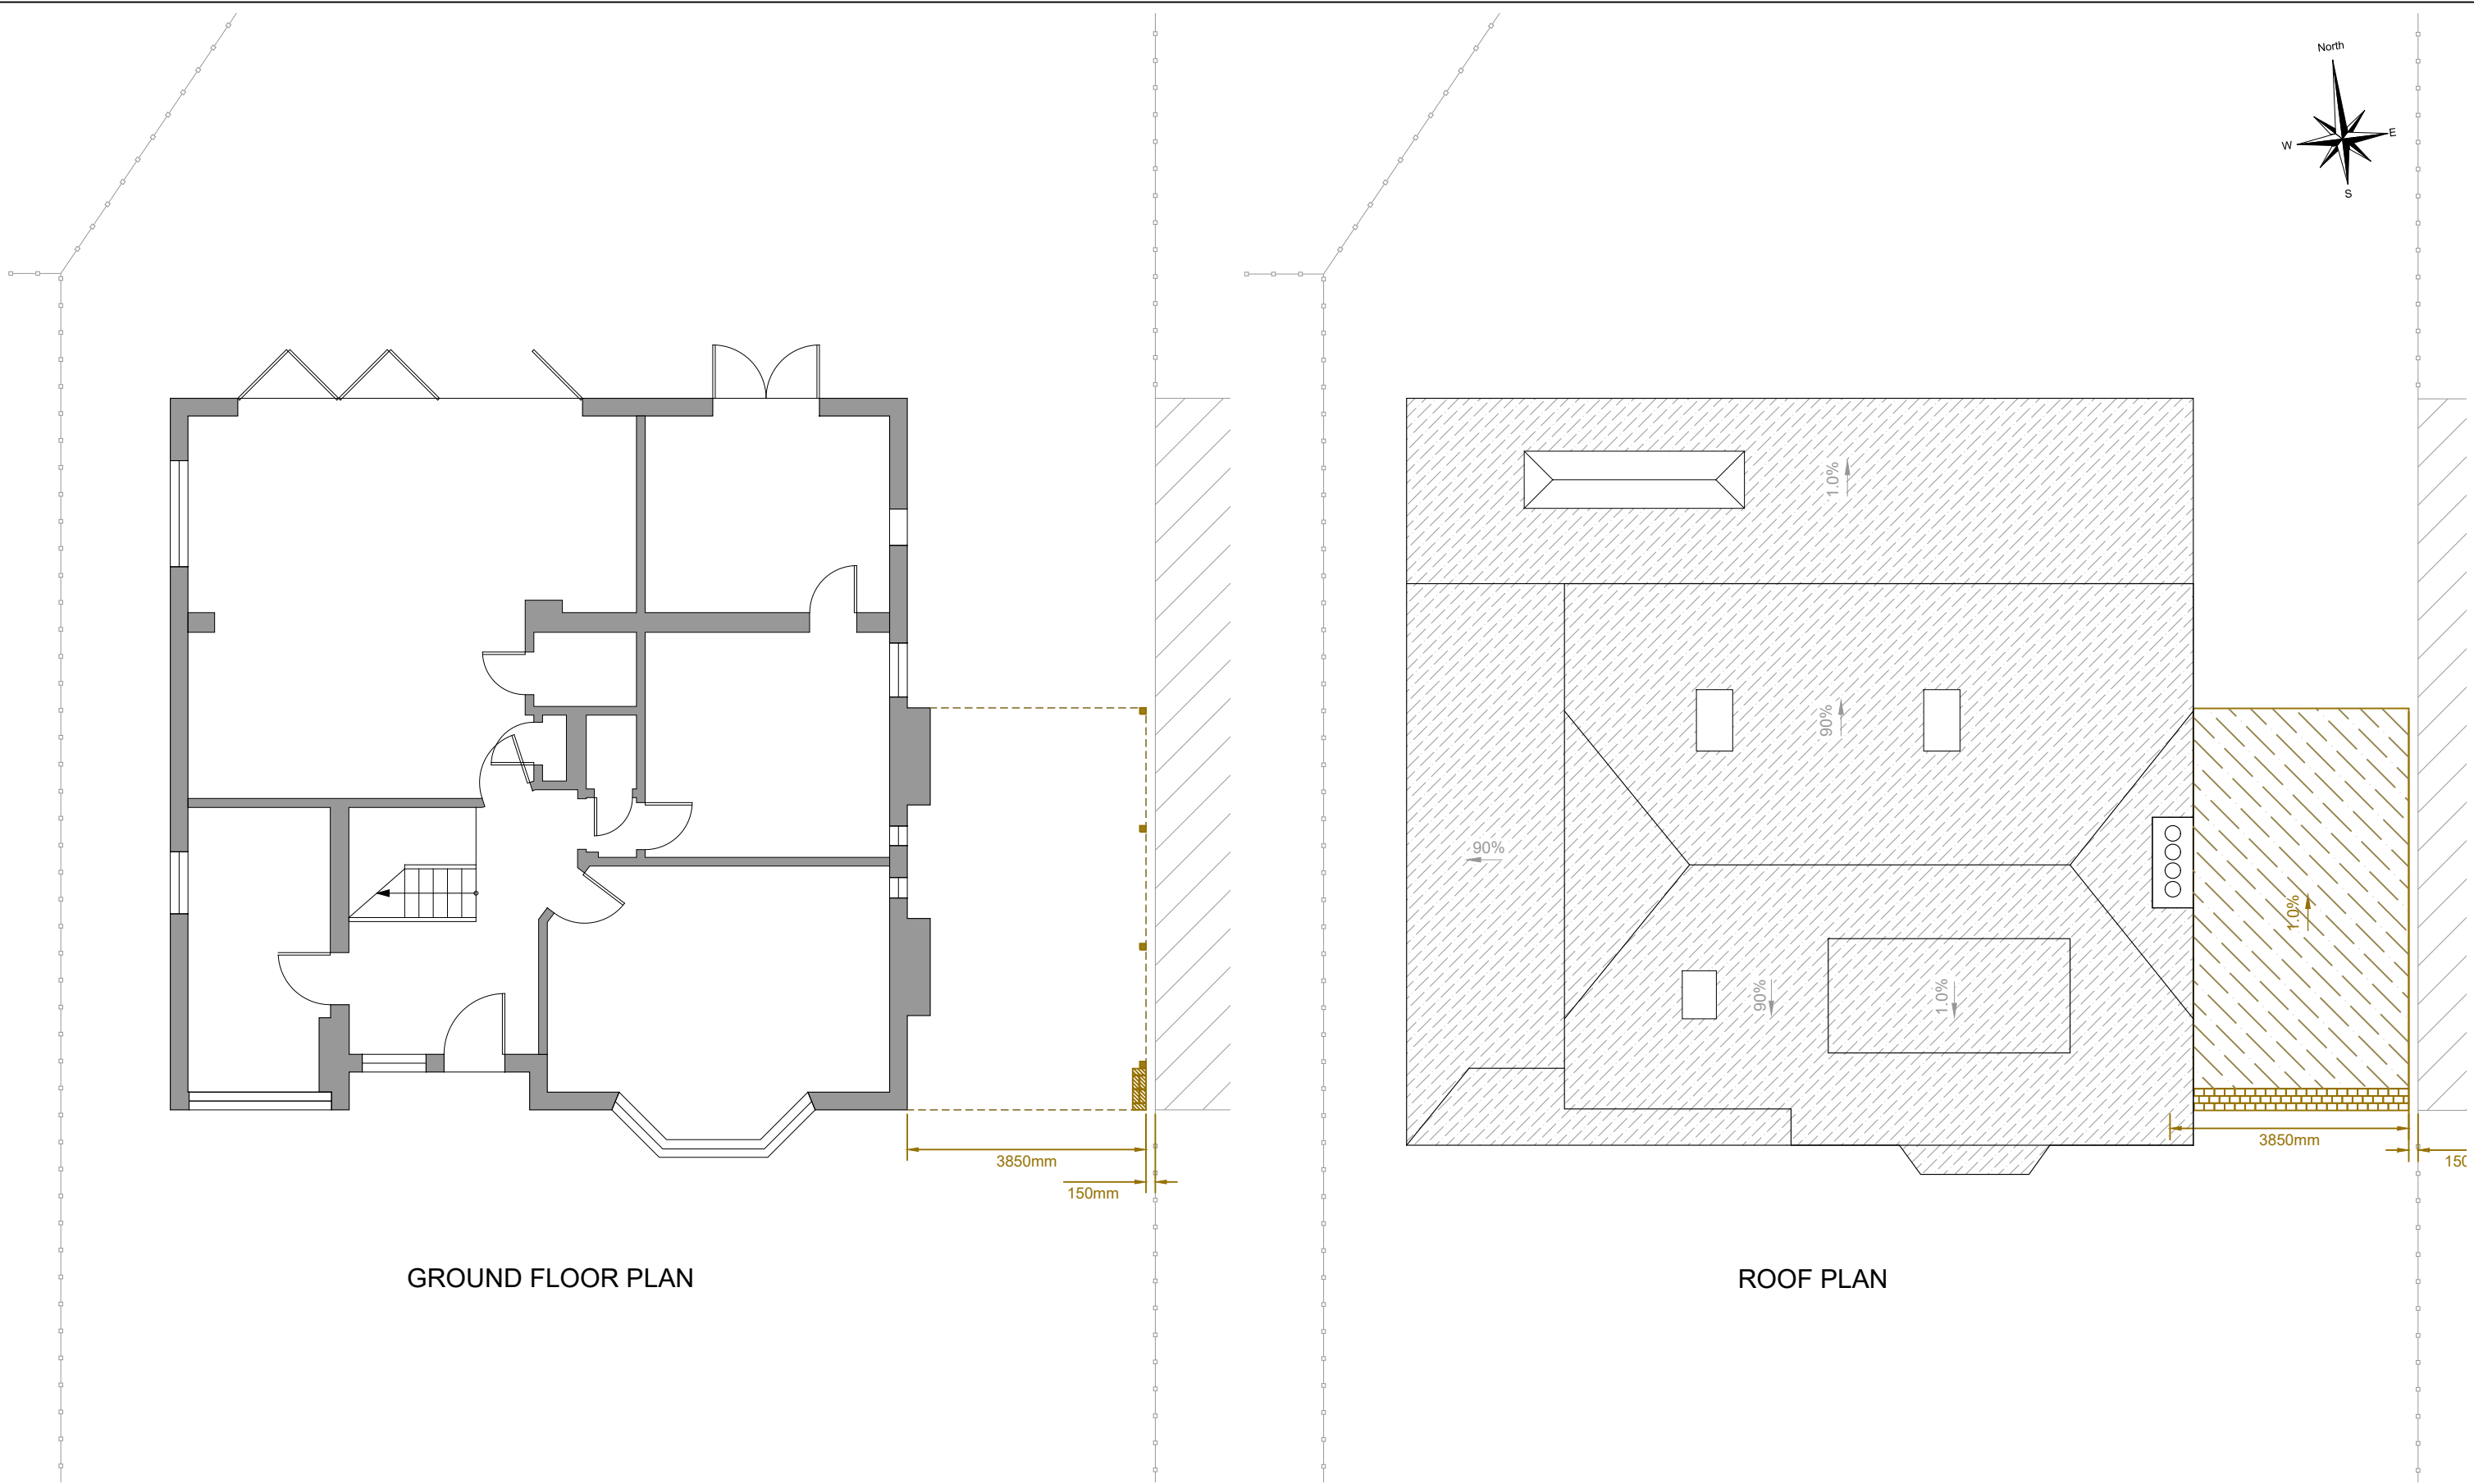

GROUND FLOOR PLAN

ROOF PLAN

DRAWING TITLE

JOHNSON FAMILY
336 UPPER SHOREHAM ROAD

[PROPOSED CAR PORT - GROUND FLOORAND ROOF PLANS]

DRAWN BY

721DESIGN

REV No

v2

REV DATE

08/12/25

v2 | 10/12/25 | ADD ROOF PLAN, SET A3 @ 1:100

REV DESCRIPTION

DRAWING No.

AWDM-1510-25_004

SCALE

1:100

SHEET SIZE

A3

