

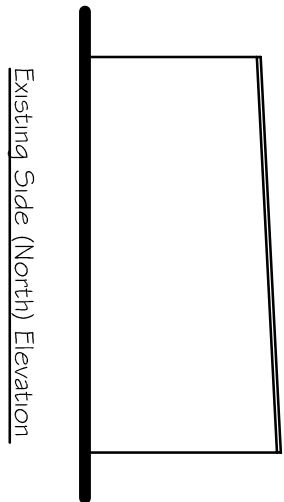
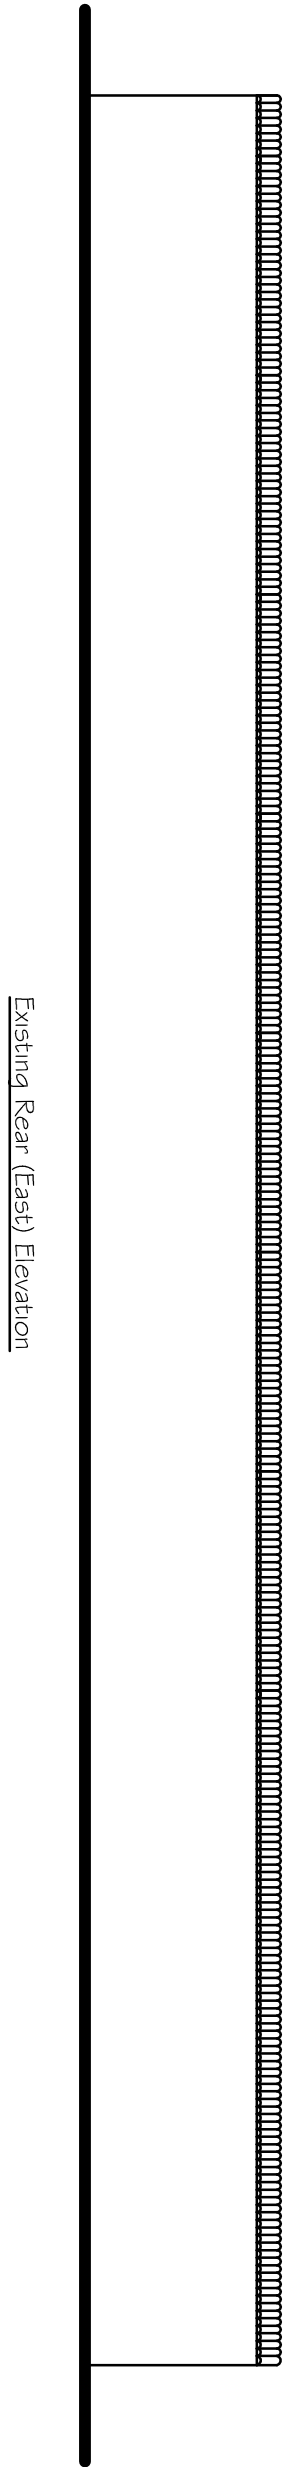
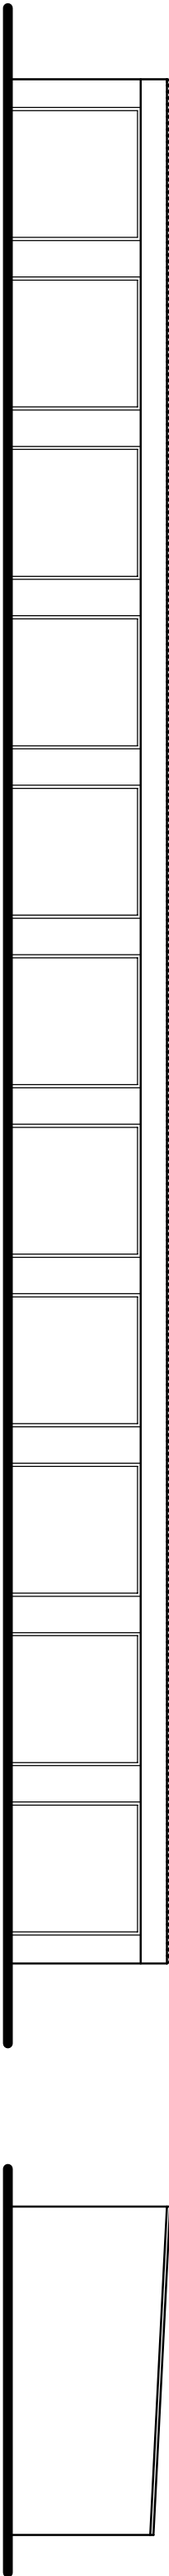
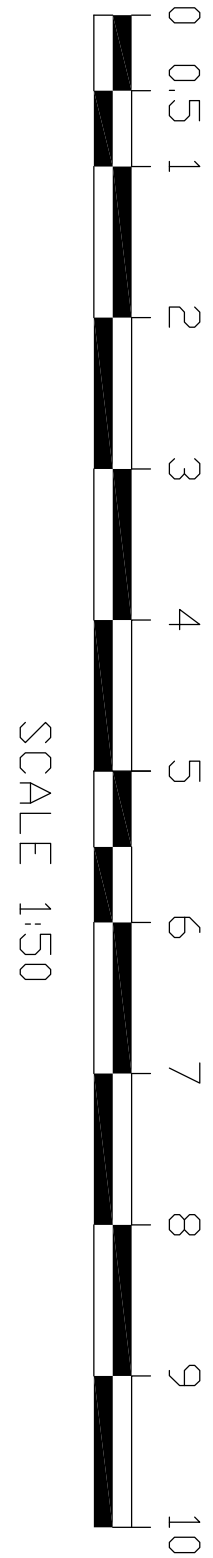


Existing Floor Plan

 


Existing Rear (East) Elevation

Existing Side (North) Elevation

 

Existing Roof Plan

 

Tony Rogers Building Consultants Address: 40 Dawn Crescent, Upper Beeding West Sussex, BN44 3WH Telephone: 01903 815225 Fax: 01903 815225	
Rev:	Revision Description:
Date:	
Client: <i>Gardner & Scarfield</i>	
Address: <i>Lincoln Court,</i> <i>117 South Street</i> <i>Lancing</i> <i>West Sussex BN15 8AT</i>	
Project: <i>Proposed re-building</i> <i>of existing garage</i> <i>compound</i>	
Scale: <i>1:50 1:100</i> Paper Size <i>A1</i>	
Date: <i>December 2025</i>	
Drawing No: <i>25/1620/01</i>	
Drawn By: <i>AWR</i>	Revision: