



This drawing is copyright and may not be copied or reproduced without the written consent of this practice

The contractor is responsible for setting out and must check all levels and dimensions prior to work being put in hand

The Architect is to be immediately notified of any suspect omissions or discrepancies

REV	DATE	COMMENT	REV BY
Rev A	09.10.24	Approved scheme revised to add basement conversion & extension	FB
Rev B	23.10.24	Lightwells amended	FB
Rev C	11.11.24	Location of proposed new build amended	FB
Rev D	19.11.24	Basement scheme added to original approved scheme	FB
Rev E	09.12.24	Red line around site adjusted for BNG calculations	FB
Rev F	06.10.25	Section 73 amendments	FB
Rev G	24.10.25	Further Section 73 amendments	FB
Rev I	07.04.26	Further Section 73 amendments	FB

Key:-
 Indicates new walls.
 Indicates line of walls to be removed.
 Indicates line of ceiling / beams over.

 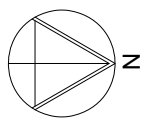

Proposed As Amended Roof Plan & Site Plan @ 1 : 100

Proposed planting schedule



Borders:

Stipa gigantea
Panicum virgatum
Calamagrostis
Stipa tenuissima
Echinacea pallida
Rudbeckia
Stachys officinalis
Salvia x sylvestris
Monarda
Achillea
Sedum
Perovskia 'blue spire'
Salvia officinalis
Crambe cordifolia
Eryngium agavifolium
Echinops
Verbena bonariensis
Nepeta
Lavandula angustifolia
aster
Agapanthus
Thymus / erigeron (for around stepping stones)
Early flowering bulbs

Proposed planting schedule

Boundary Walls:

Trachelospermum jasminoides
Lonicera periclymenum
Cotoneaster horizontalis
Clematis armandi
Hedera helix 'atropurpurea'
Hedera canariensis (all climbers)

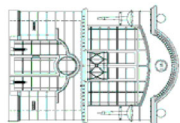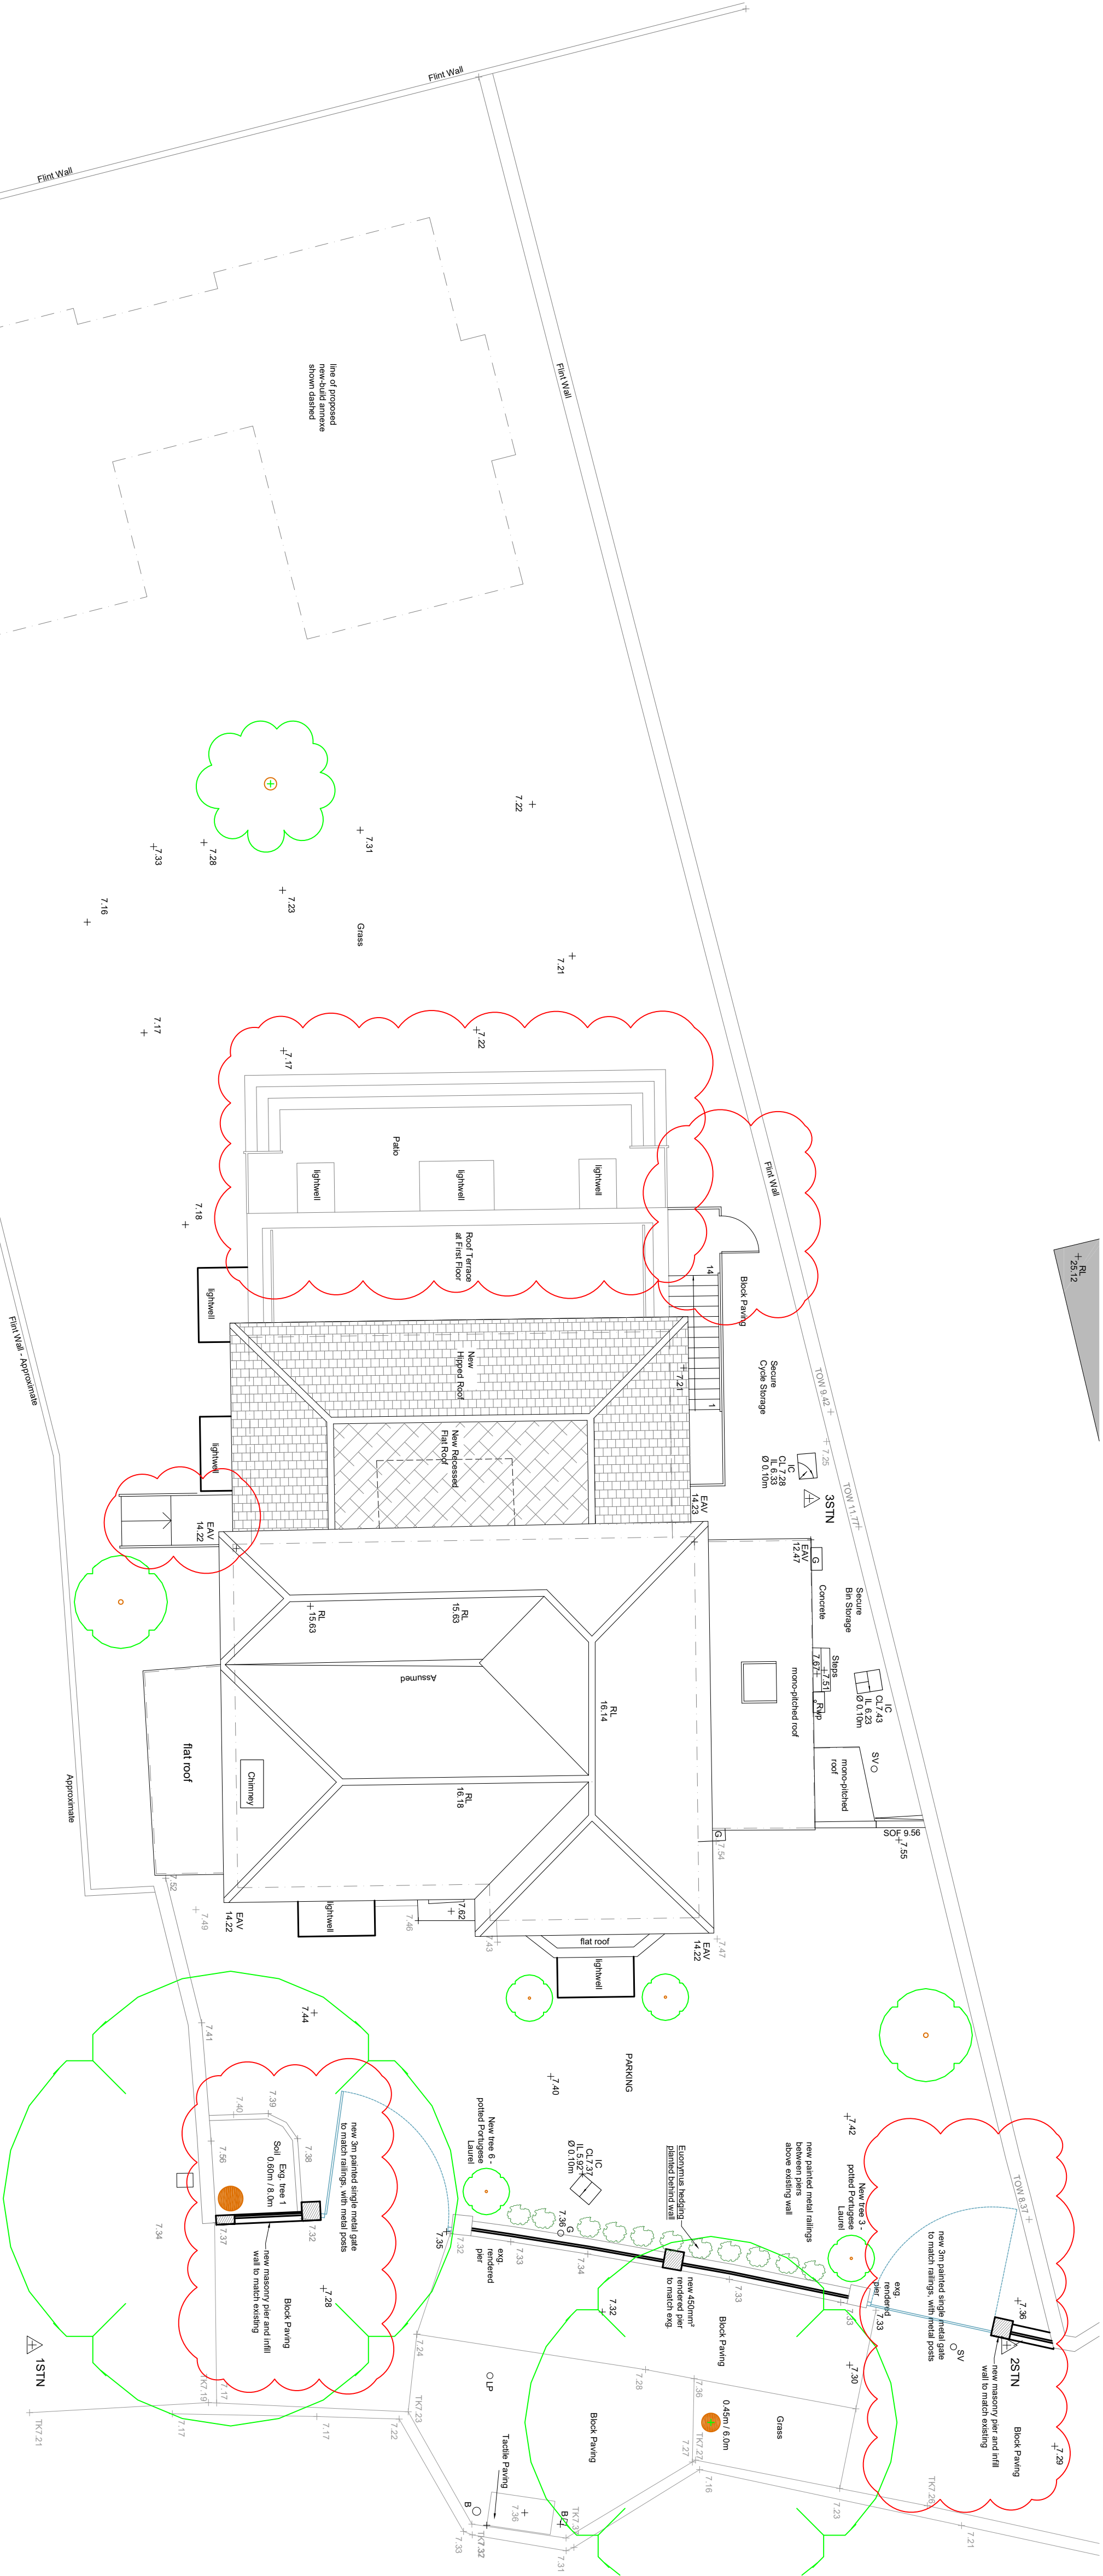

BROE ARCHITECTURE LTD
CHARTERED ARCHITECTS
66 Haven Way
East Sussex, BN1 9TD
Telephone 07789 200088
www.broe.co.uk

HASSOOKS FARLEY PROPERTIES

TWO-STORY REAR EXTENSION & INTERNAL ALTERATIONS @ 19 FARNCOMBE ROAD WEST SUSSEX BN11 2AY

PROPOSED AS-AMENDED SITE PLAN FOR PLANNING SUBMISSION

DRAWING

scale	date	drawn
1 : 100 @ A1	Oct 2024	FMB
job no	drawing no	revision
9028	PL04	1