




Existing Side Elevation


Existing Rear (West) Elevation

Proposed Rear (West) Elevation


Proposed Side Elevation

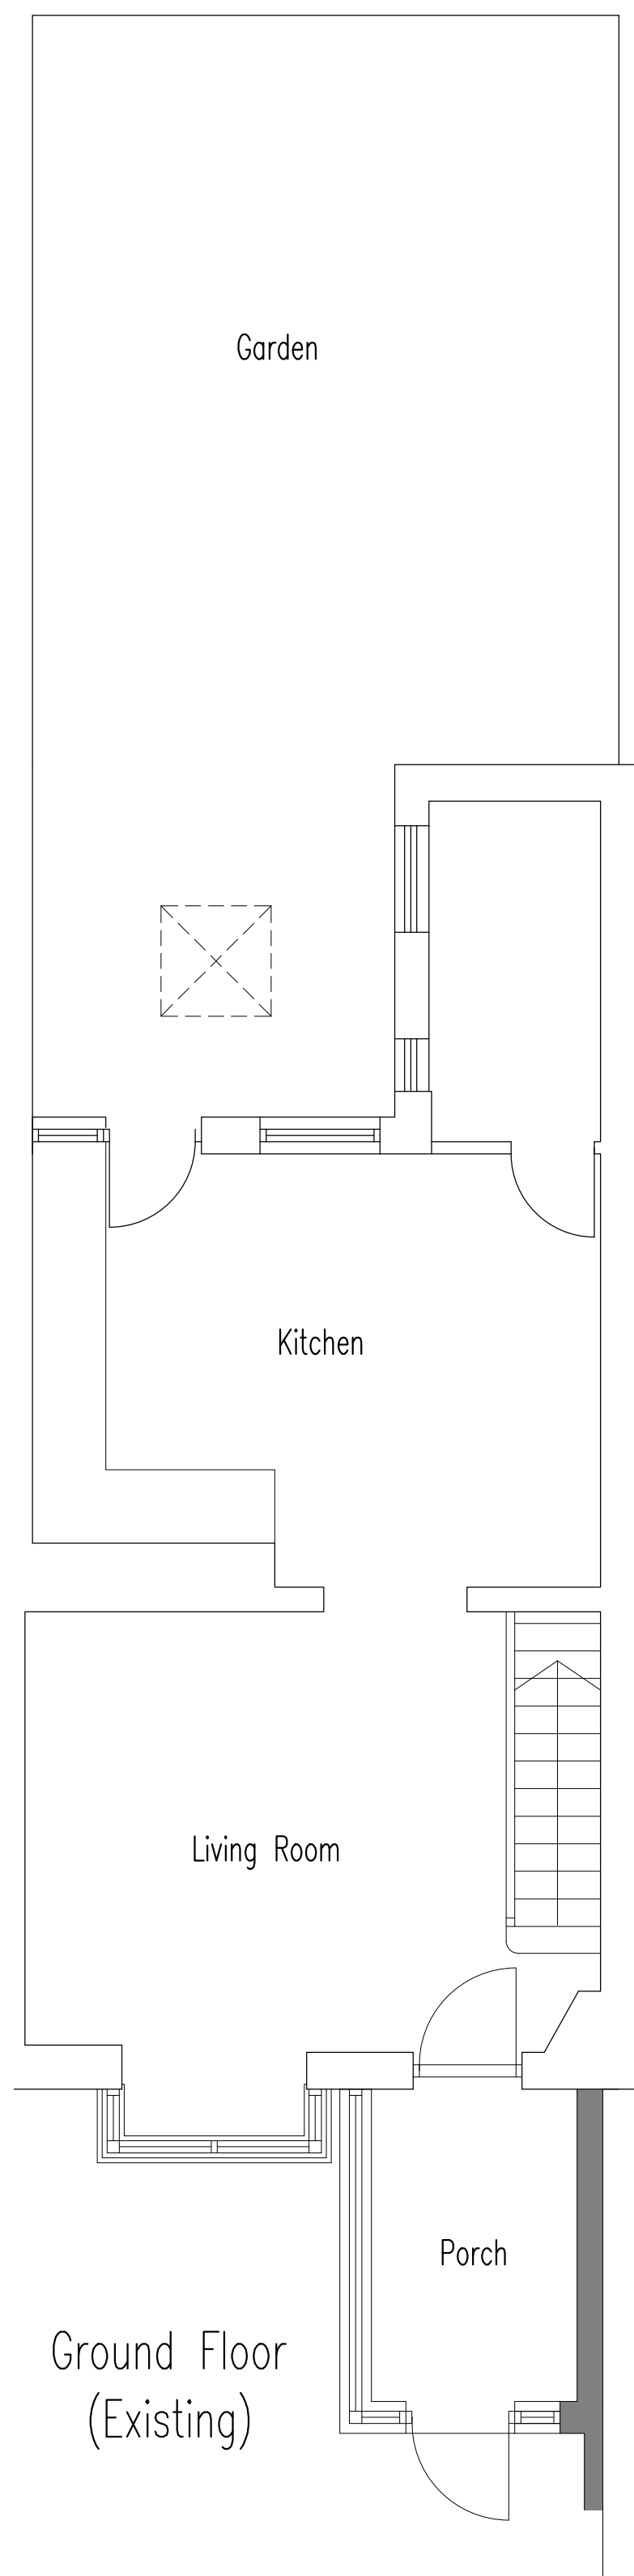

Ground Floor
(Existing)

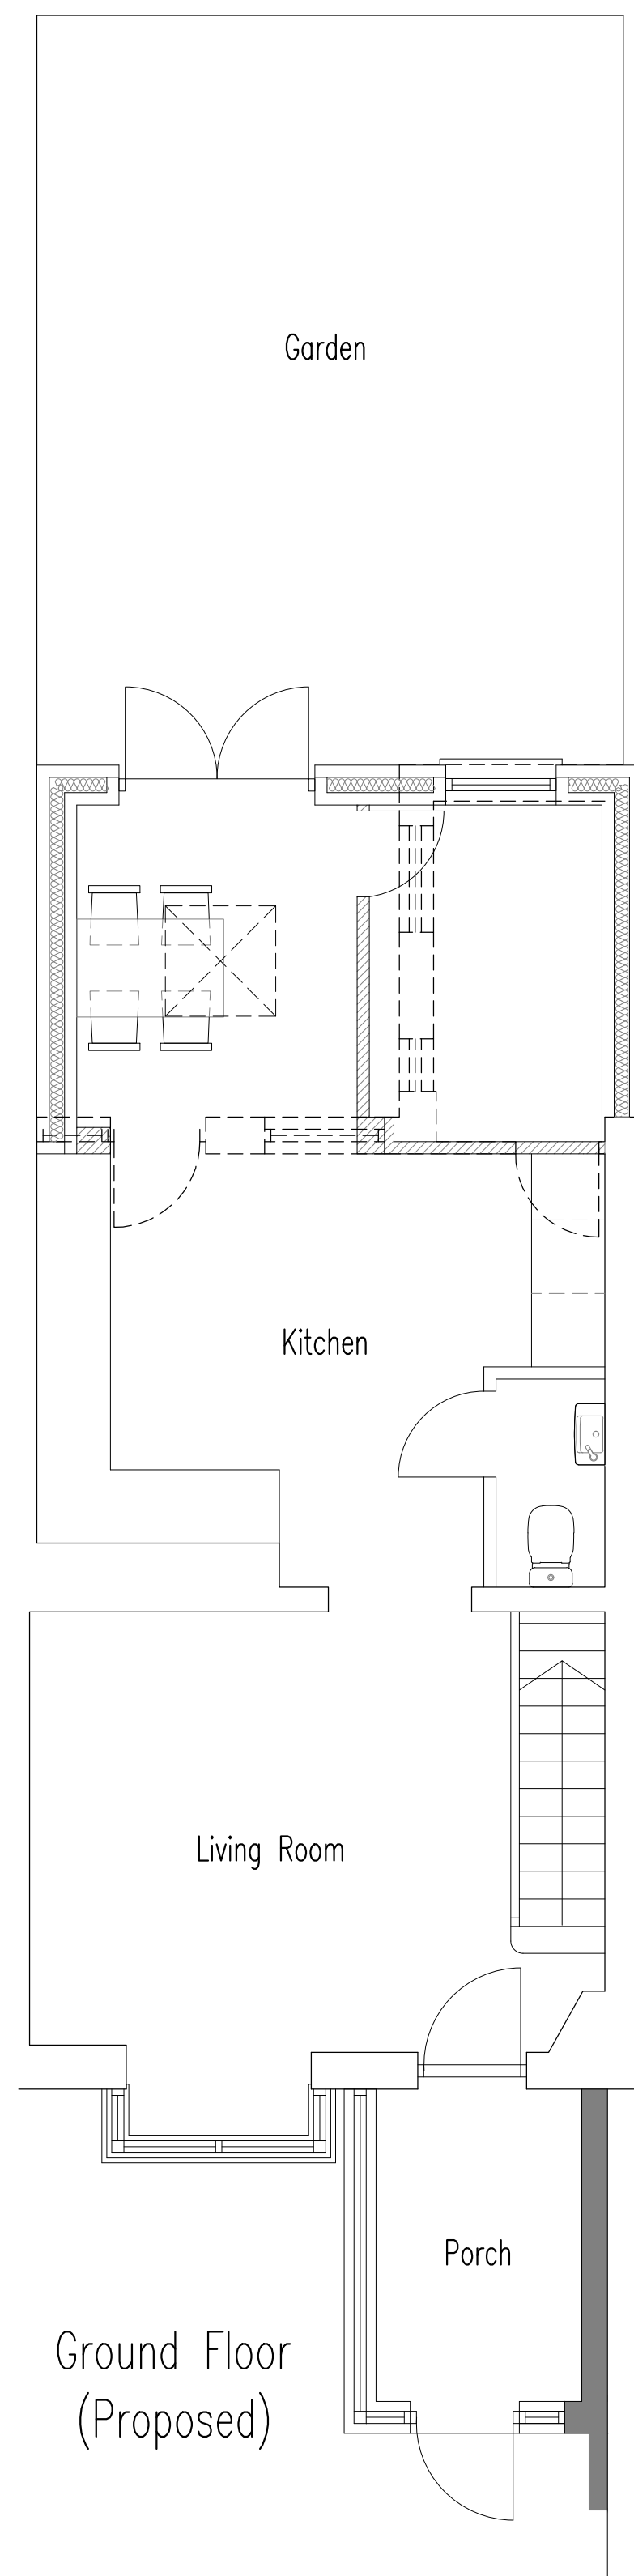


Ground Floor
(Proposed)

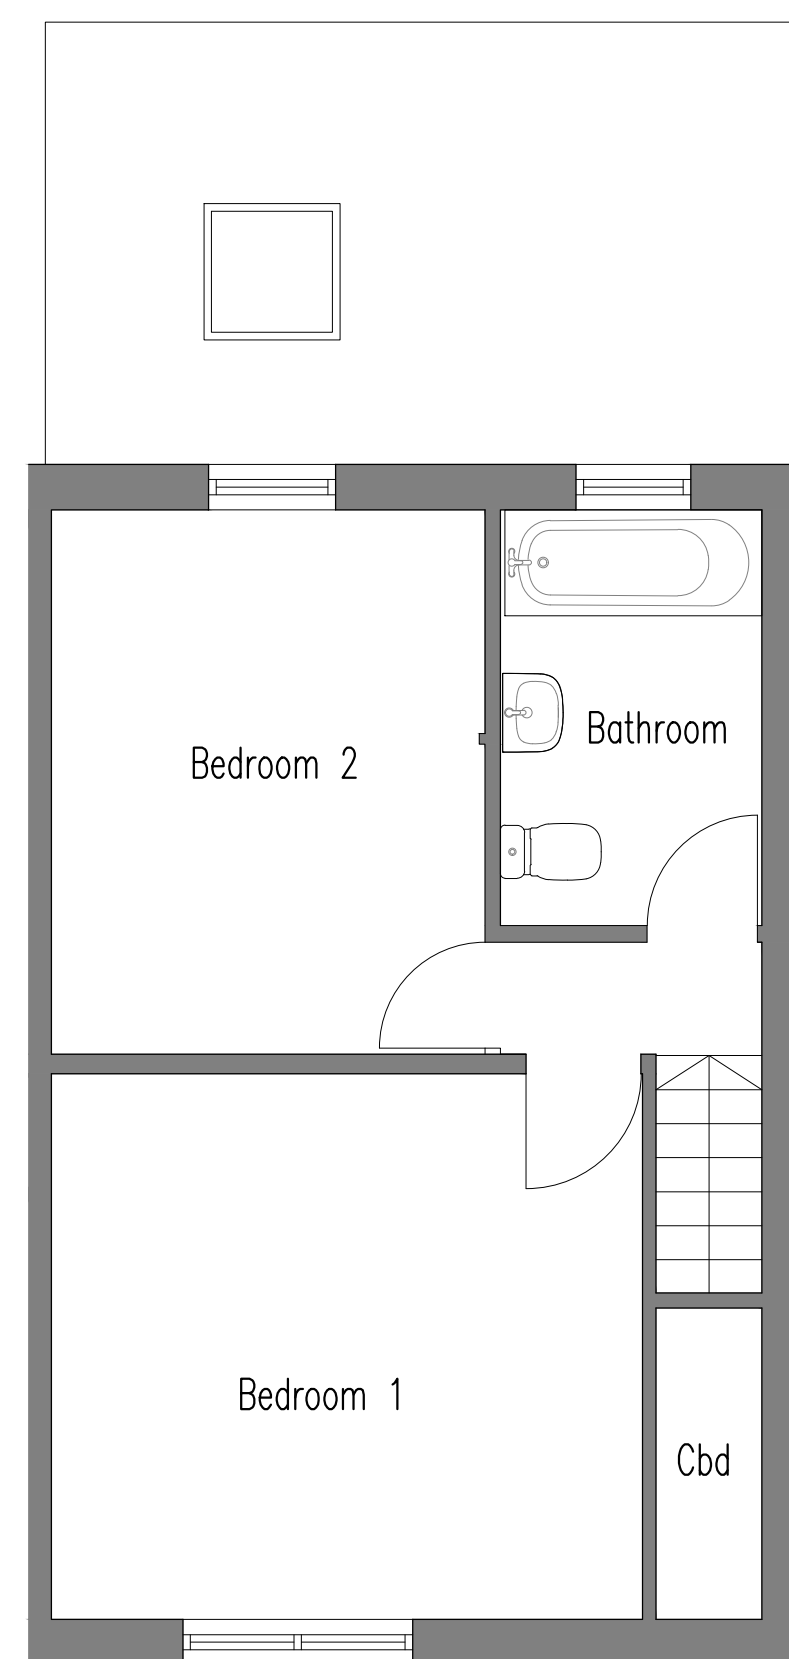


First Floor (Existing)



Aerial Image Showing Location of Property Set Back From Waterdyke Avenue

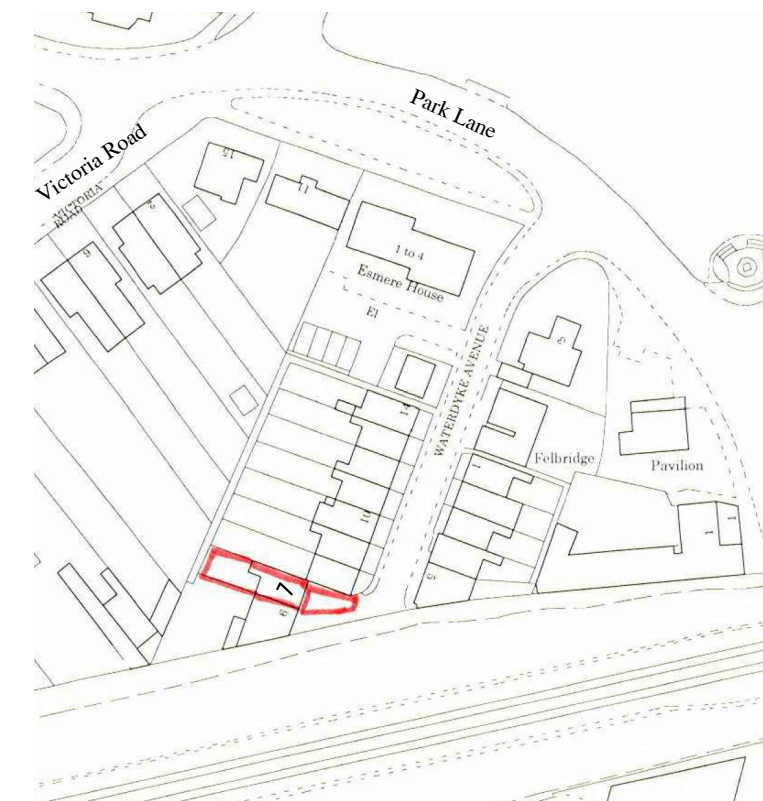

Location Plan Scale 1:1250

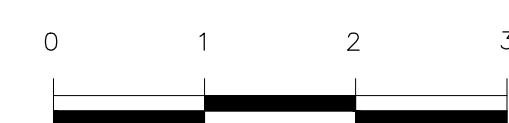

Scale 1:50

7 Waterdyke Avenue
Southwick
BN42 4DF
For Mr Sam Jones

Proposed Extension

Floor Plans and Elevations

Date 30.01.25 Scale 1:50

Drawing No. SJ-25-001