


WEST ELEVATION (BATH PLACE)


SCALE 1:100

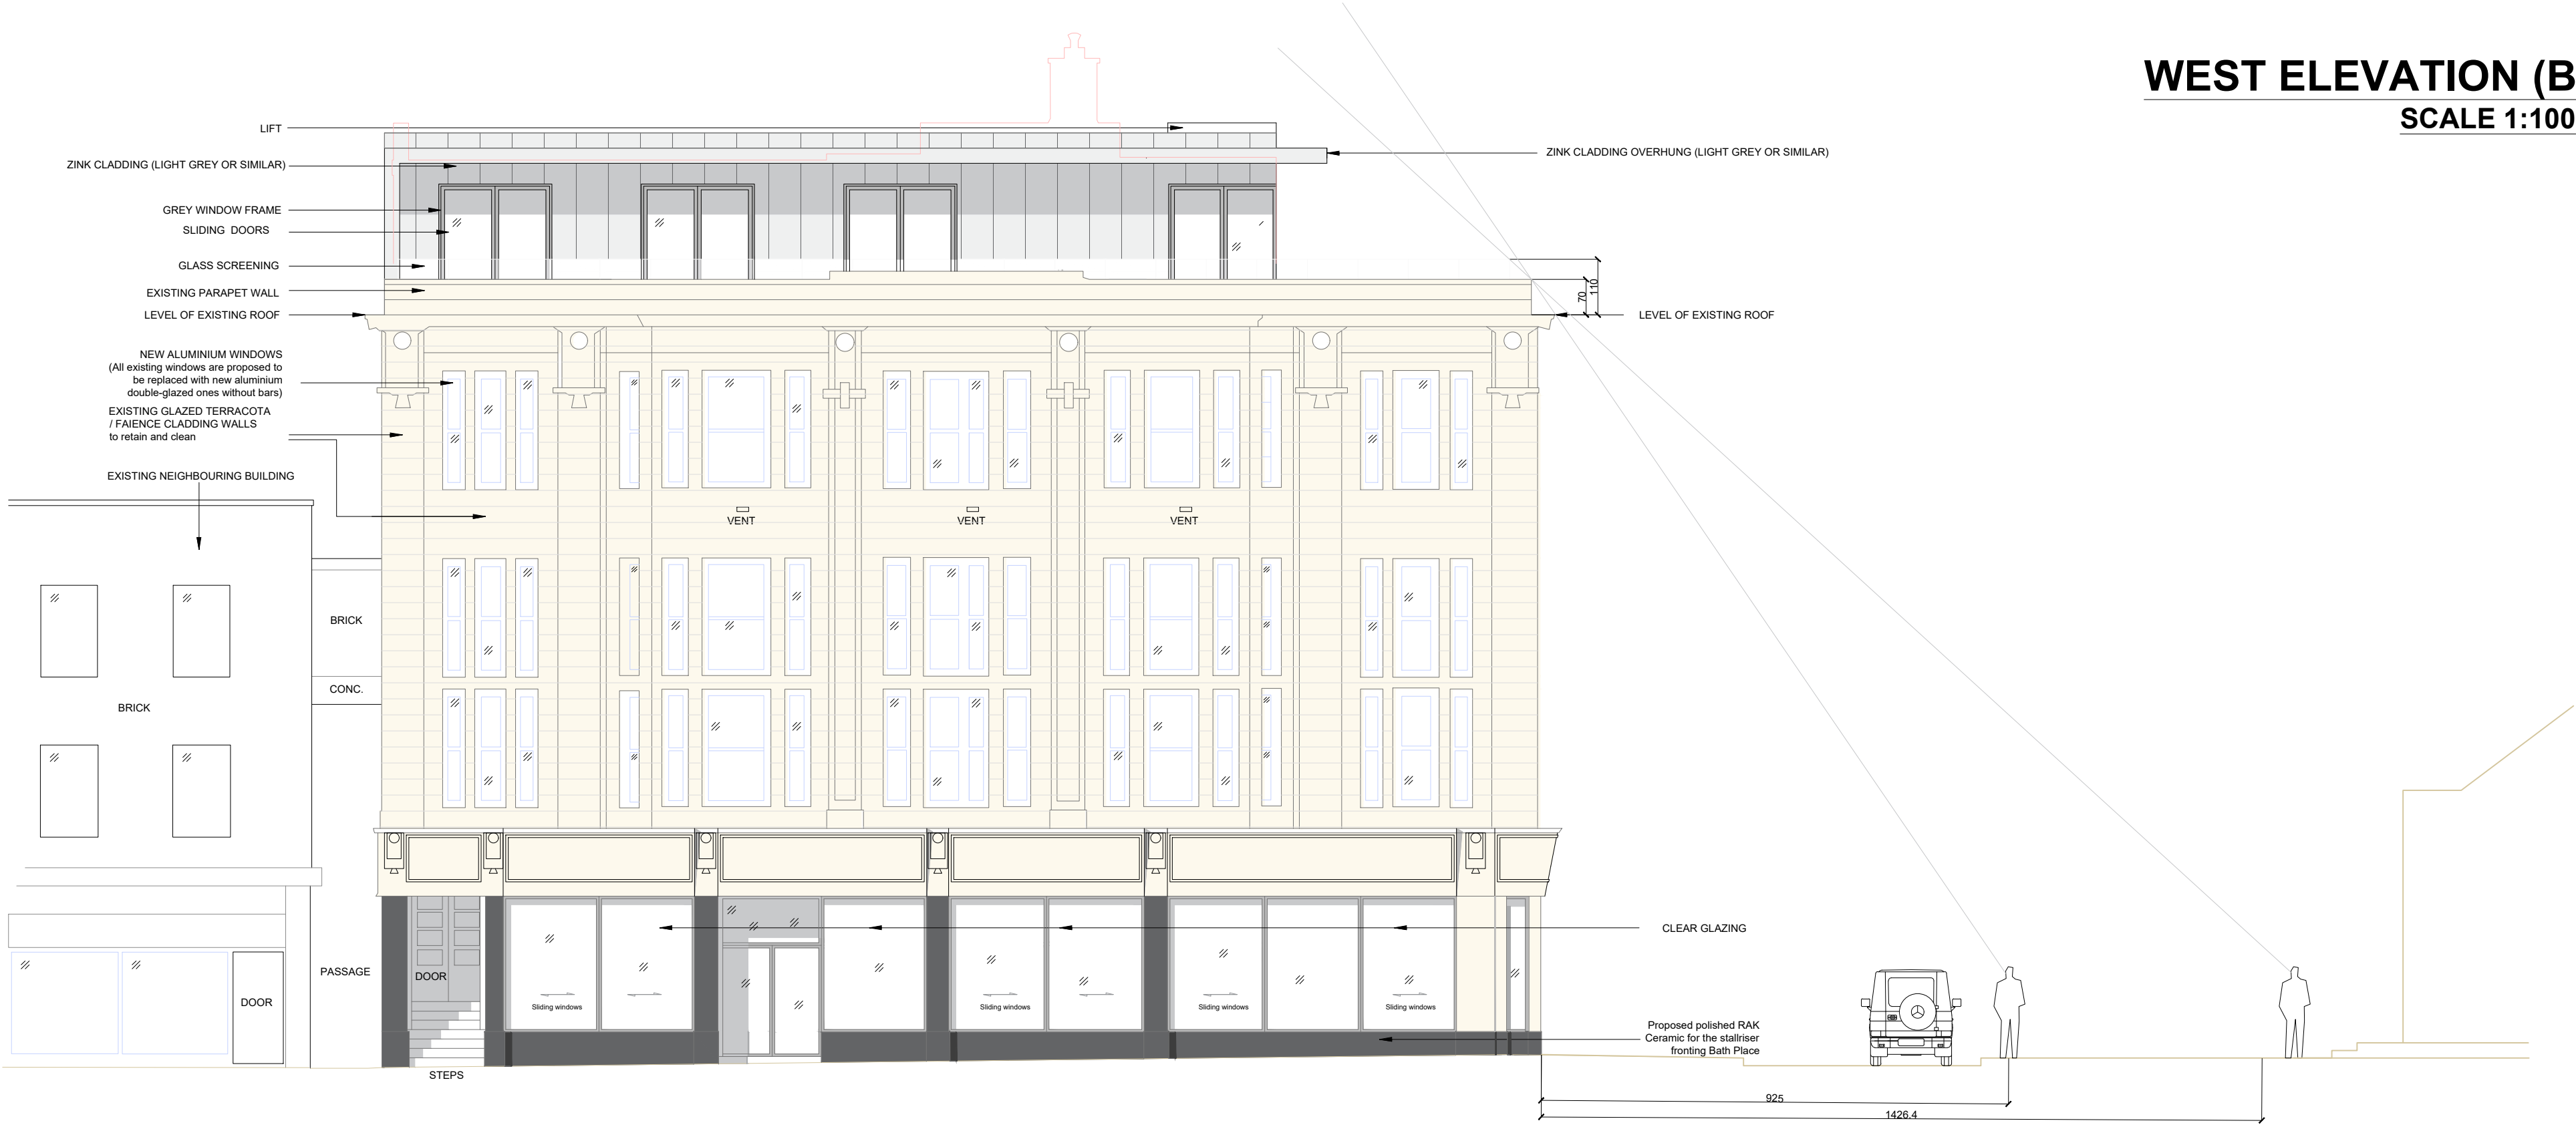

ROOF DETAIL


SCALE 1:10

1. Standing seam VMZINC® in zinc plus
2. plywood
3. insect mesh
4. continuous folded strip in zinc plus
5. capping piece VMZINC® in zinc plus
6. bituminous membrane
7. ventilated space
8. VMZINC Membrane

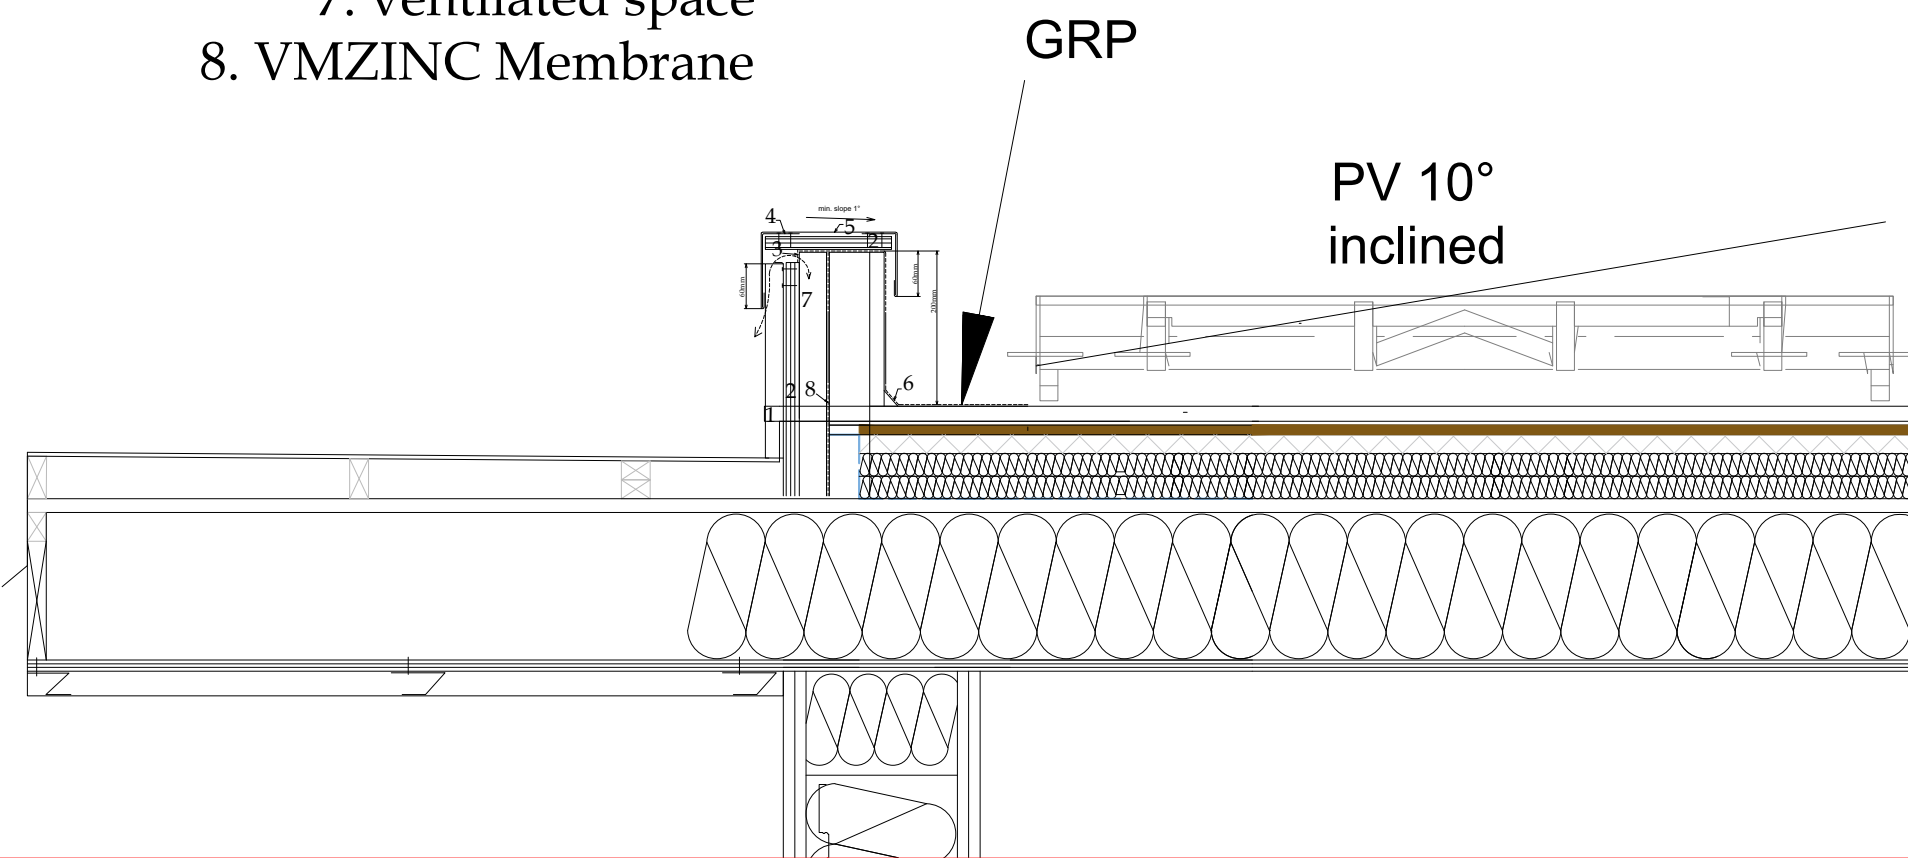


SECTION

SCALE 1:100

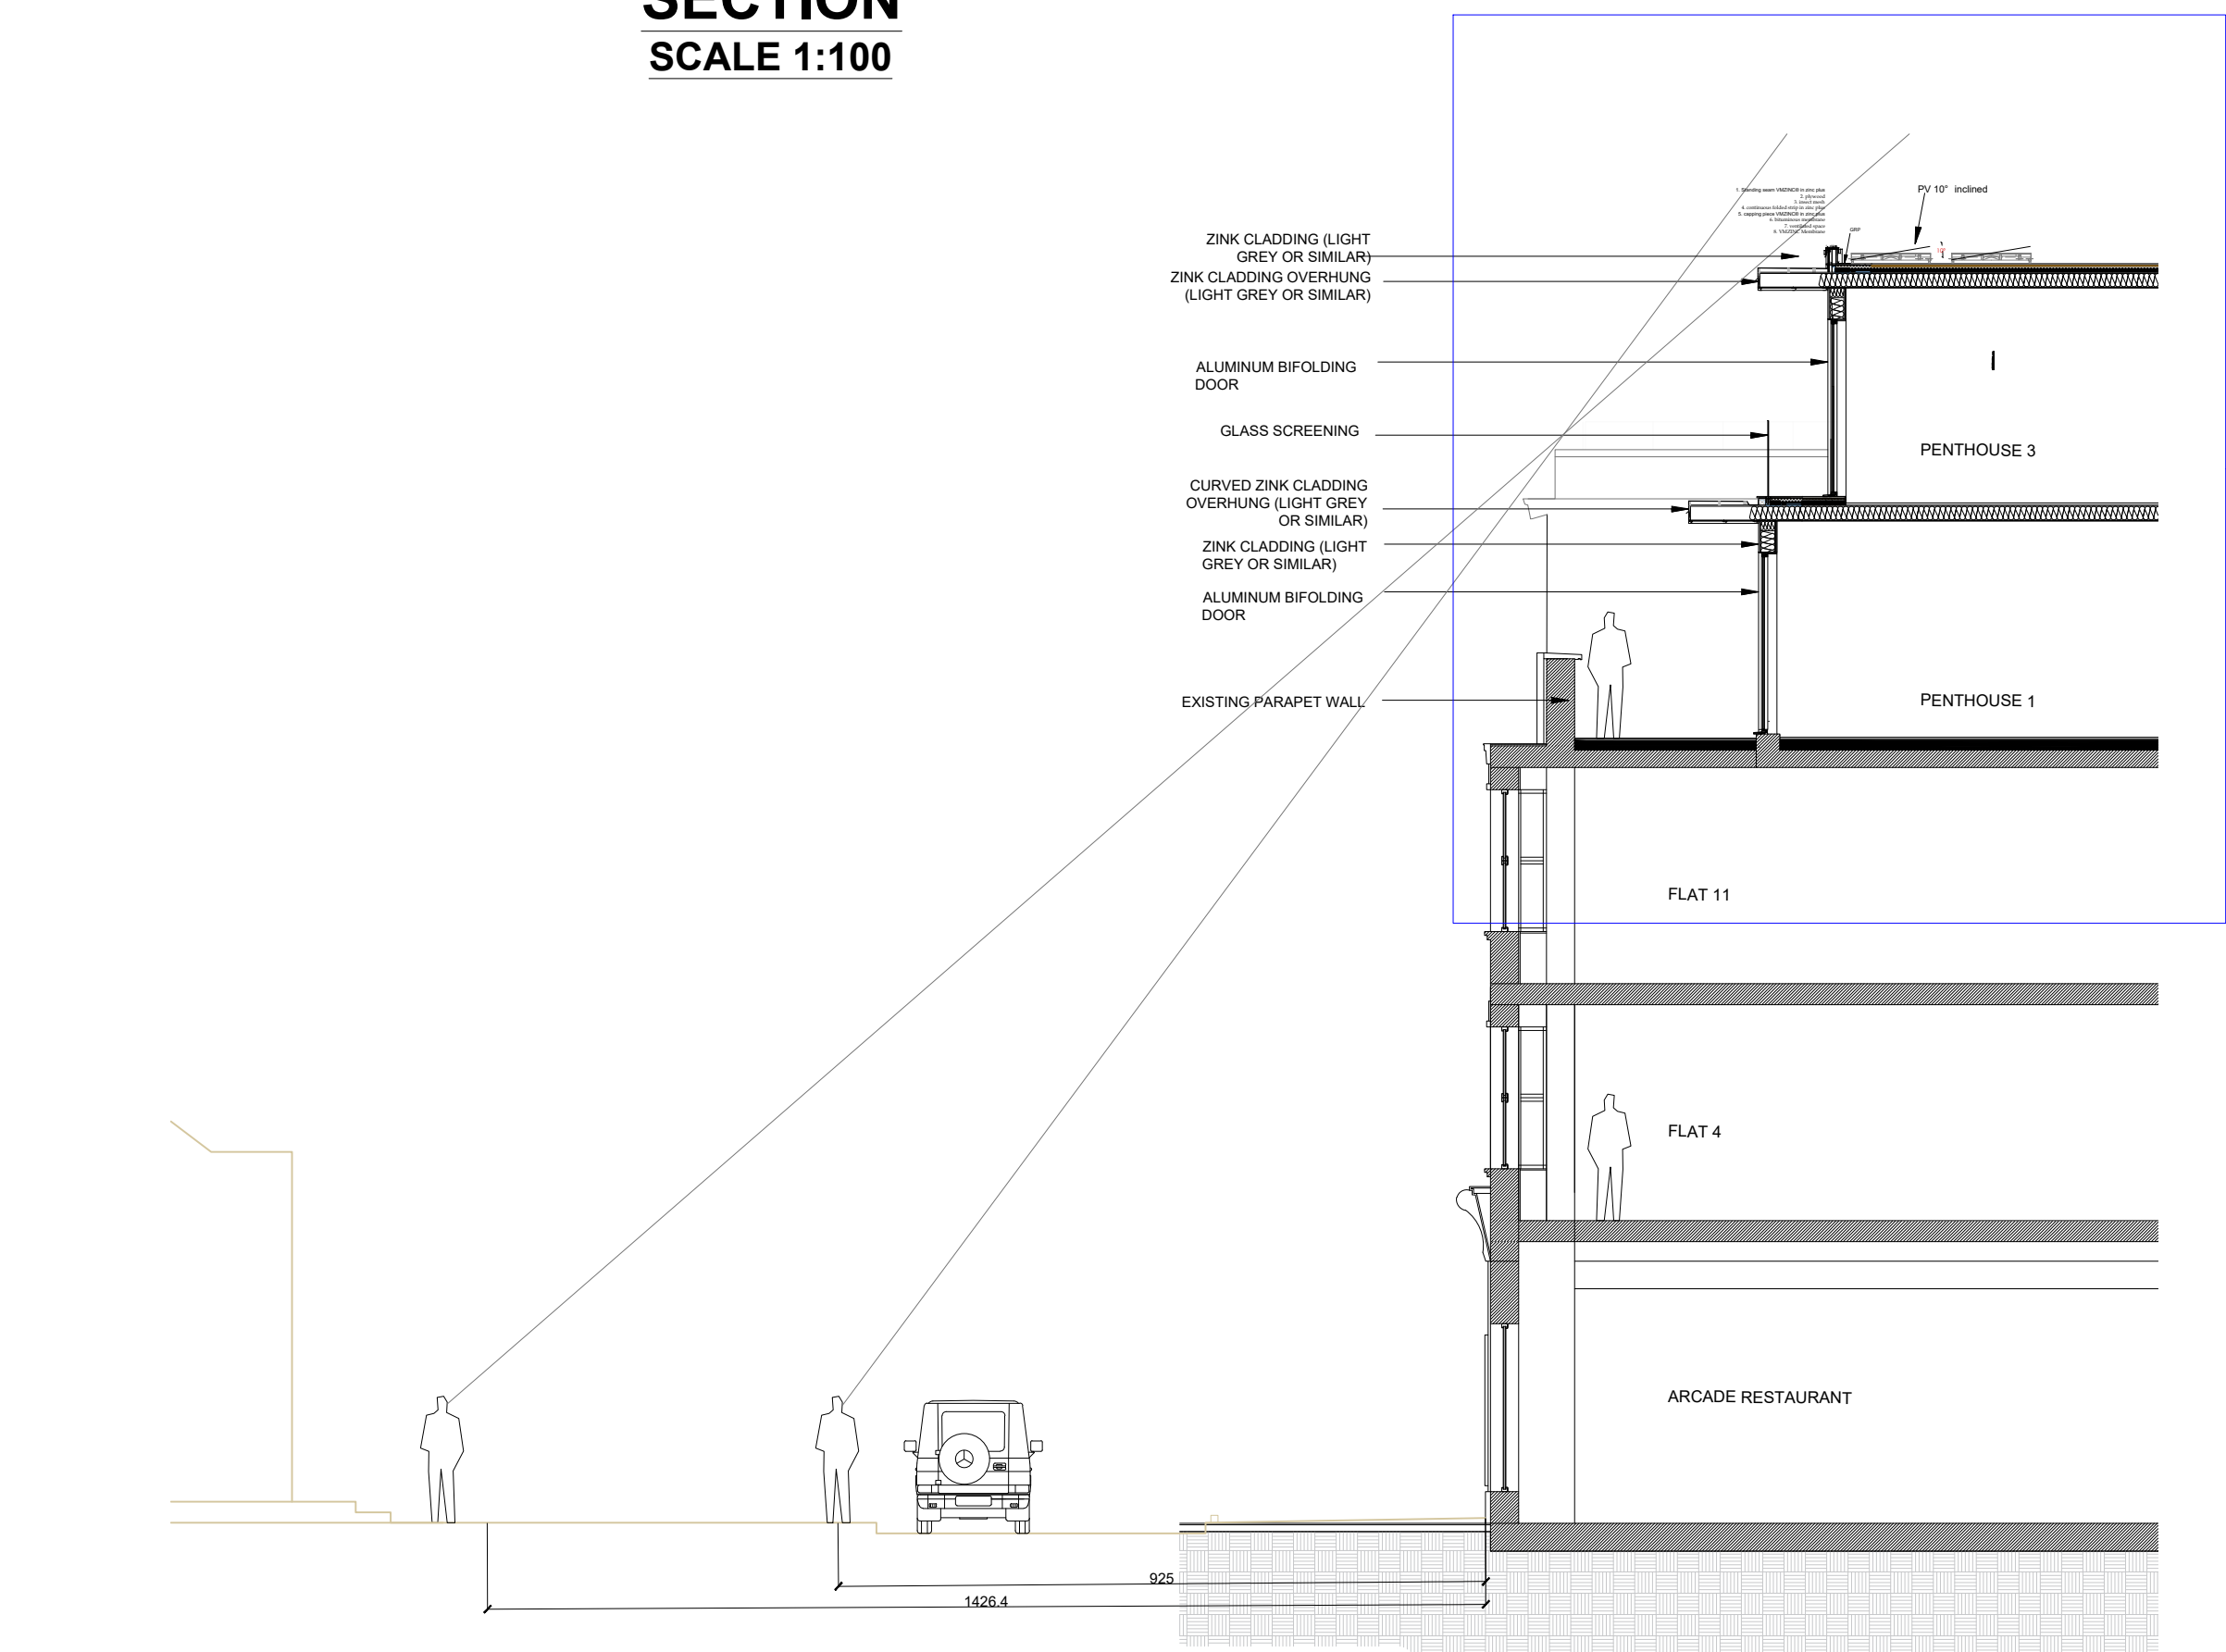


ROOF SECTION

SCALE 1:50

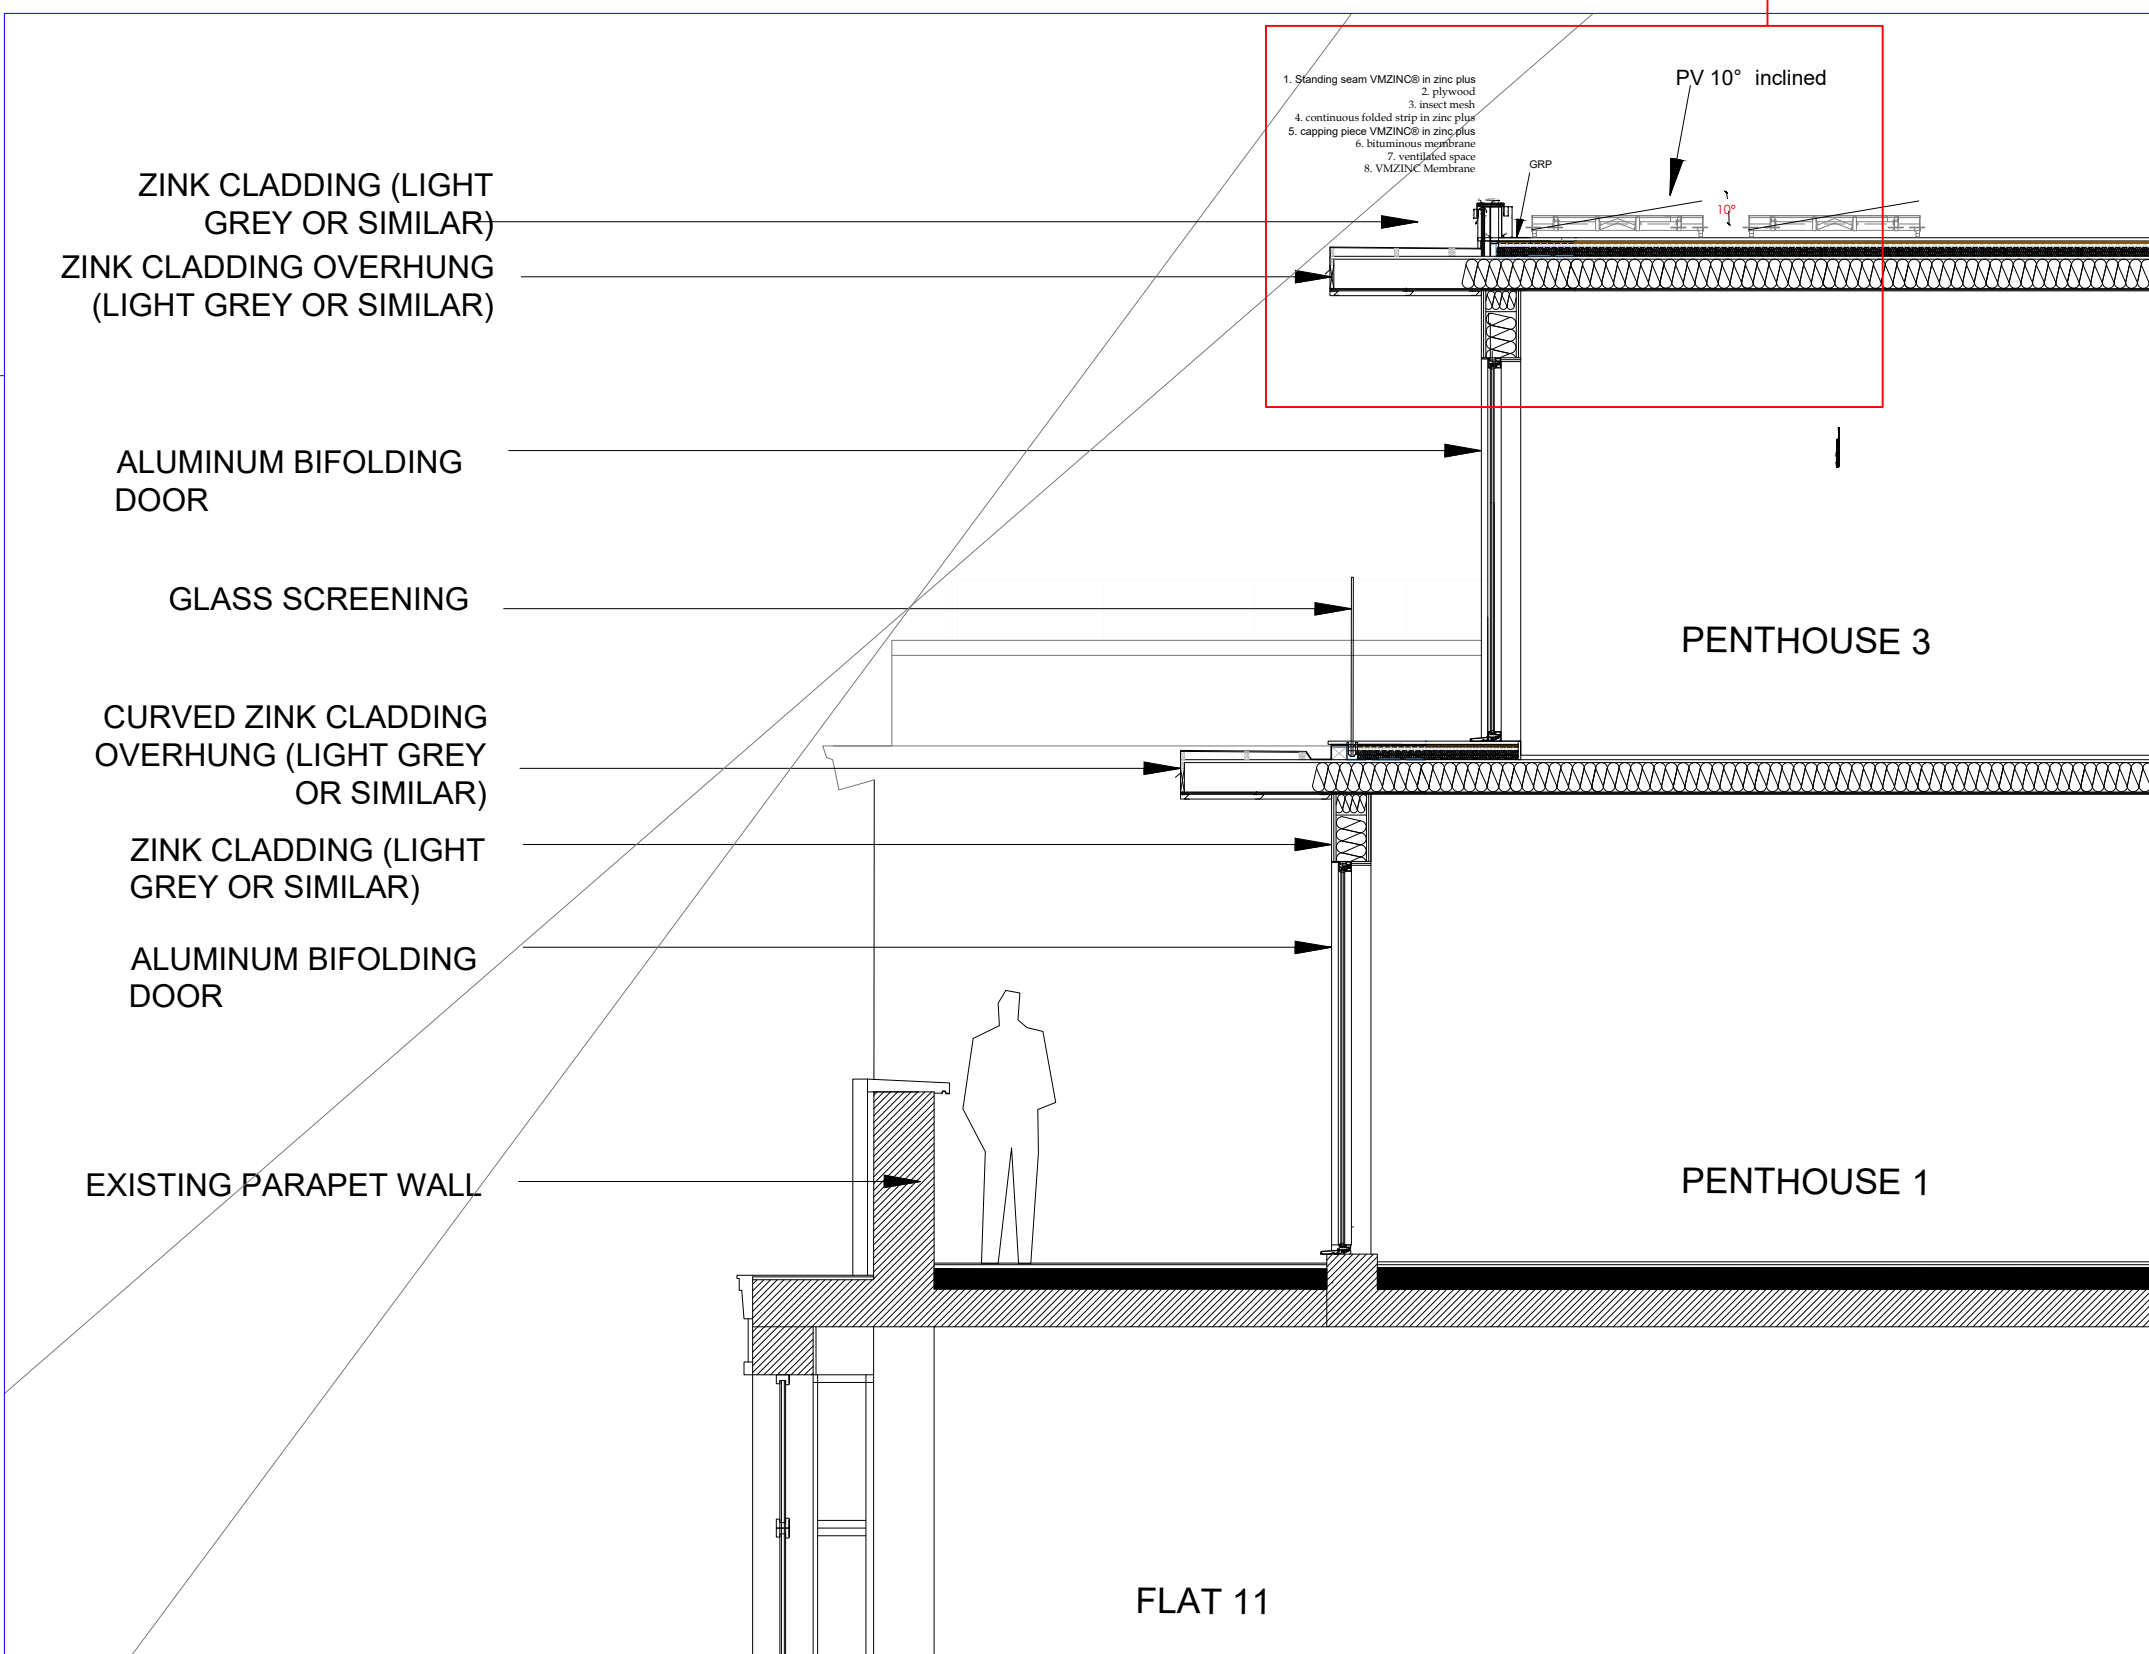

NOTES:  
These drawings are for the purposes of planning application only.  
All areas of demolition require intrusive inspection to discover building condition and actual material build-ups. Any structural change will be subject of engineering calculations.  
Plans drawn are indicative - walls are often battered and lined with no access to inspect substrates. Plans are not created with accurate surveying equipment and methods, it is therefore likely that discrepancies in dimension may be discovered.  
Check all dimensions on site before any work commences.  
All goods, material and workmanship must conform to current building regulations, British standards and codes of practice.  
Do not scale off this drawing except for planning purposes.  
Drawing to be printed in A1

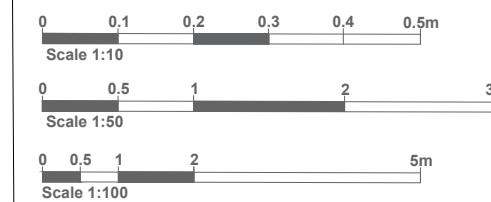

|             |                                         |
|-------------|-----------------------------------------|
| PROJECT:    | MARINE PARADE - WORTHING - BN11 3QA     |
| CLIENT:     | CONNAUGHT HOUSE (MARINE PARADE) LIMITED |
| DESIGN:     | JONIDA MURATAJ                          |
| TITLE:      | ELEVATIONS - ROOF DETAIL                |
| DATE:       | 01.03.2028                              |
| SCALE:      | 1:100 / 1:50@A1                         |
| STATUS:     | C.D.SCHARGE                             |
| REV:        | 8                                       |
| DRAWING NO: | CD-20                                   |