




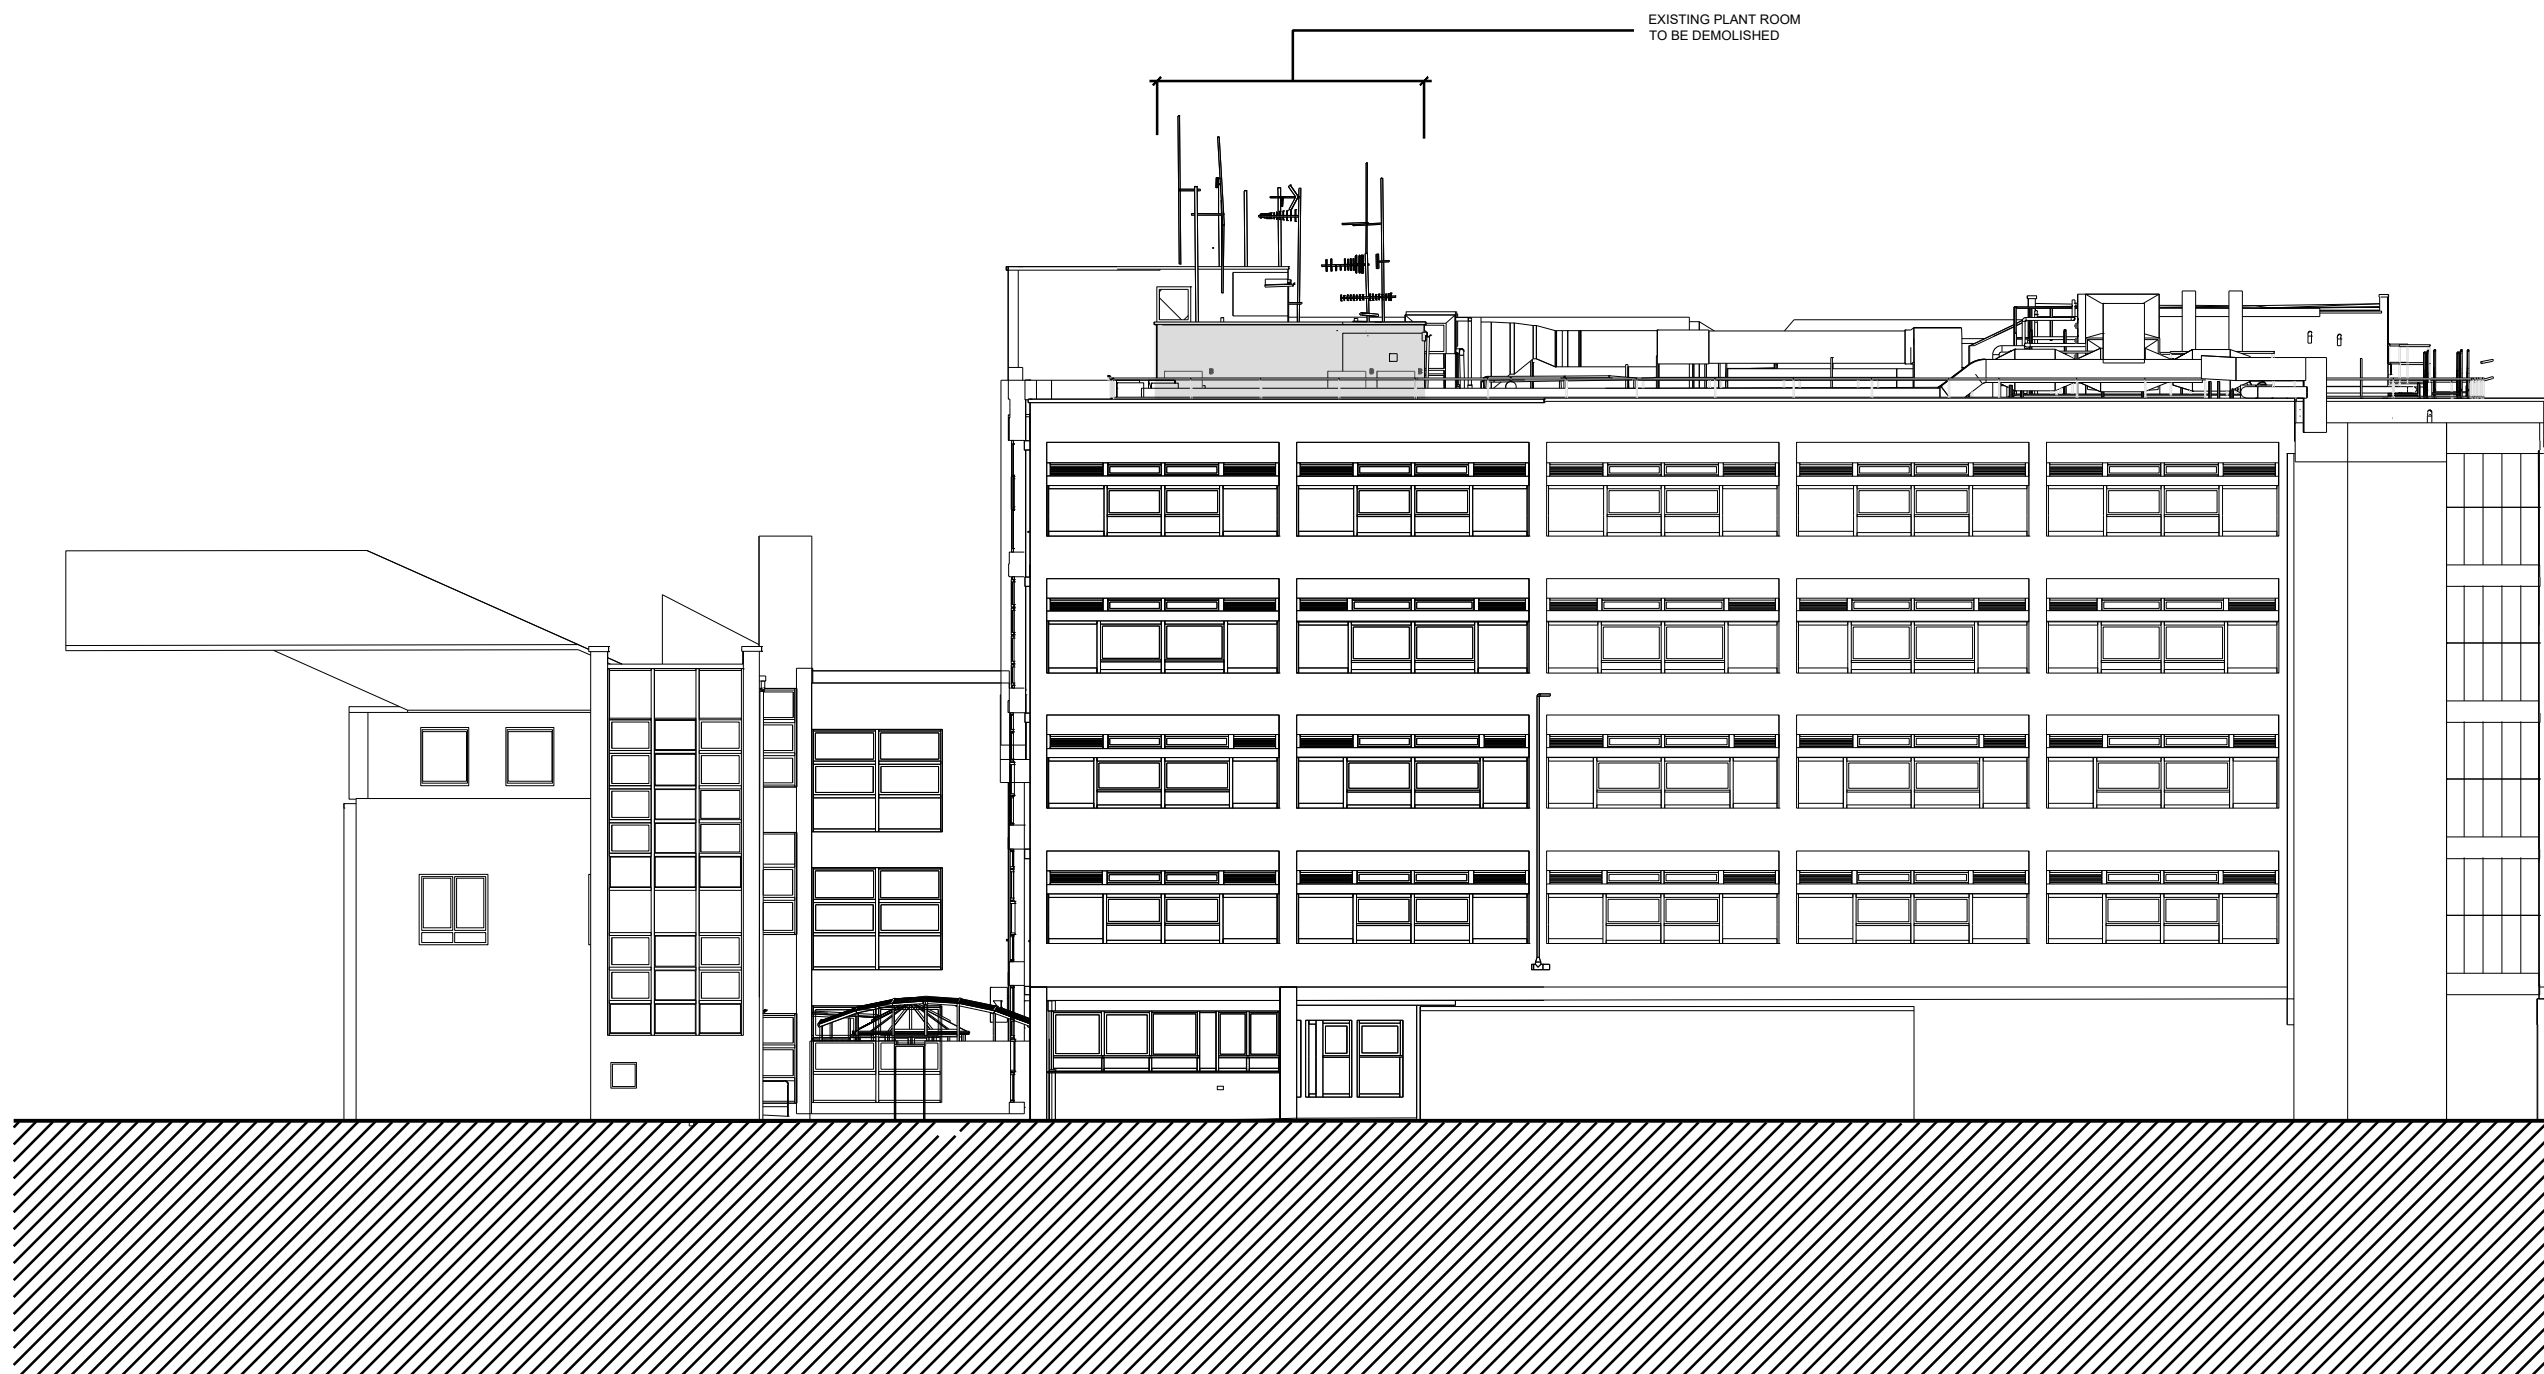


Existing North Elevation
1:200@A1

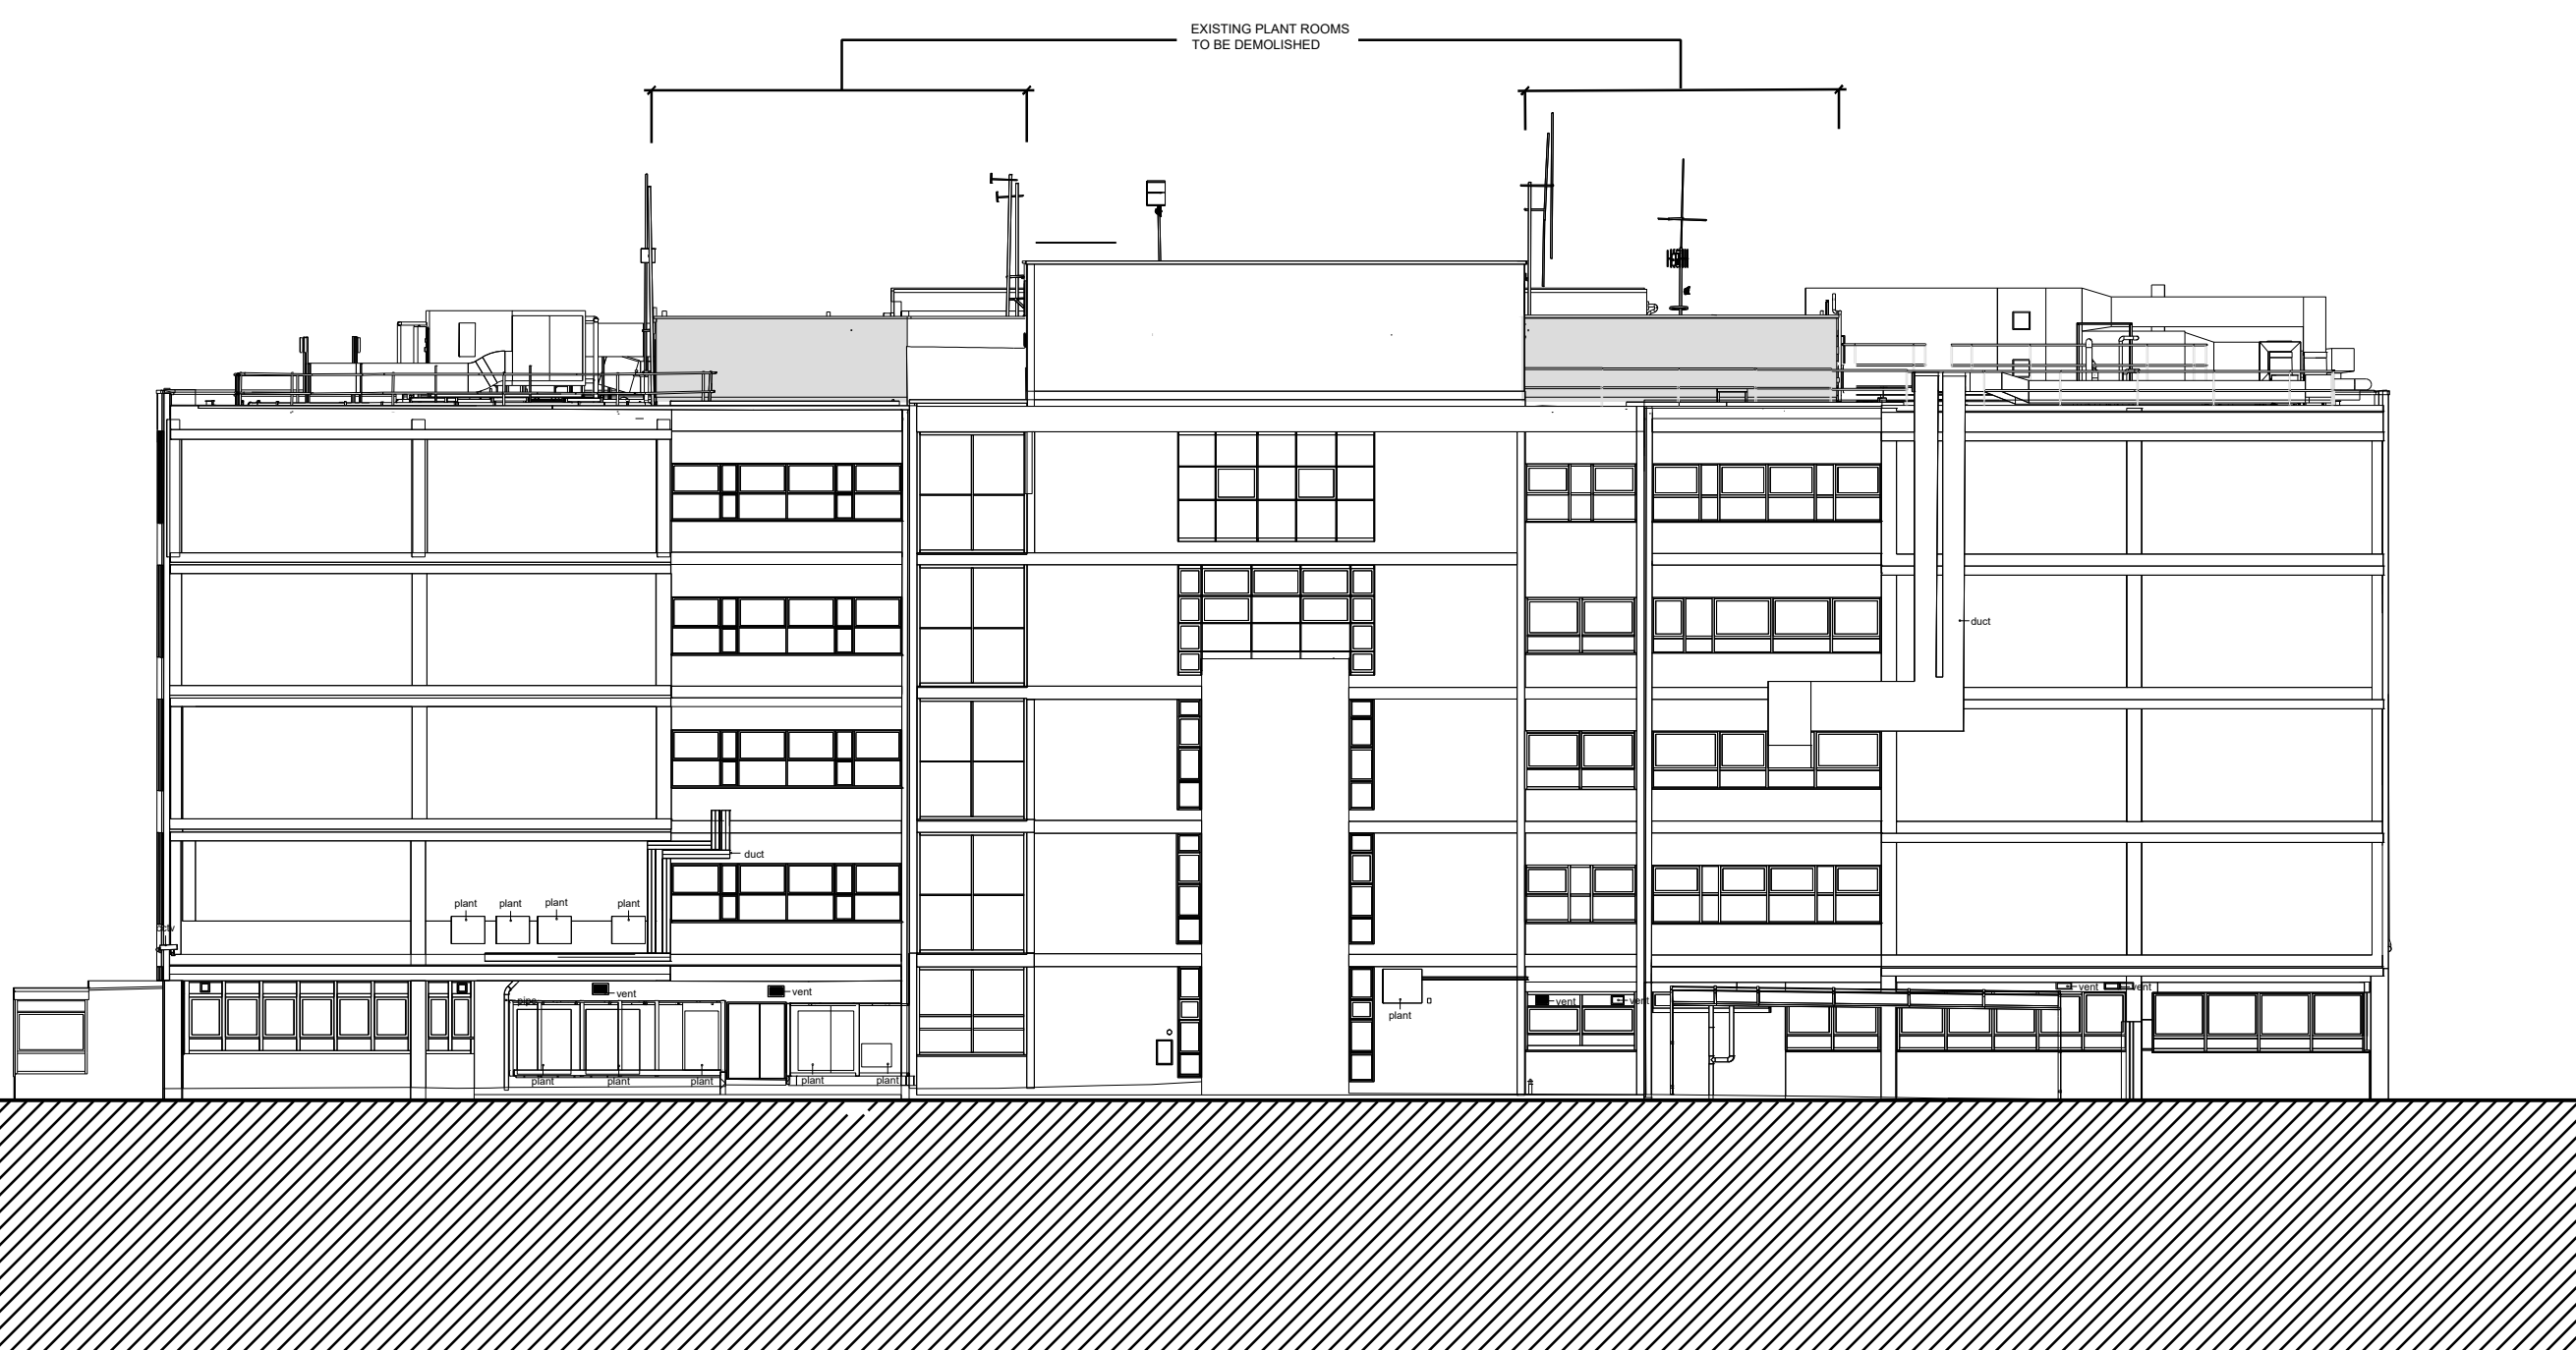


Existing East Elevation
1:200@A1

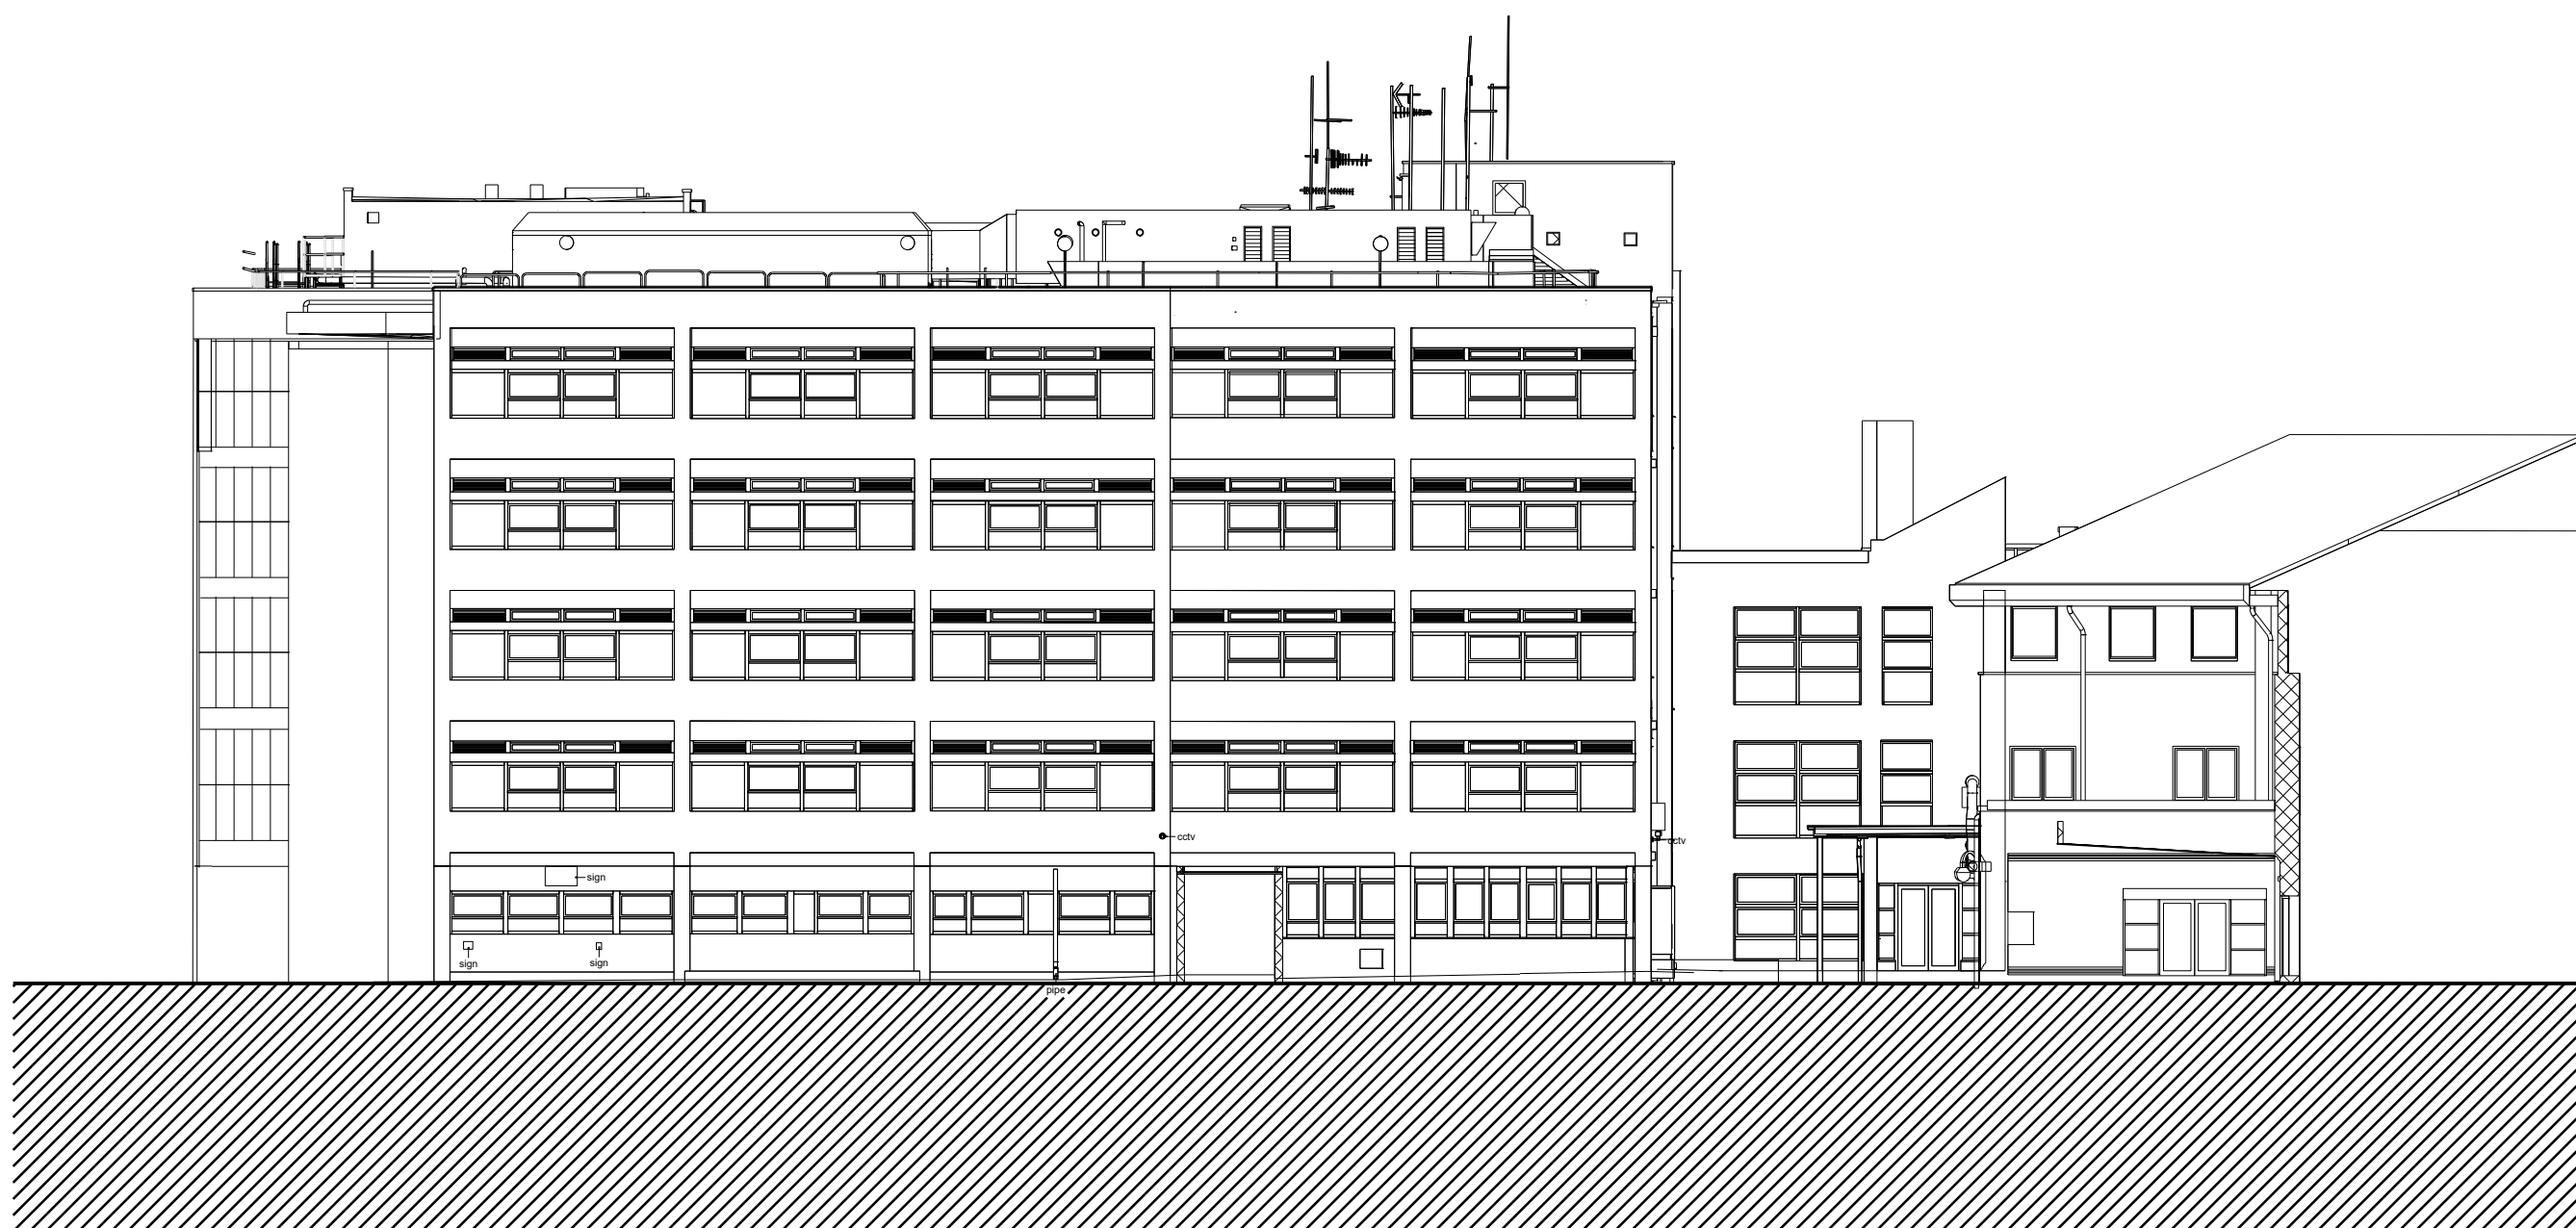

Existing South Elevation
1:200@A1

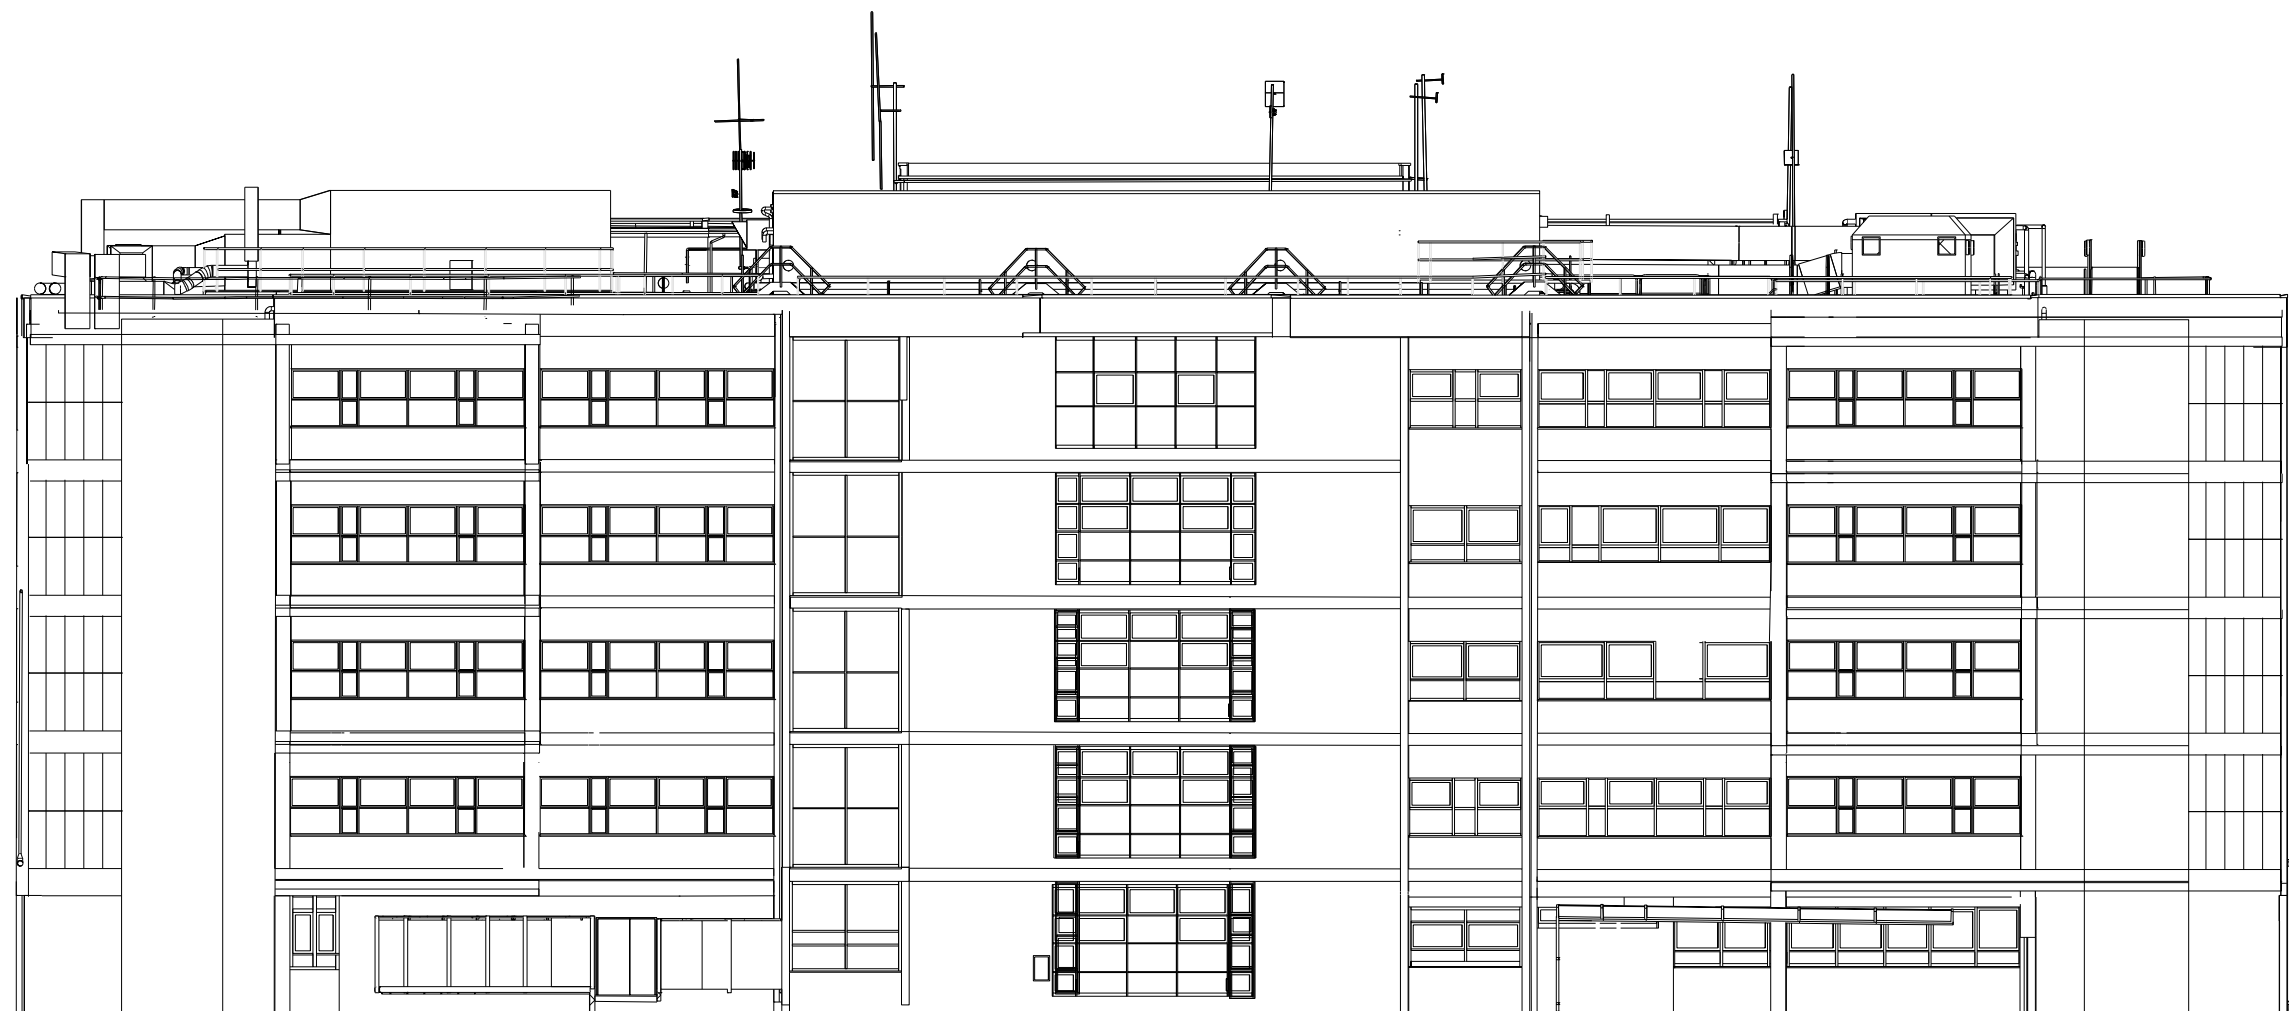

Existing West Elevation
1:200@A1

 

CROWTHER
ARCHITECTS
ASSOCIATES

CROWTHER ASSOCIATES ARCHITECTS LLP
LGF, 100/101 Queens Road,
Brighton, BN1 3XF.
T: 01273 695535
www.crowtherassociates.co.uk

client
University Hospitals Sussex
NHS Foundation Trust

project
RAAC Removal, West Block
Worthing Hospital, Worthing

drawing
Existing Elevations

date	scale	dwn	checked
28/08/26	1:200@A1	MB	REM

status

Planning

job no	dwg no	revision
WORRAAC-CCA-XX-XX-DR-A-1004		P01