




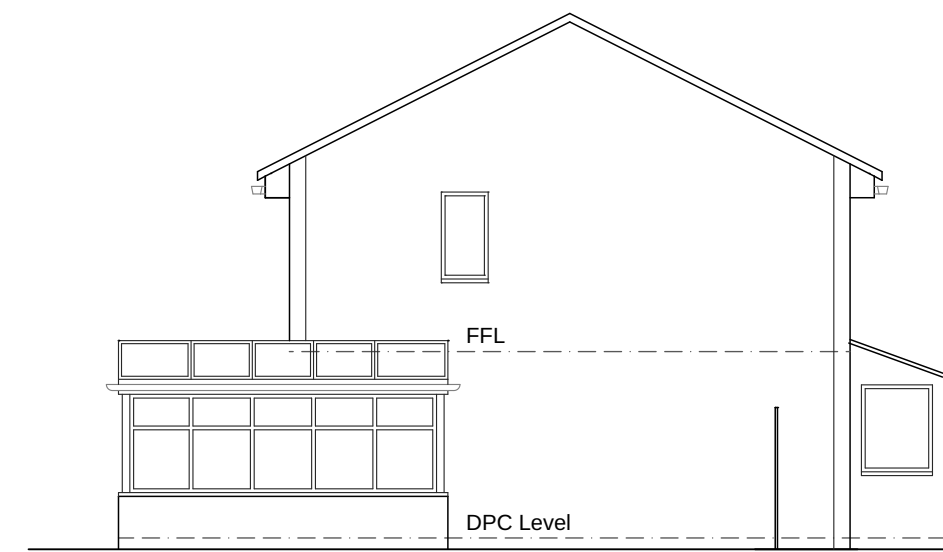


South Elevation (Side) 1:100

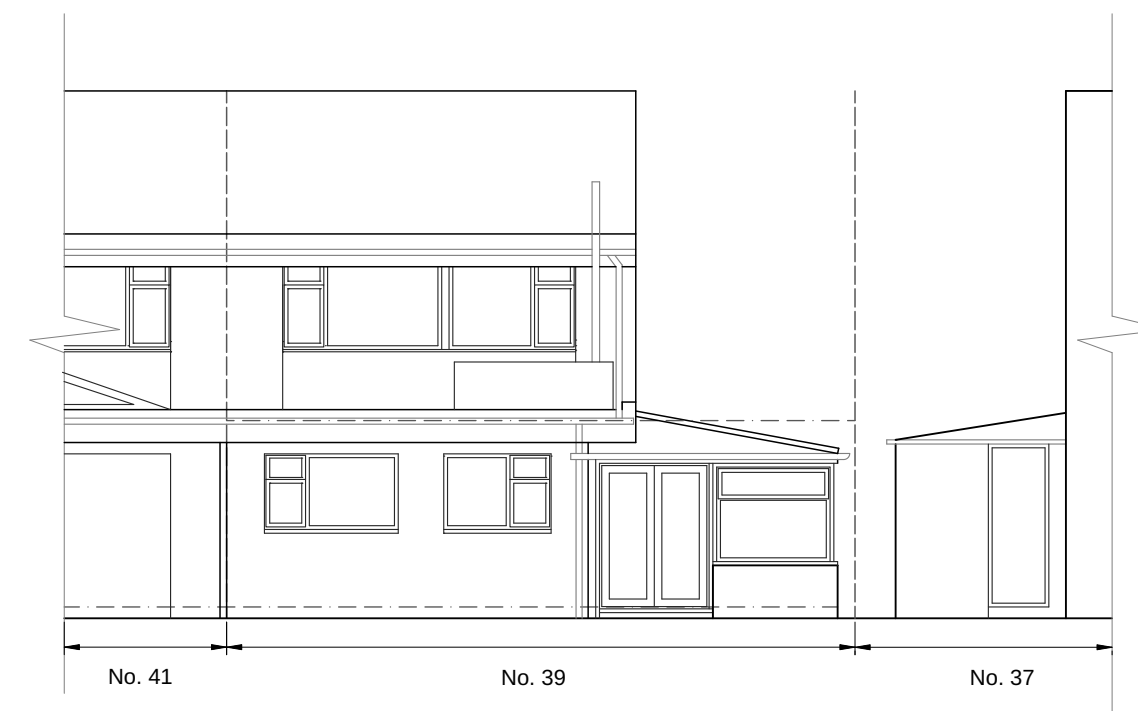


West Elevation (Rear) 1:100

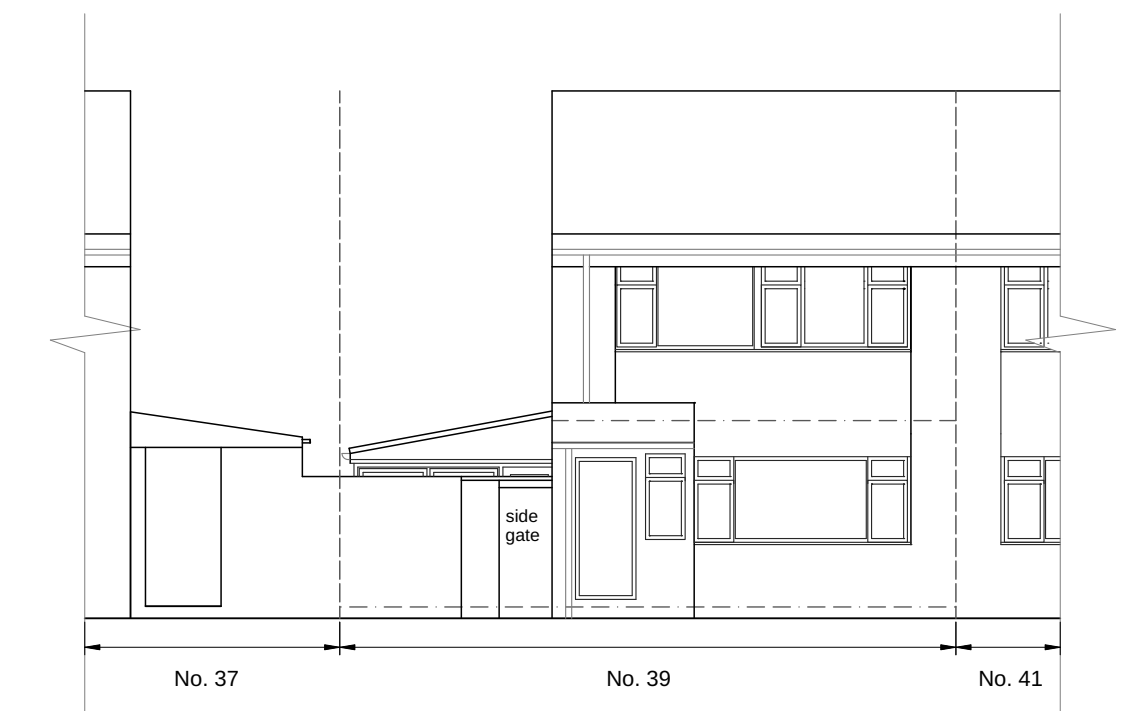

East Elevation (Front) 1:100

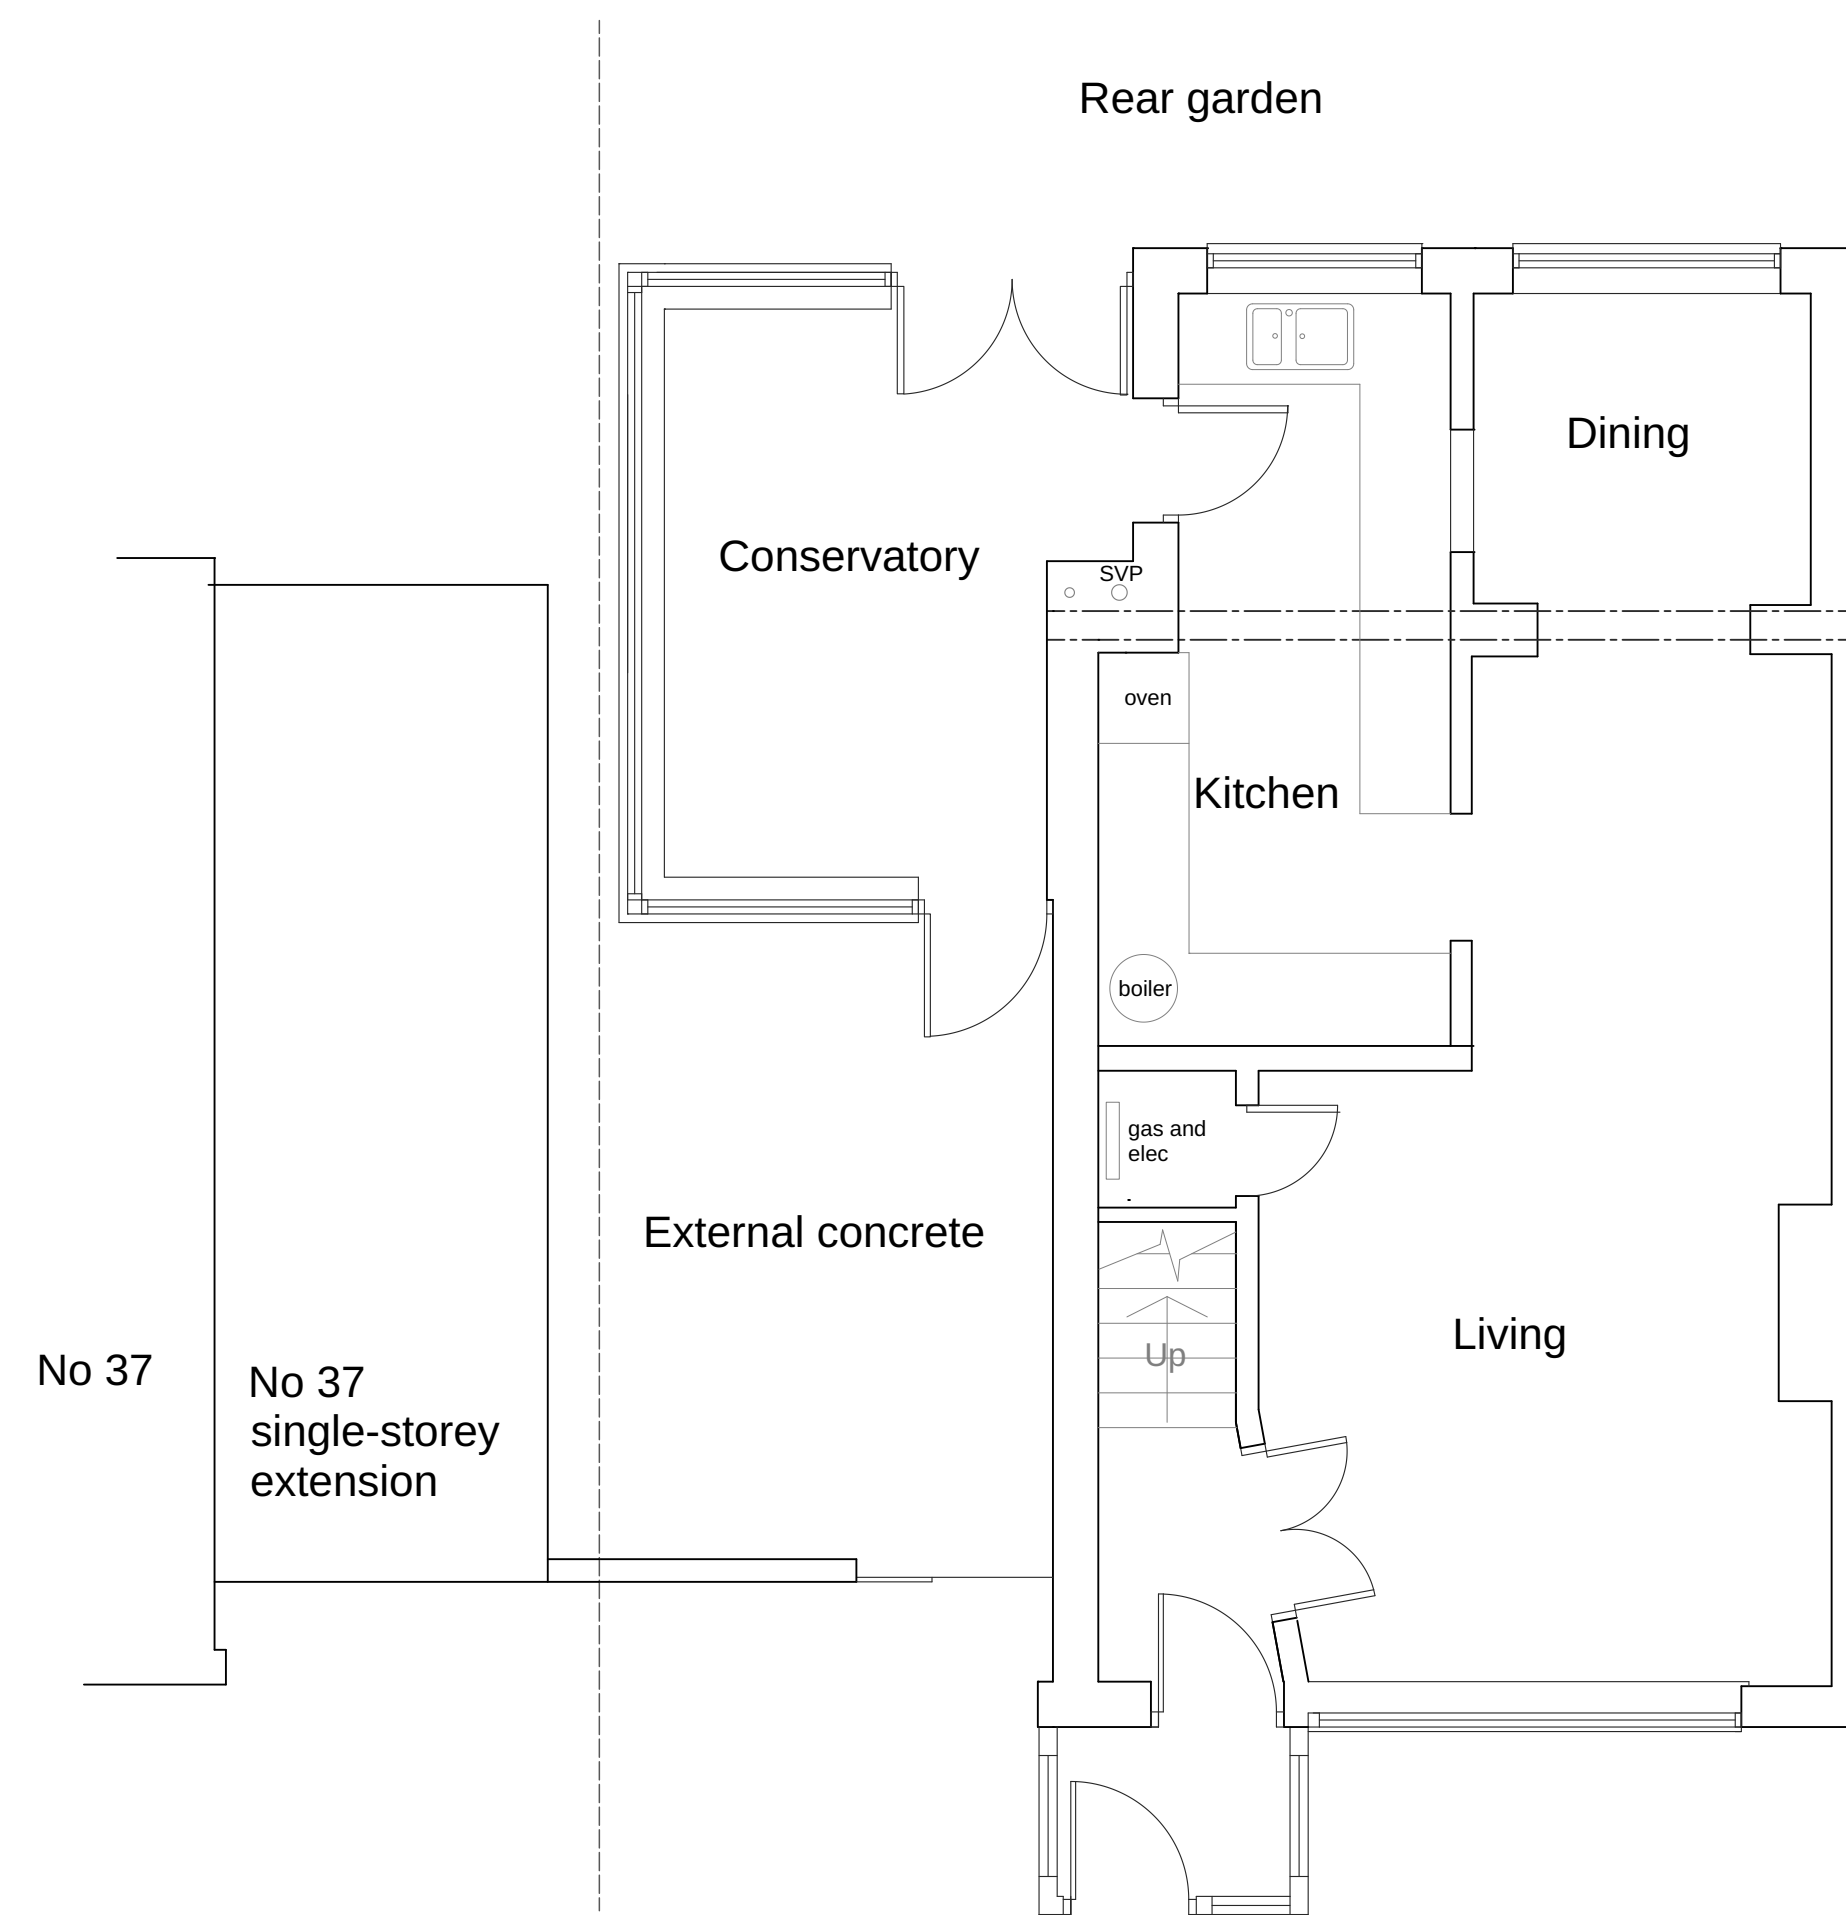

Existing Ground Floor Plan 1:50

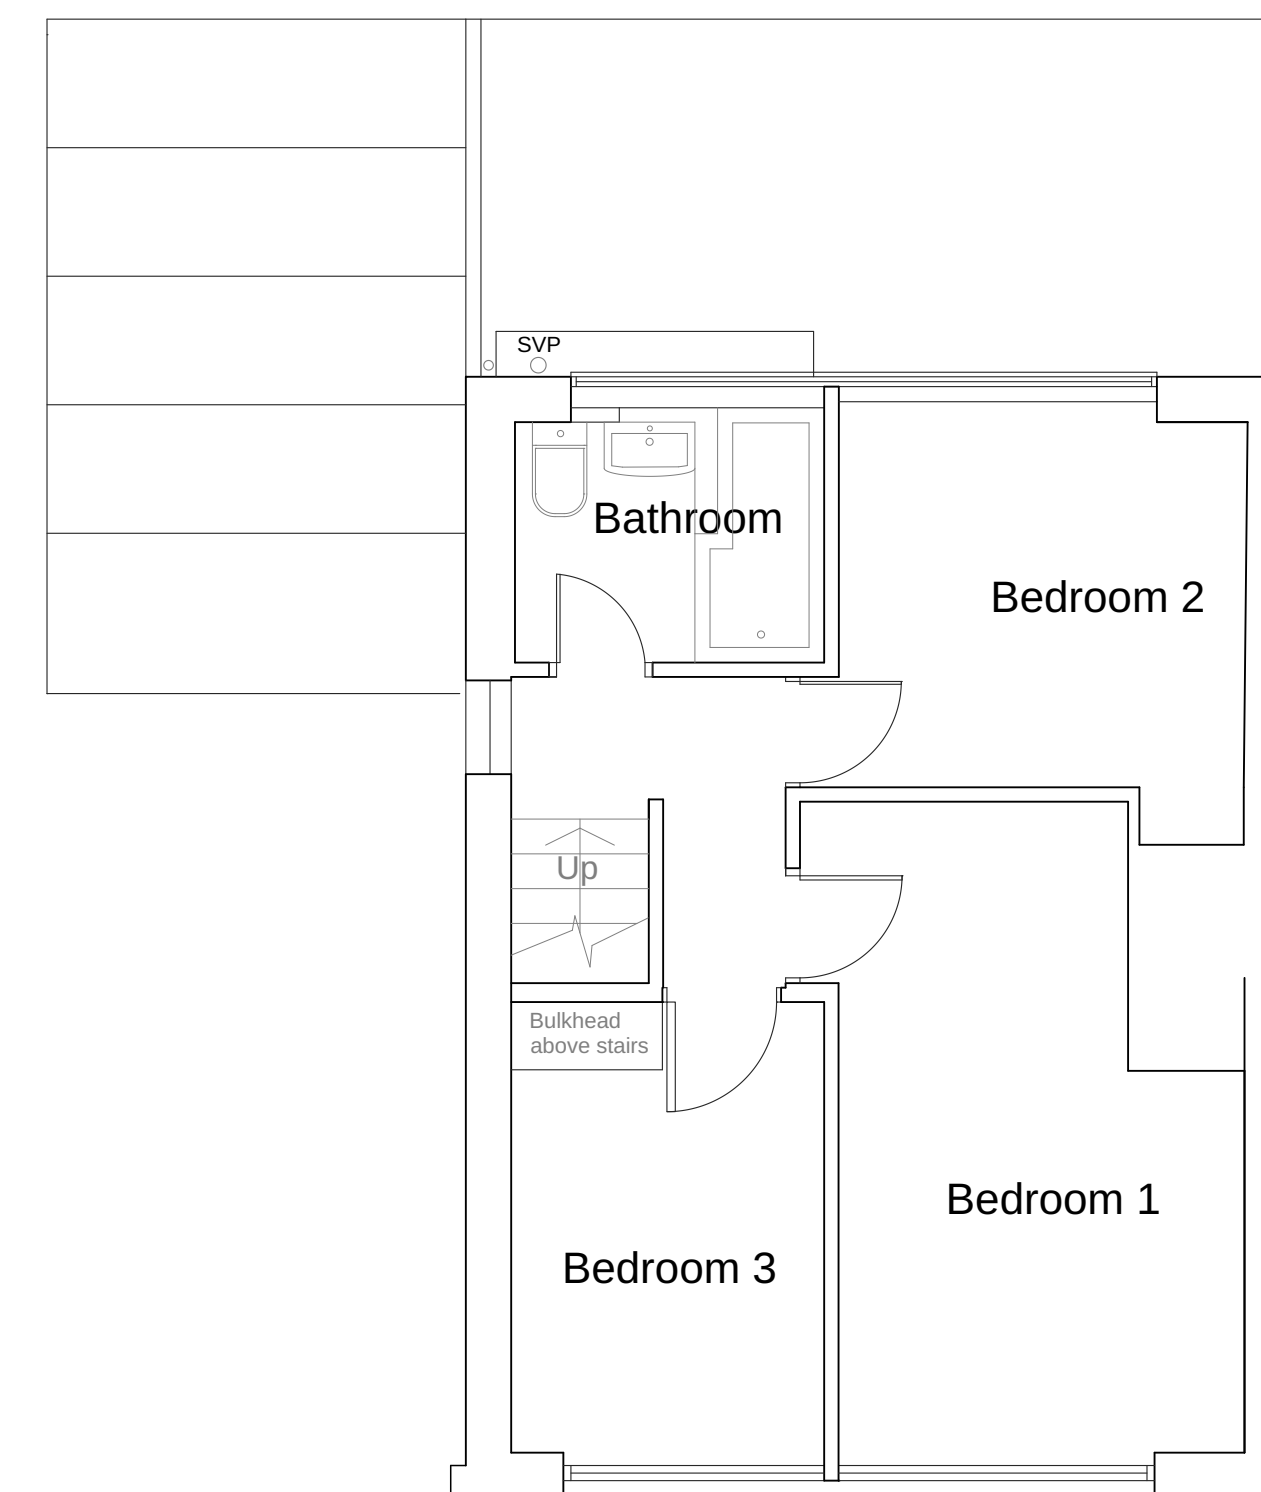


Existing First Floor Plan 1:50

0m 2 4 6 8 10m

1:100 scale

0m 1 2 3 4 5 6 7 8 9 10m

1:50 scale

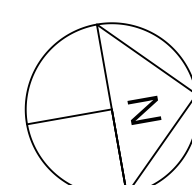

EA
ARCHITECTS

Project		
39 Rectory Farm Road, Sompting, BN15 0ED		
Drawing Title		
Existing Plans and Elevations		
Scale	Size	
1:100/ 1:50	A1	
Drawing No. PL01	Rev	Job No. 26/01