



Site Plan 1:1250

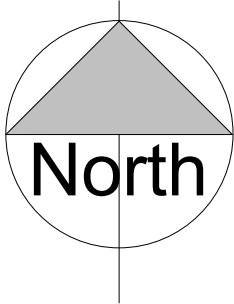

Site Plan 1:500

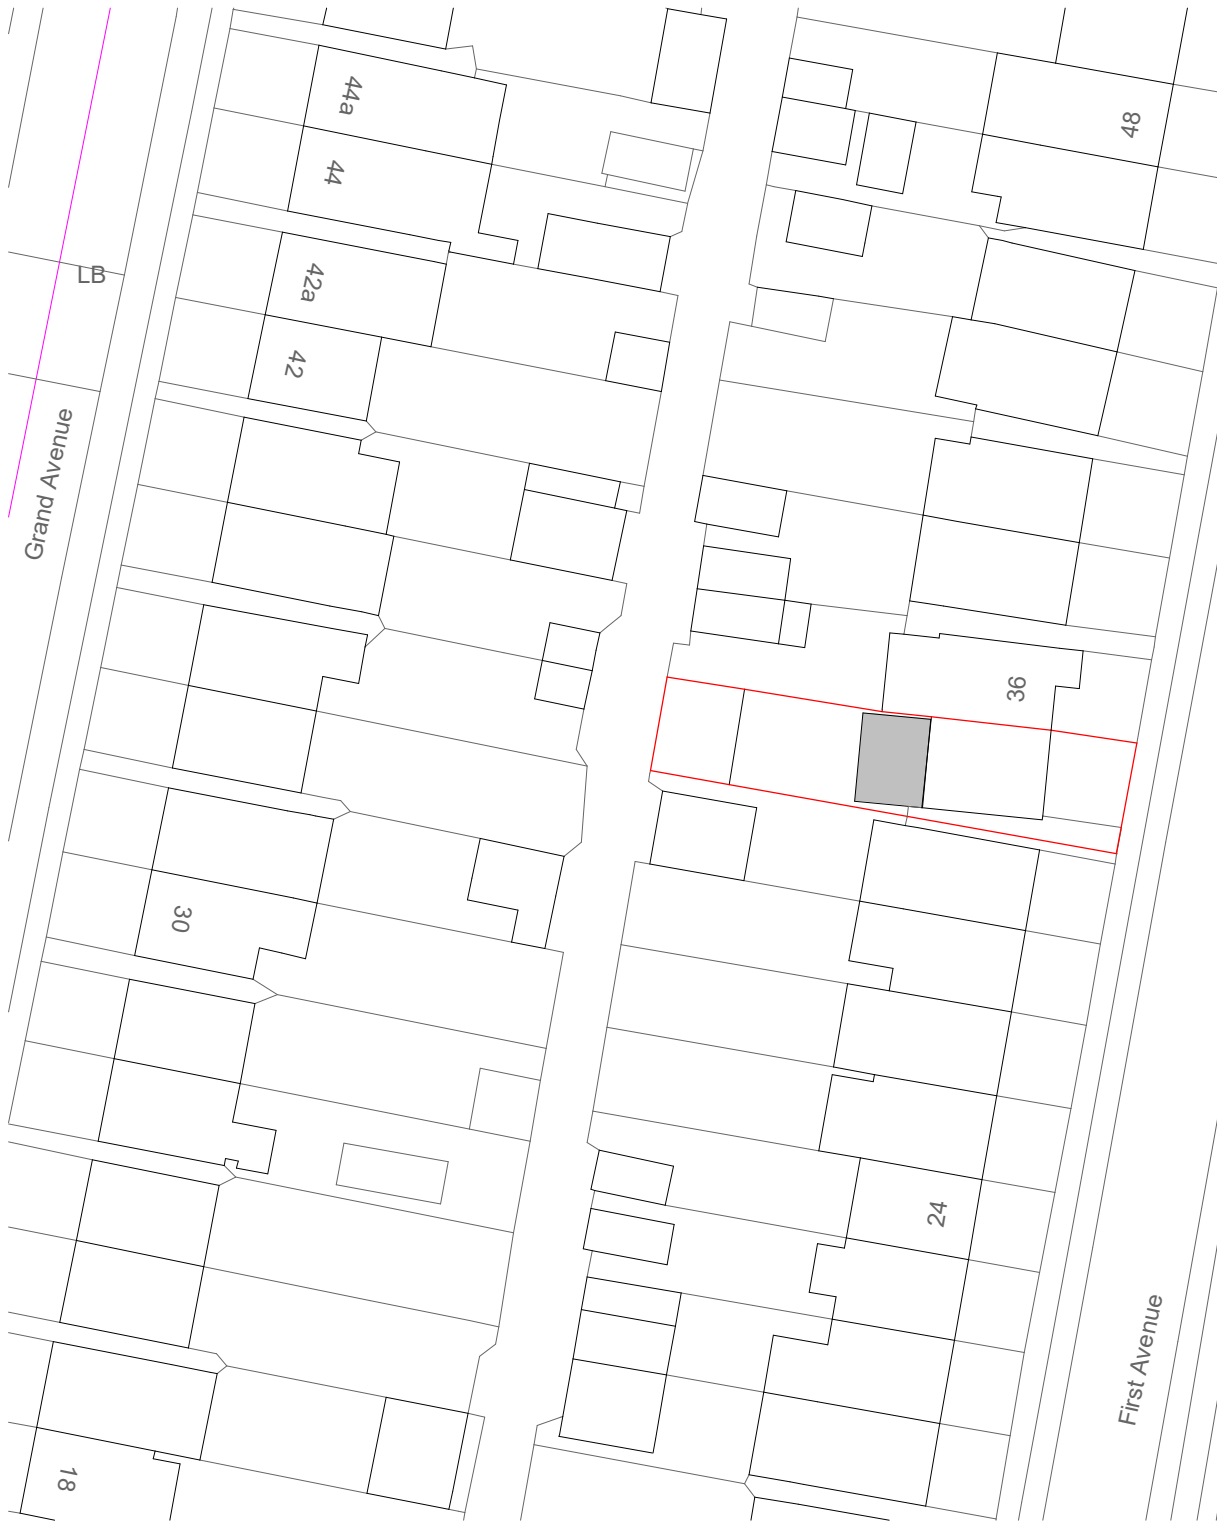

Revisions

Drawing Number	2025/211	Sheet	1 of 1
Size	A3	Scale	1:500, 1:1250

Project

Site Plan
December 2025

Job Title

34 First Avenue
Lancing
West Sussex
BN15 9QG

Do Not scale from this drawing except for planning as photocopies will be subject to distortion
Drawings to be read in conjunction with all other Designers and structural engineers contract drawings and specifications:
Any discrepancies must be brought to the attention of the Designer immediatally
The contractor must verify all dimensions by site measurement before ordering materials or manufacturing components
Substitute materials and products to those named will be acceptable if proven to be of equal or higher performance and not in conflict with other elements

M.J.Humphrey
Ltd



RICS
chartered association
of building engineers



Mel Humphrey MRICS 9 Aldsworth Avenue Goring By Sea West Sussex BN12 4XQ	Adam Humphrey MCIOB 21 Pendine Avenue Worthing West Sussex BN11 2NA
Mel@mjhumphrey.co.uk 07701055182	Adam@mjhumphrey.co.uk 07812419142