


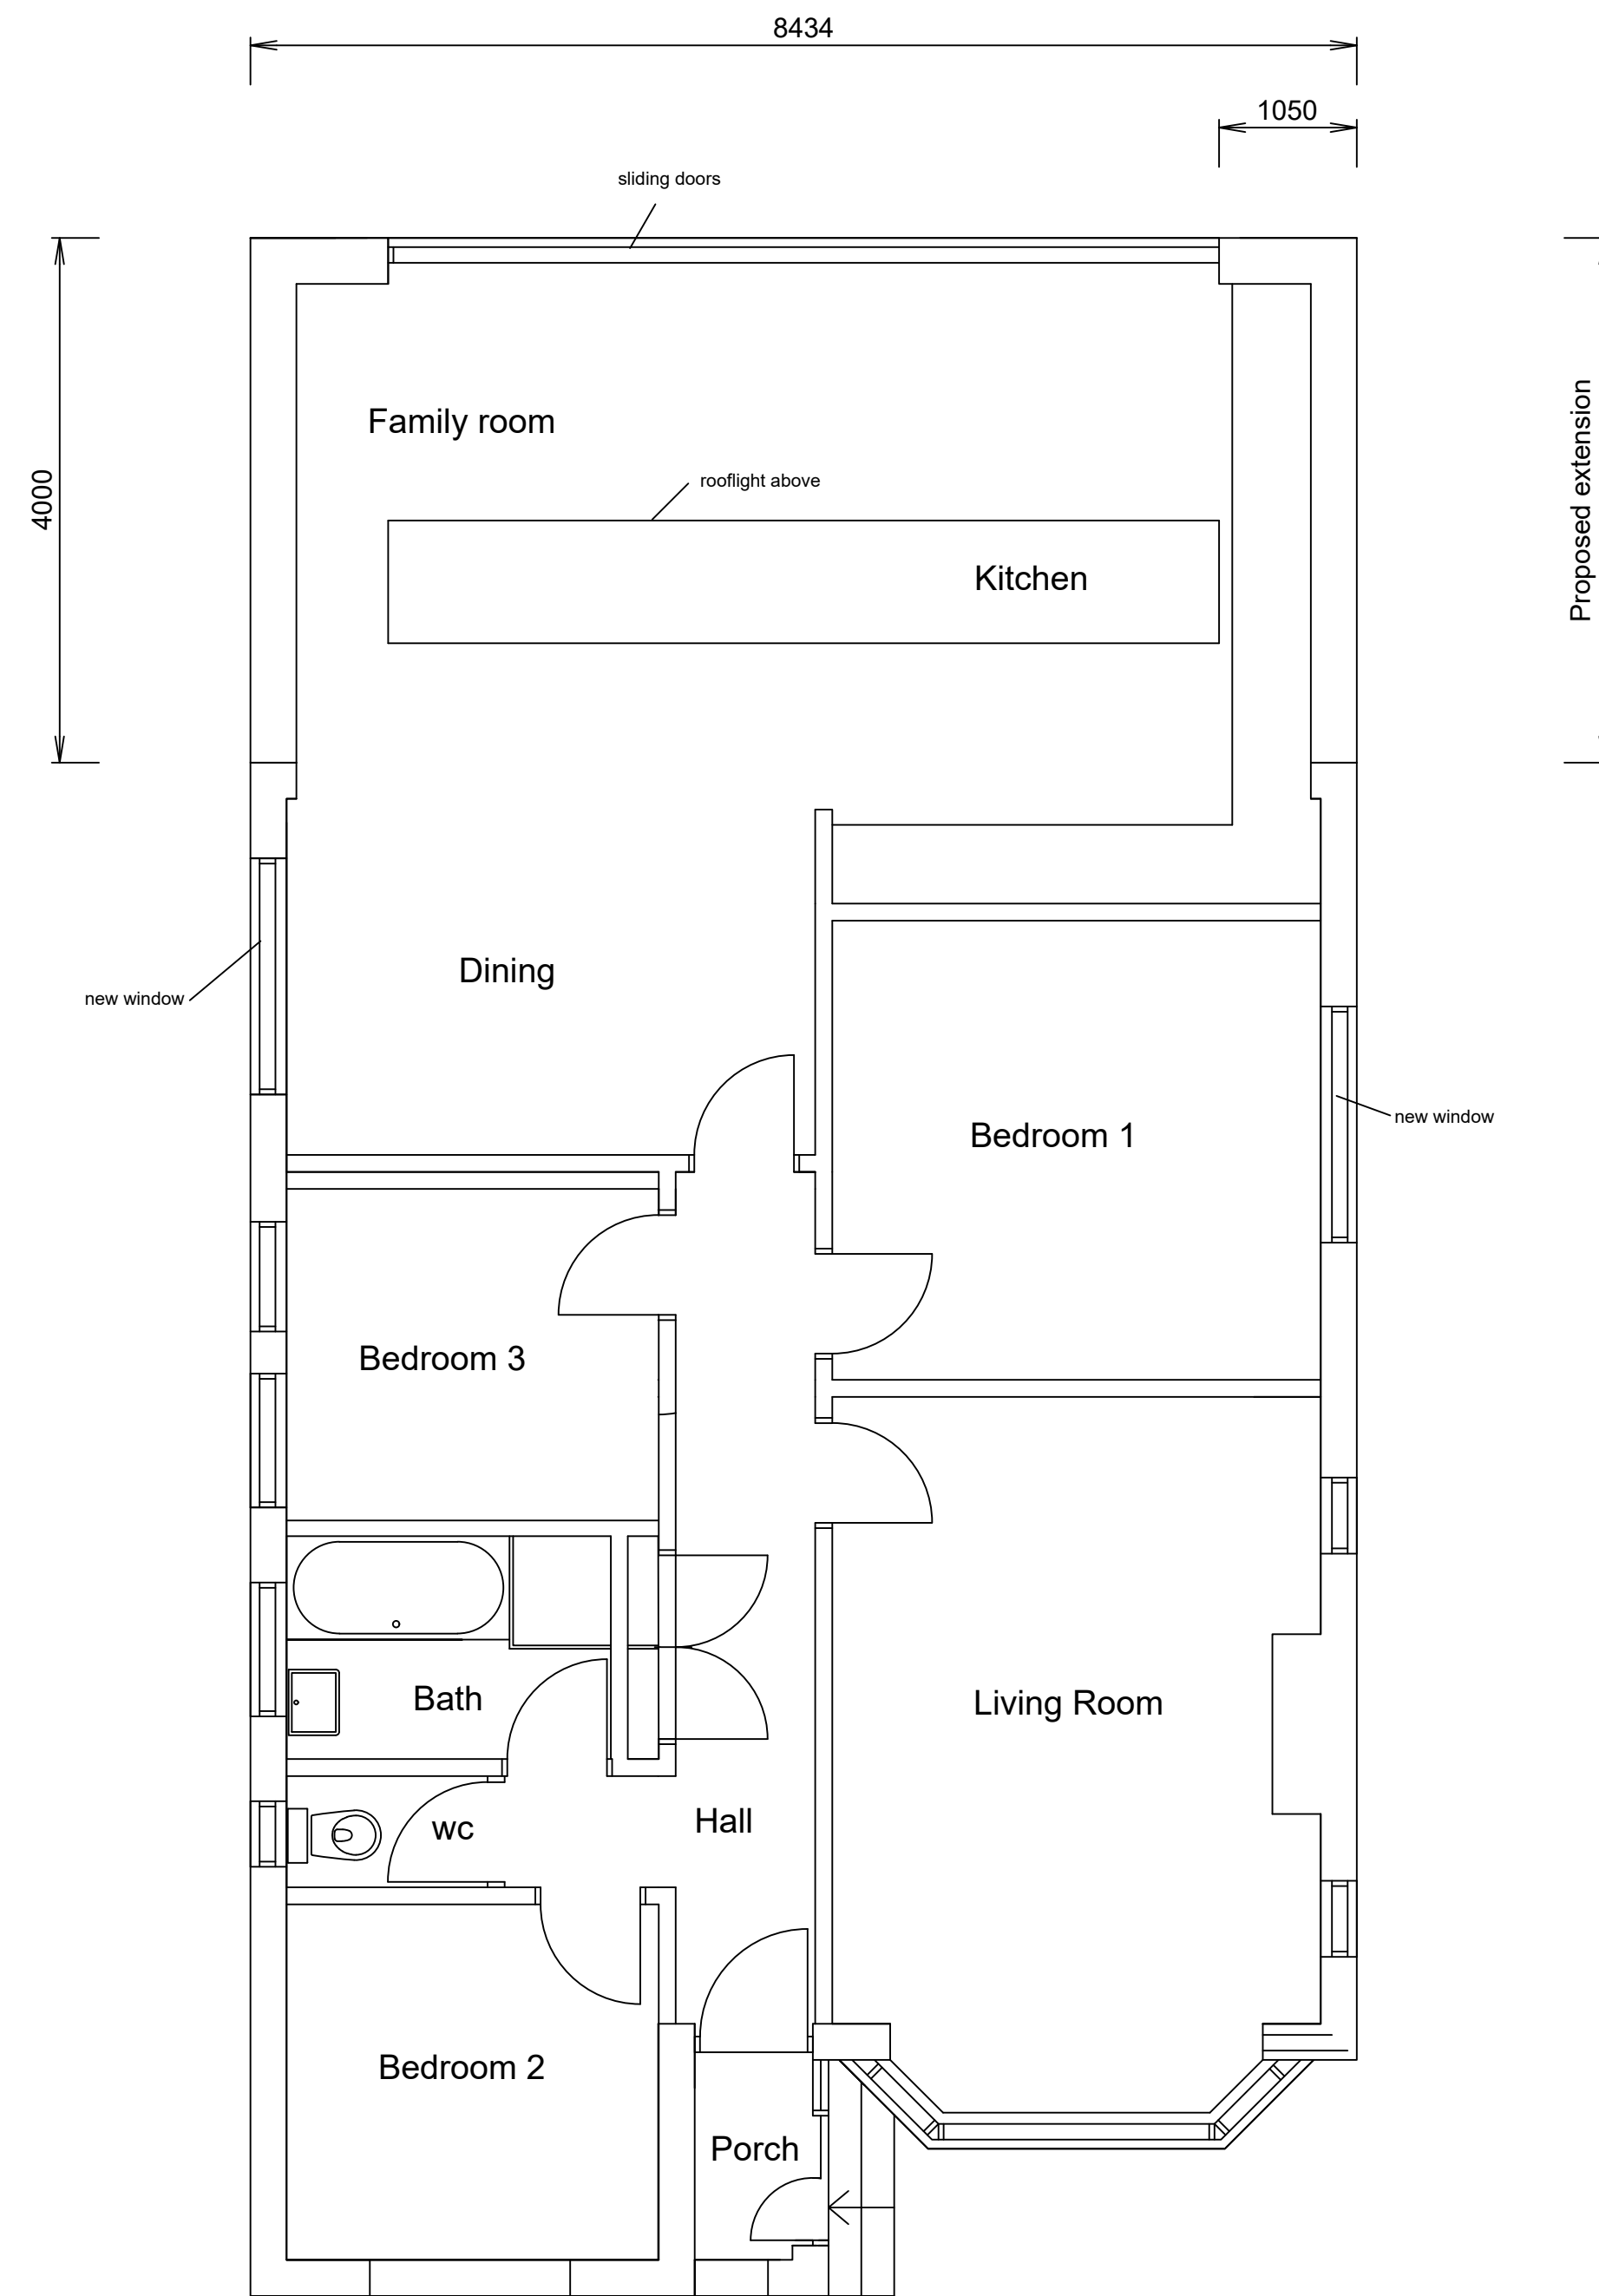


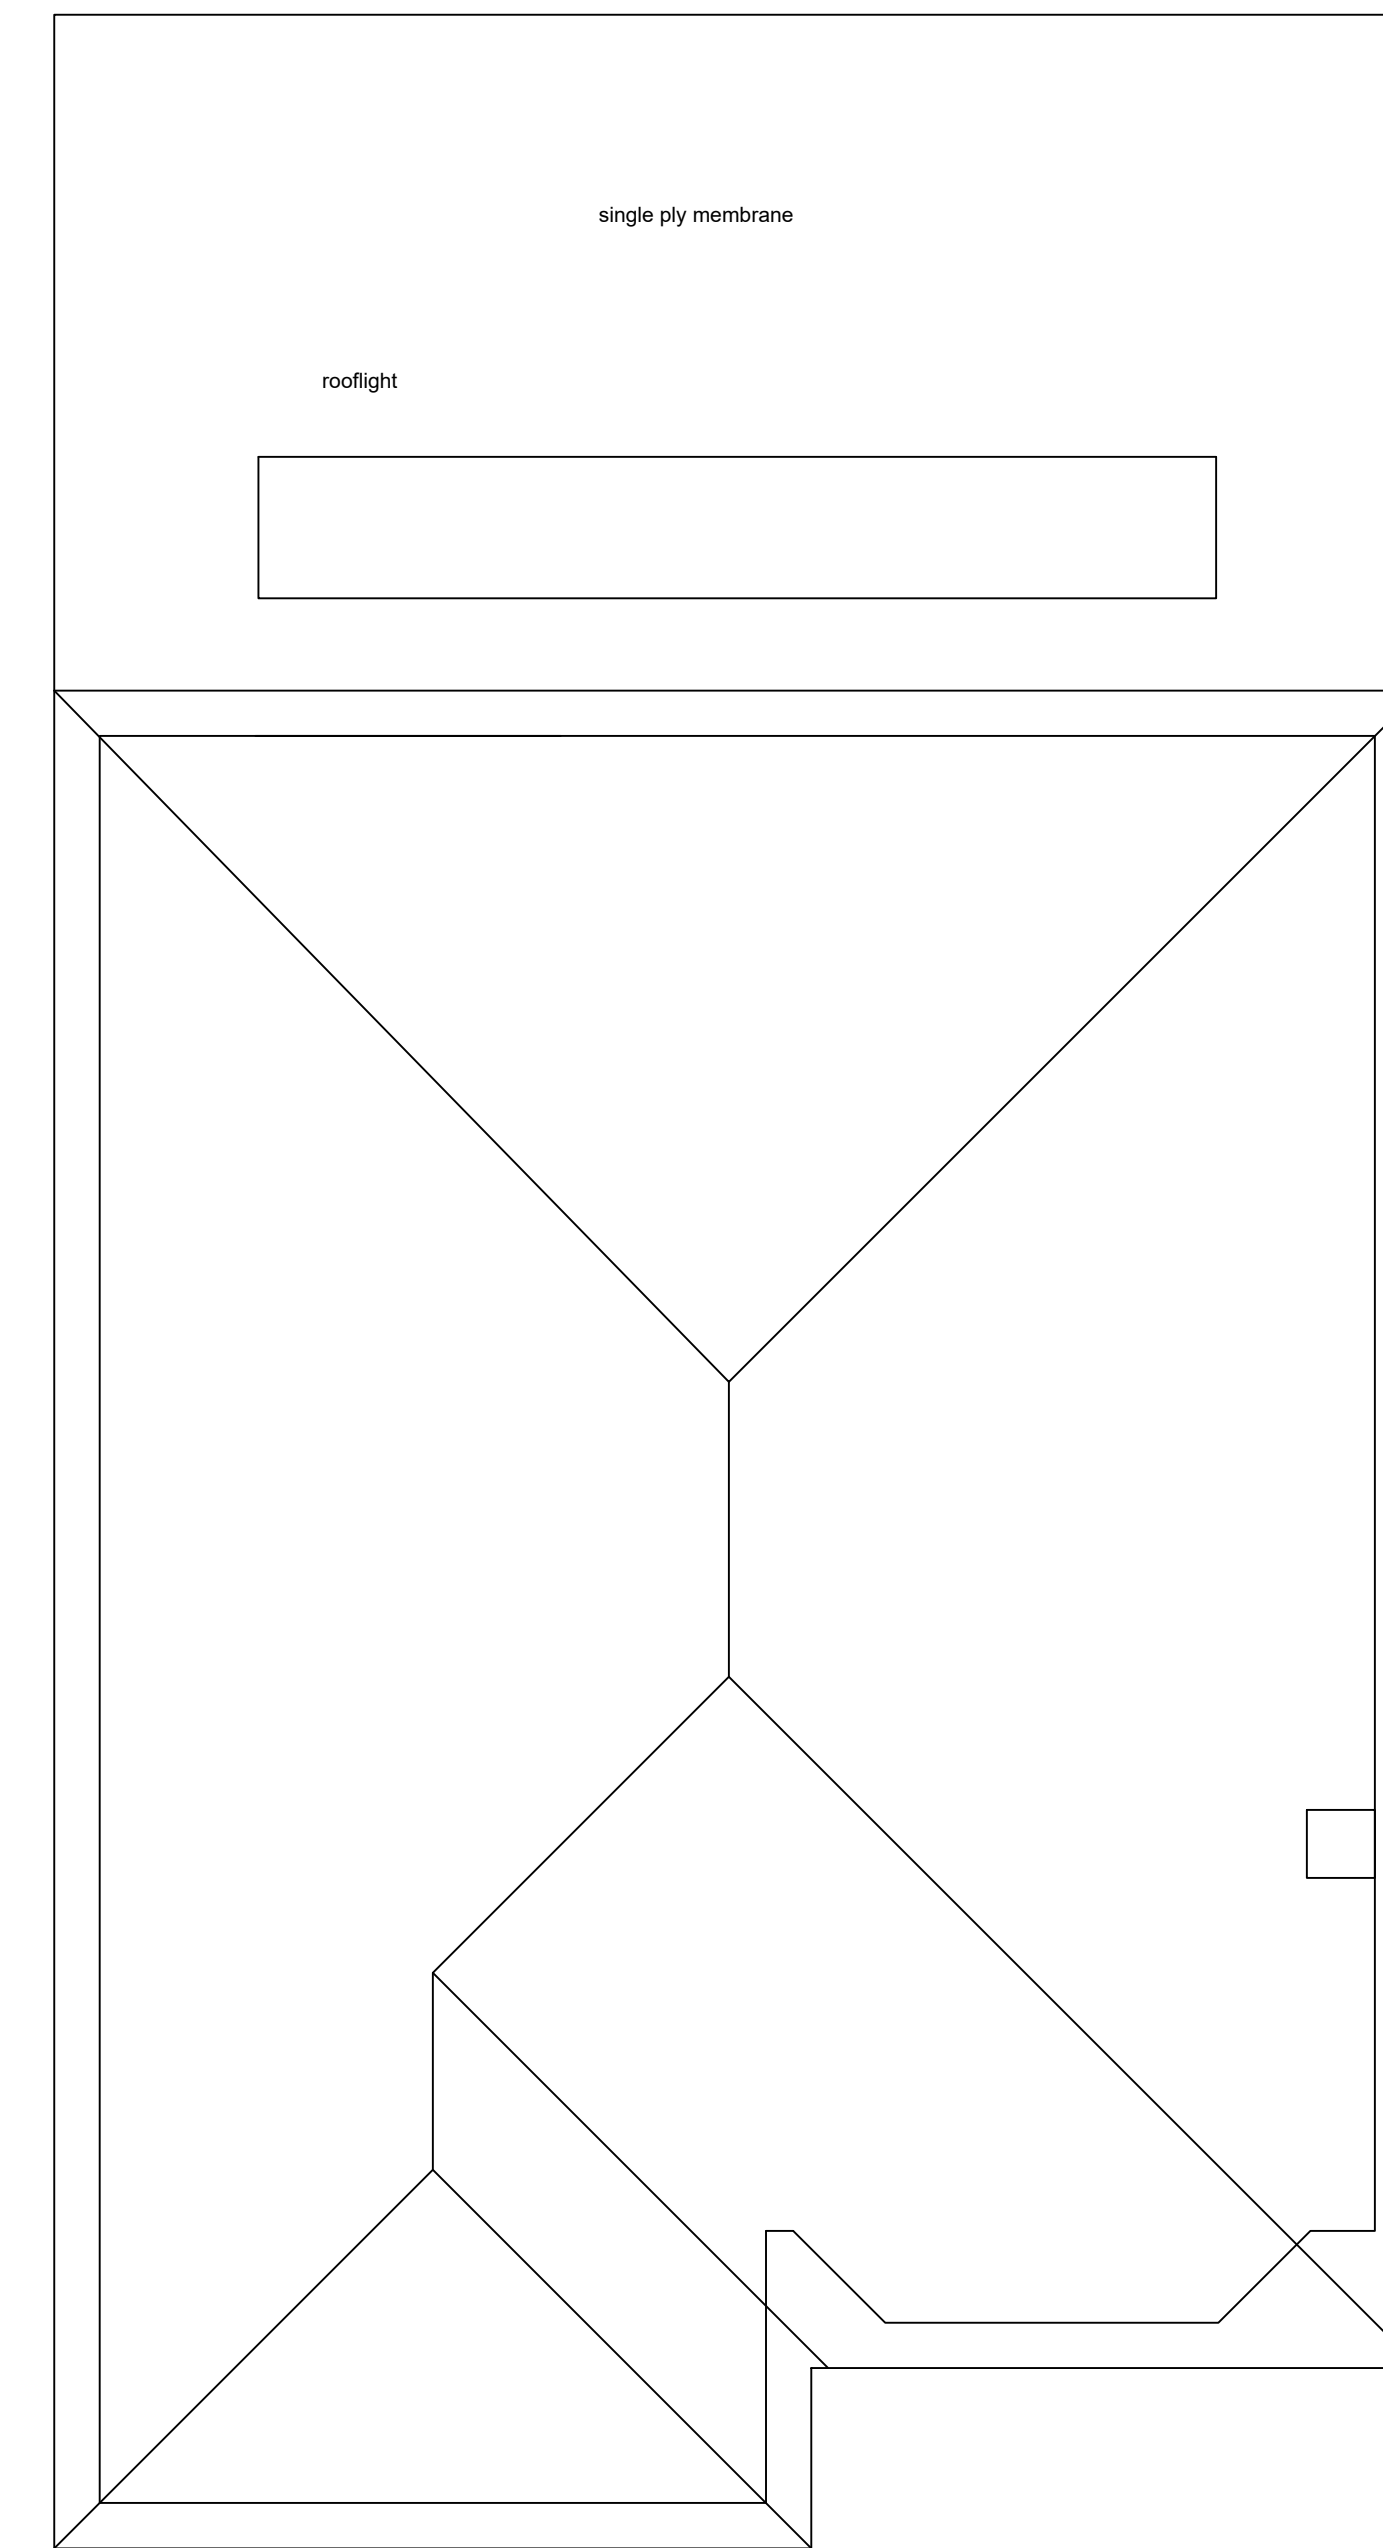

Ground Floor

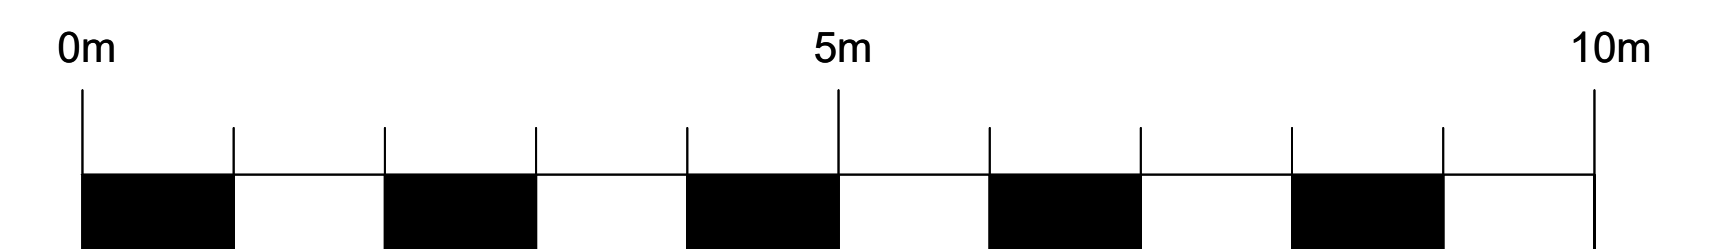

Roof plan

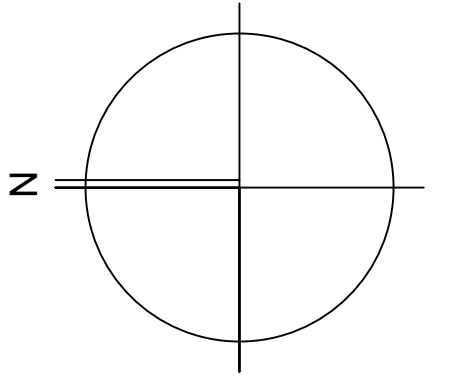

Scale Bar 1:50

PLANNING

PROJECT

46 Hawkins Crescent Shoreham on Sea BN43 6TP

DRG TITLE

Proposed Ground floor and Roof plan

SCALE/DATE

1:50 @ A1 January 2026

D987/10A