




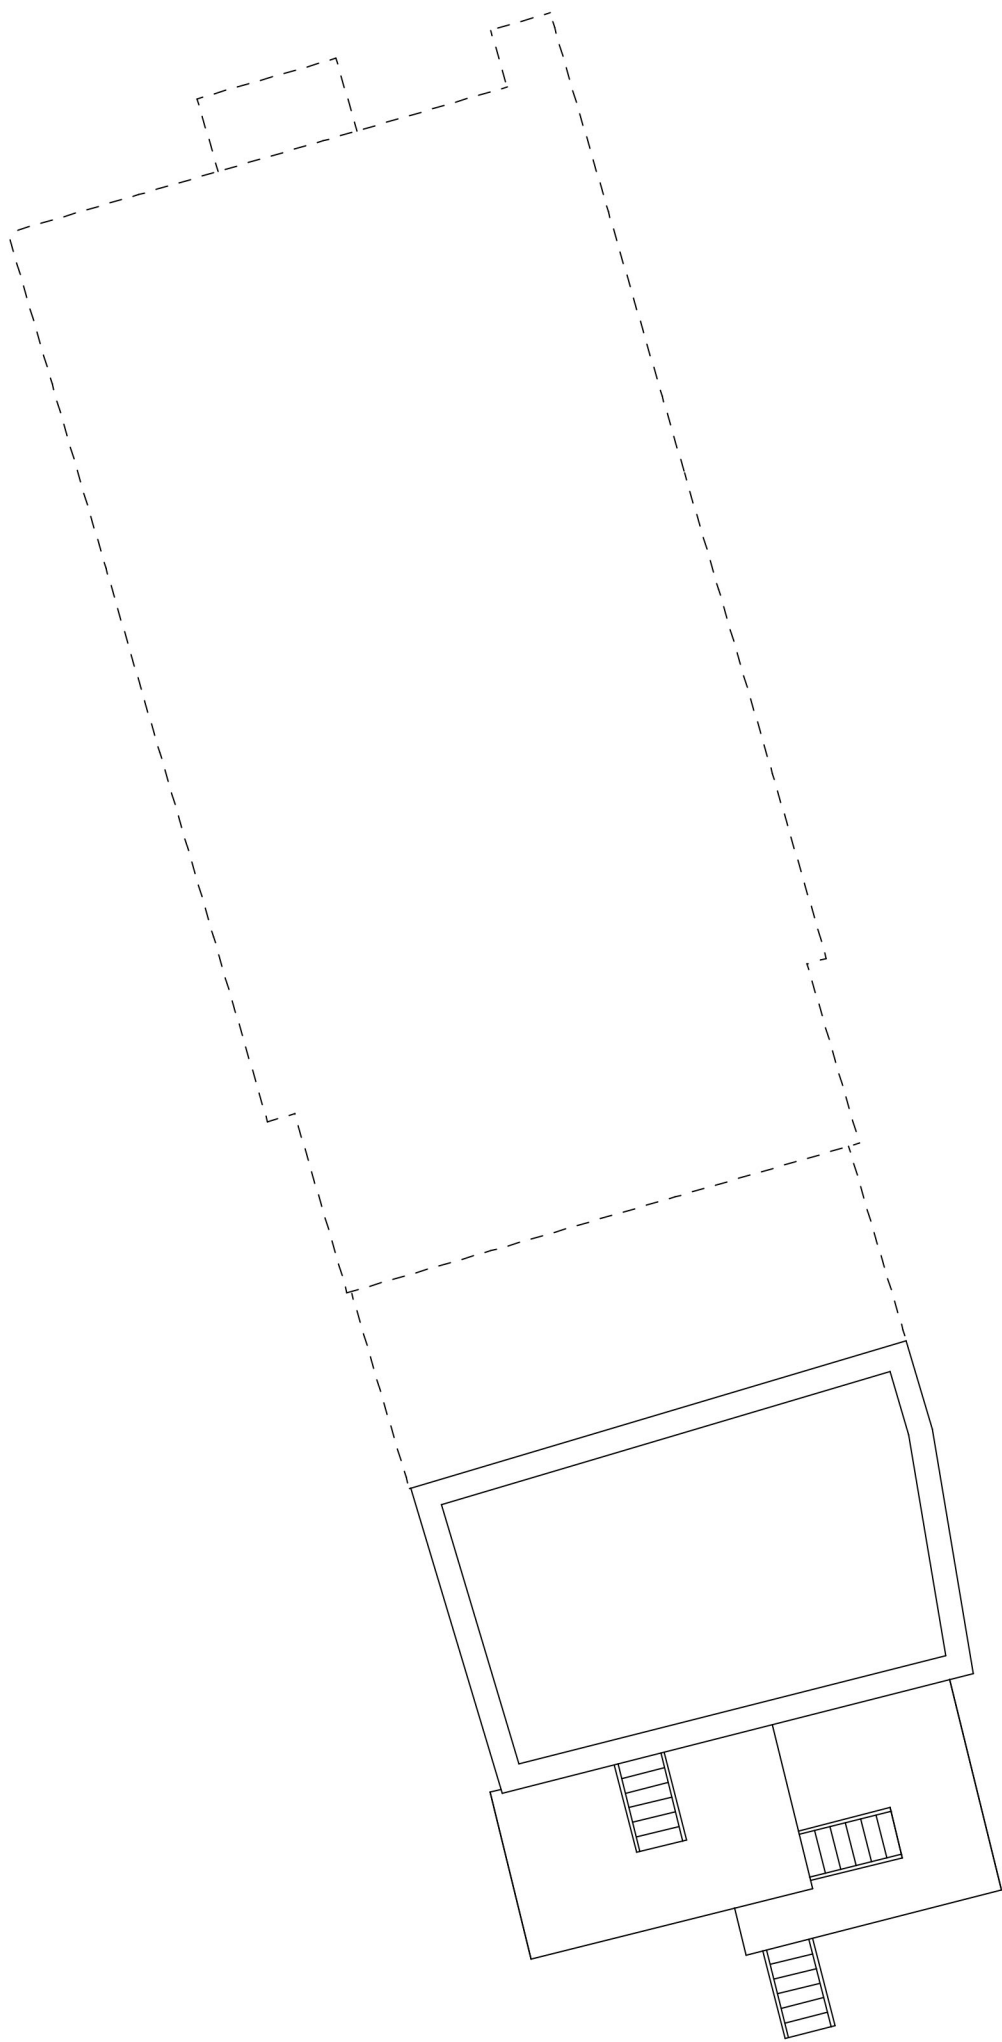

Lower Ground Floor

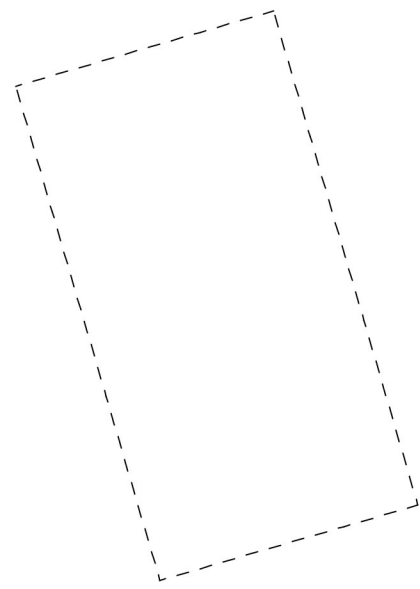

Ground Floor

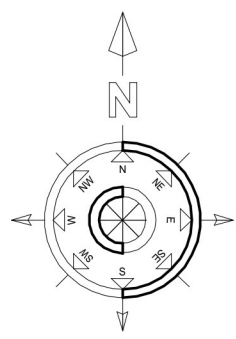

51 Foxdale Drive
The Dell
Angmering
West Sussex
BN16 4HF
Telephone: (01903) 778701

Scale:	1:100 @ A1 Dm By:	PJH	Date:	Mar '26
Drg No:	2521/PL.04			
Revision:	C			
Client:	Mr Ben Pody			
Project:	Proposed extensions and alterations to: 50 Brighton Road, Shoreham			
Drawing Title:	Existing Floor Plans - Sheet 1			