



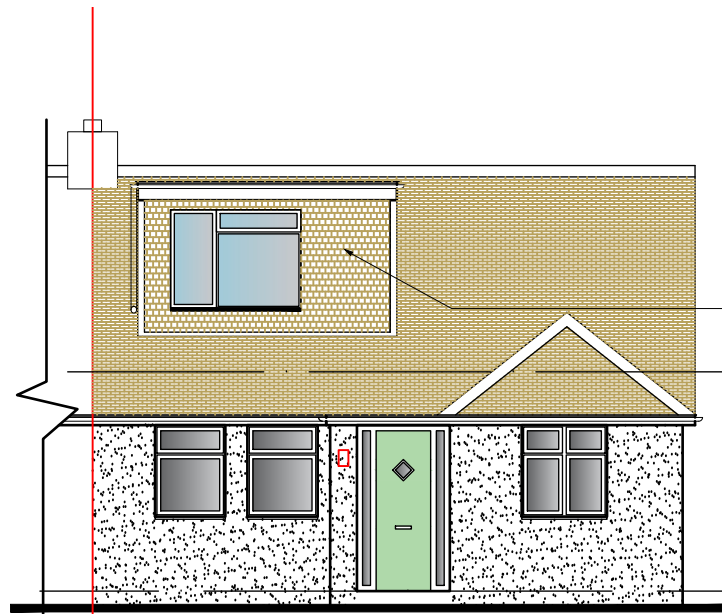


NORTH ELEVATION (FRONT ELEVATION)
0 1 2 3 4 5m
SCALE 1:100 @ A3

- NEW STEEL BEAMS
- NEW GRP FLAT ROOF COVERING
- NEW BLACK UPVC GUTTERS AND DOWNPIPE TO MATCH EXISTING
- EXISTING RIDGE TILE
- NEW CLAY HANGING TILE TO DORMA CHEEKS AND FRONT ELEVATION TO MATCH EXISTING ROOF TILE COVERING
- EXISTING CLAY TILE ROOF COVERING

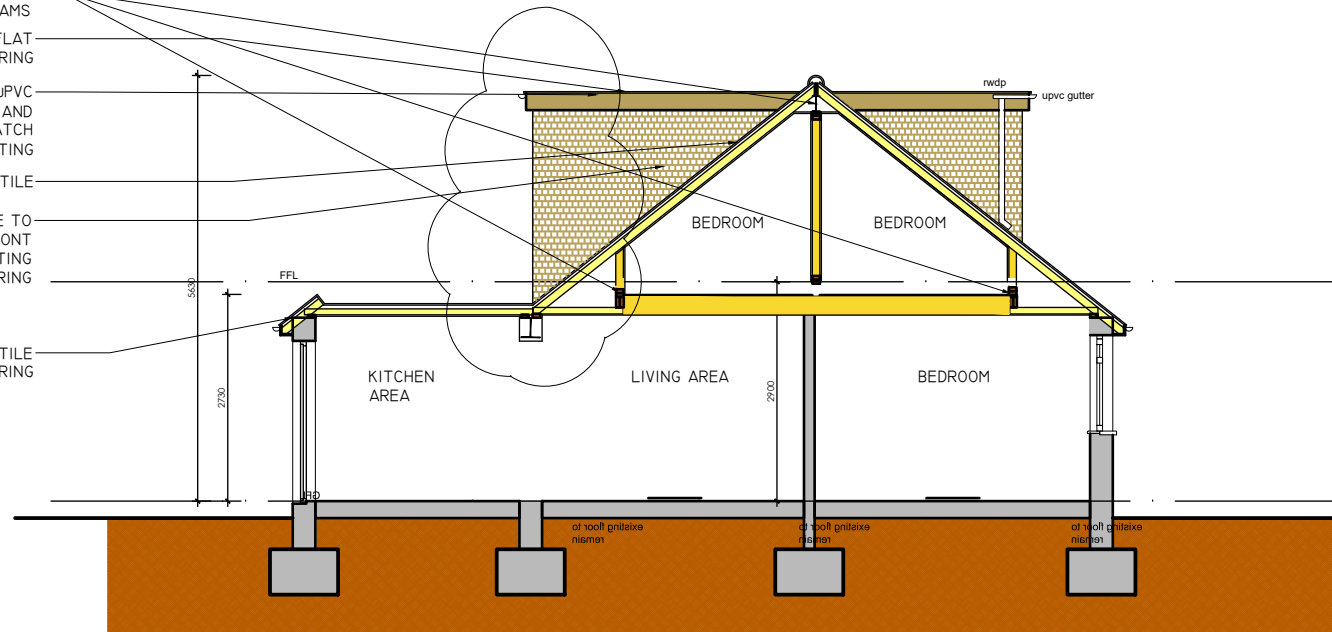


EAST ELEVATION/SECTION
0 1 2 3 4 5m
SCALE 1:100 @ A3

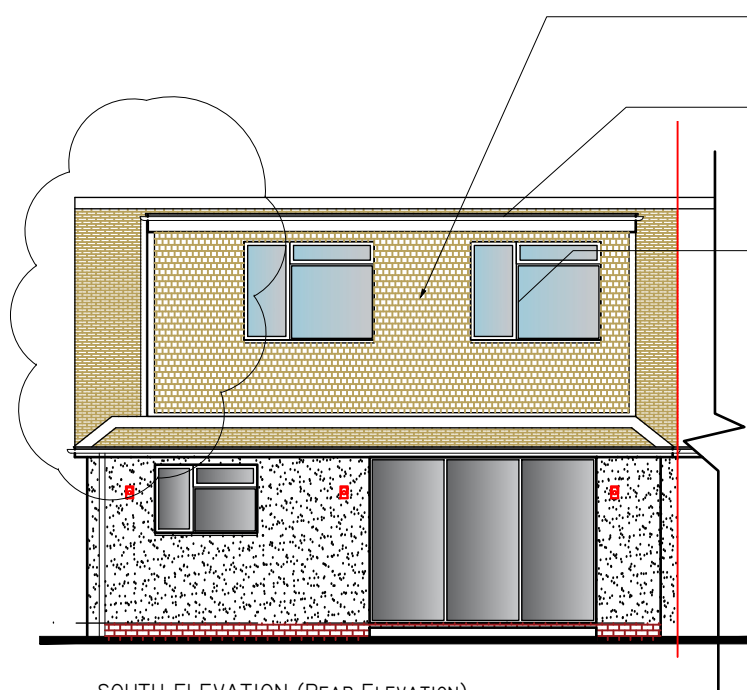

SOUTH ELEVATION (REAR ELEVATION)
0 1 2 3 4 5m
SCALE 1:100 @ A3

- NEW CLAY HANGING TILE TO DORMA CHEEKS AND FRONT ELEVATION TO MATCH EXISTING ROOF TILE COVERING
- NEW GRP FLAT ROOF COVERING
- EXISTING RIDGE TILE
- NEW BLACK UPVC GUTTERS AND DOWNPIPE TO MATCH EXISTING
- NEW WHITE UPVC DOUBLE GLAZED WINDOWS
- NEW COMPOSITE SIDE SHIP LAPPED CLADDING COLOUR - WHITE
- EXISTING CLAY TILE ROOF COVERING
- EXISTING BLACK UPVC GUTTERS AND DOWNPIPES
- EXISTING WHITE UPVC DOUBLE GLAZED WINDOWS
- EXISTING WHITE RENDERED BLOCK EXTERNAL WALL

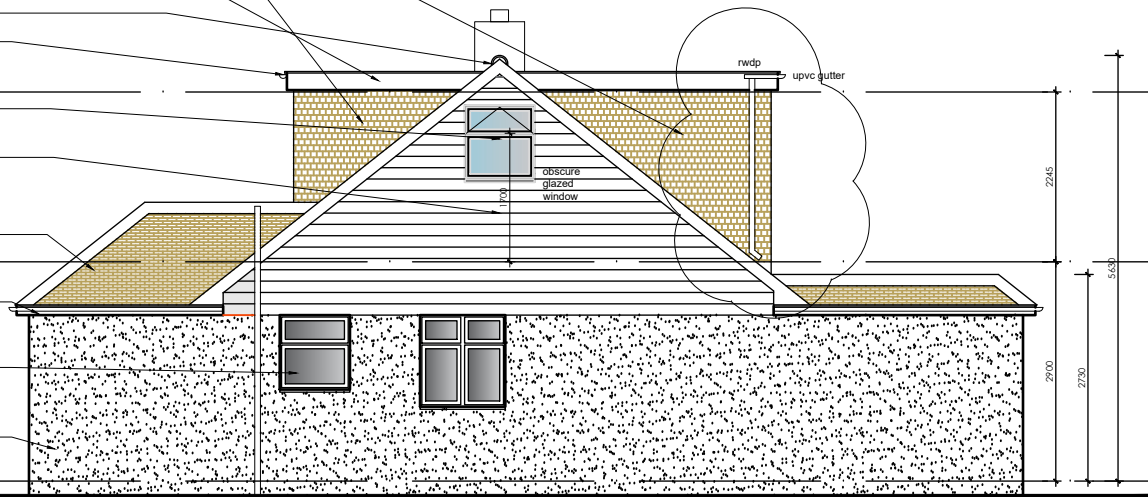

WEST ELEVATION
0 1 2 3 4 5m
SCALE 1:100 @ A3

THIS DRAWING IS COPYRIGHT AND MUST NOT BE REISSUED, LOANED OR COPIED WITHOUT THE WRITTEN CONSENT OF PAUL WILLIAMS.

ALL DIMENSIONS MUST BE CHECKED ON SITE BEFORE PROCEEDING AND ANY DISCREPANCIES NOTIFIED IMMEDIATELY.

ALL SETTING OUT ON SITE IS THE RESPONSIBILITY OF THE CONTRACTOR

Notes:

AS BUILT
CONSTRUCTION
TENDER
BUILDING CONTROL
X PLANNING
DESIGN

D	18.02.26	extended back dorma to wall line below added note gable end bathroom window to be obscure glass
C	07.02.26	added note to dormer roof - re hanging tiles to front elevation as per planning requirements
B	31.01.26	updated elevations to reflect planning requirements
A	27.01.26	

Rev: Date: Amendment:



PAUL RICHARD WILLIAMS
DESIGN AND BUILD
CONSULTANCY

42 Mill Green Road
Haywards Heath
West Sussex
RH16 1XQ

0773 245 1708

Client
Ryan Trigwell

Project Address:
20
Ingleside Crescent
Lancing
WEST SUSSEX
BN15 8EN

Project Title:
HSE TRIGWELL
Loft Conversion

Drawing Title:
PROPOSED ELEVATIONS

Drawing Ref:
PL 007

Scale : AS SHOWN
Date : Nov 2025
Rev : D
Drawn By : PRW