



Scale 1:100

0 1 2 3 4 5 6 7 8 9 10 Metres

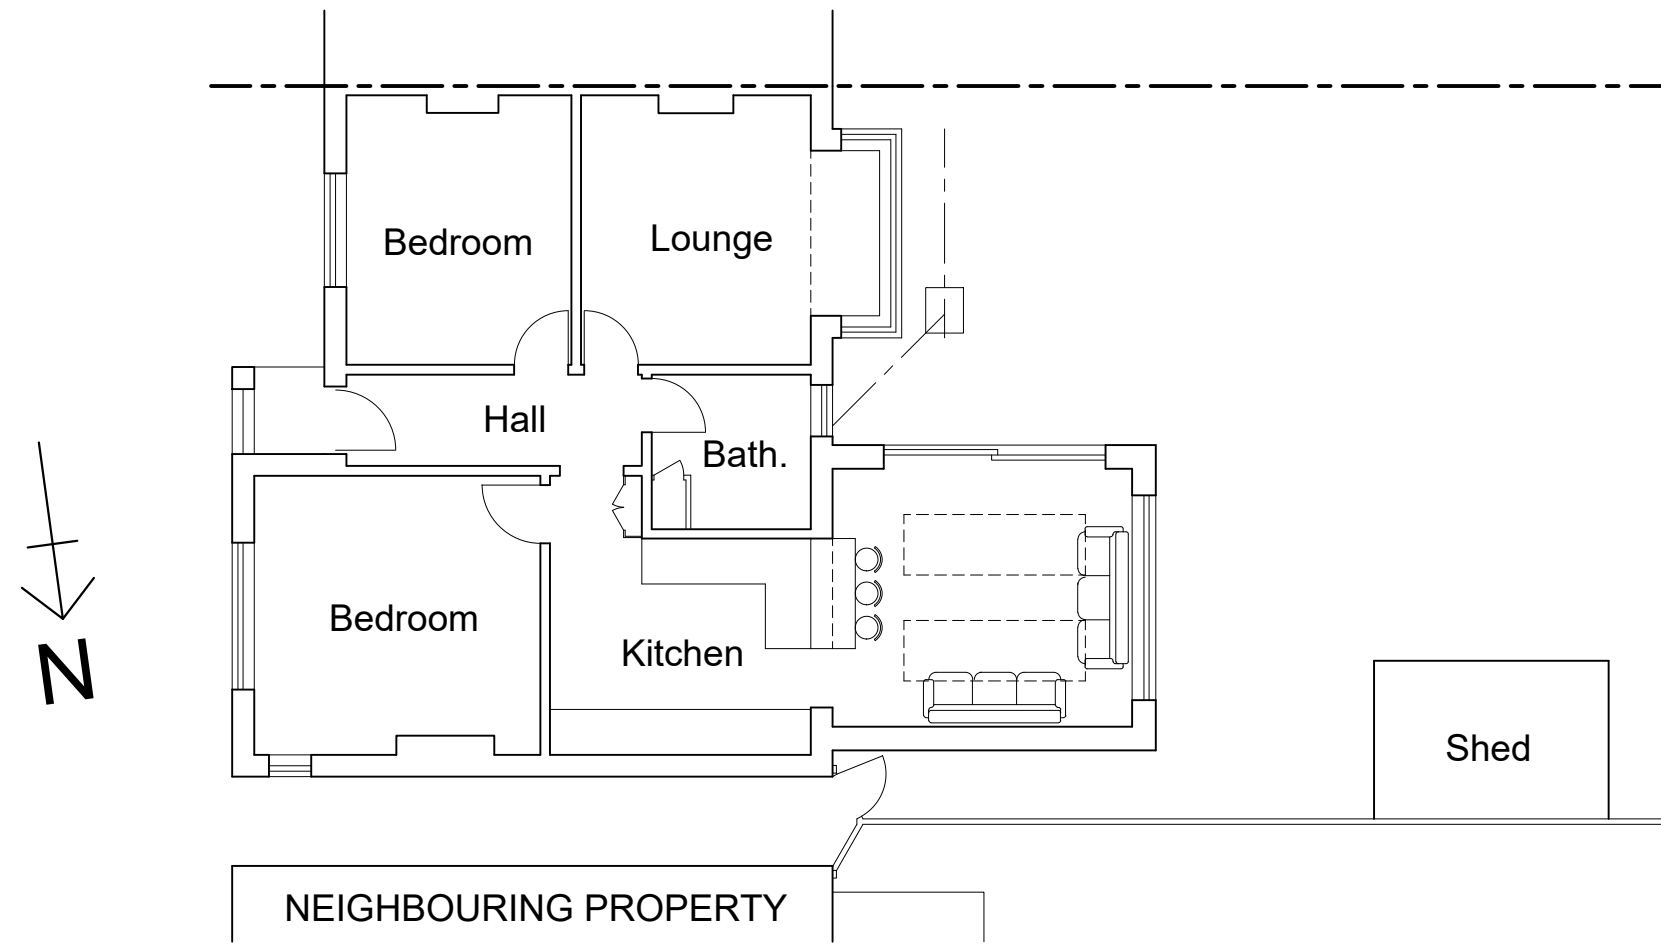


Proposed Ground Floor Plan  
Scale 1:100

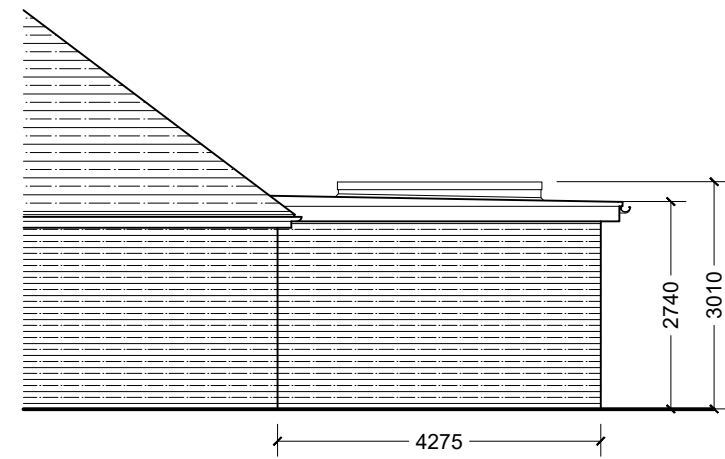


Proposed Side (east) Elevation  
Scale 1:100




Proposed Rear (north) Elevation  
Scale 1:100

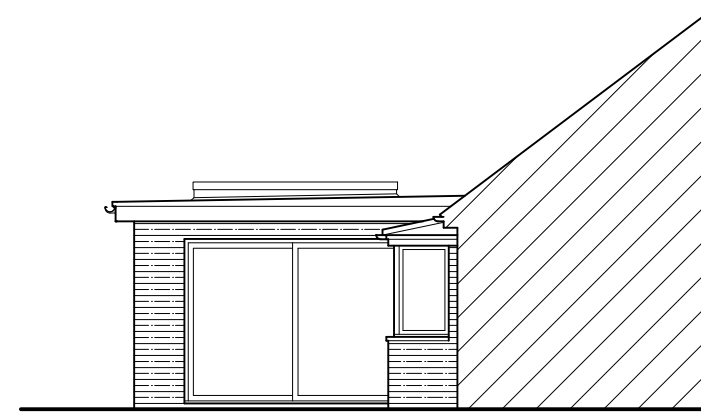


Proposed Side (west) Elevation  
Scale 1:100

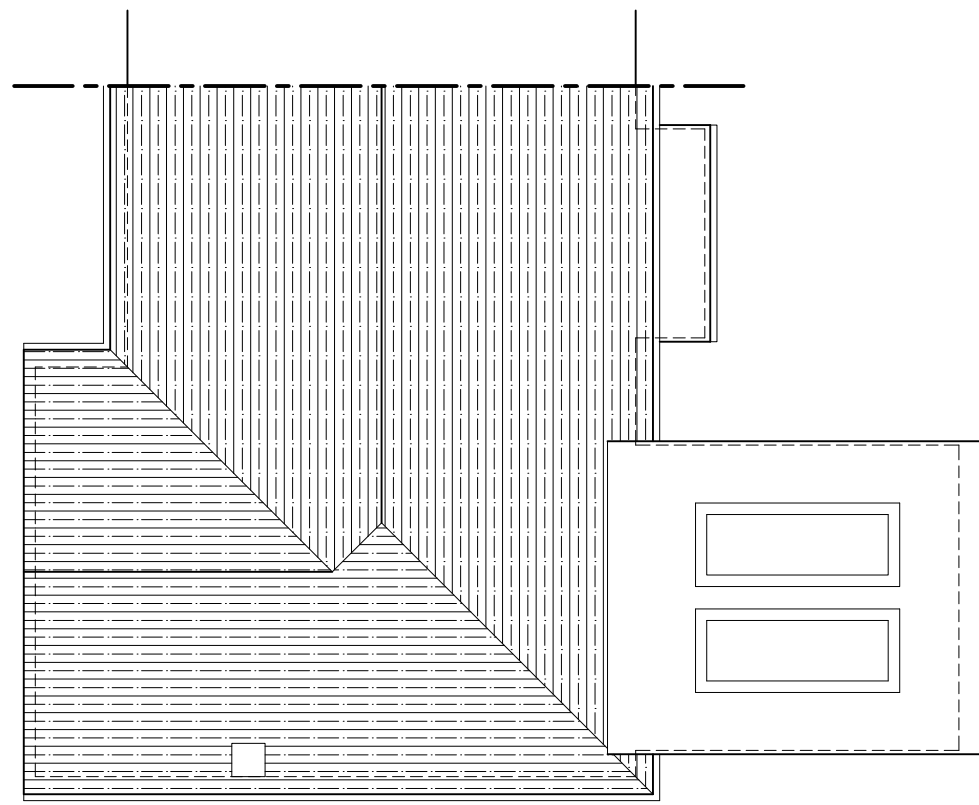


Proposed Roof Plan  
Scale 1:100

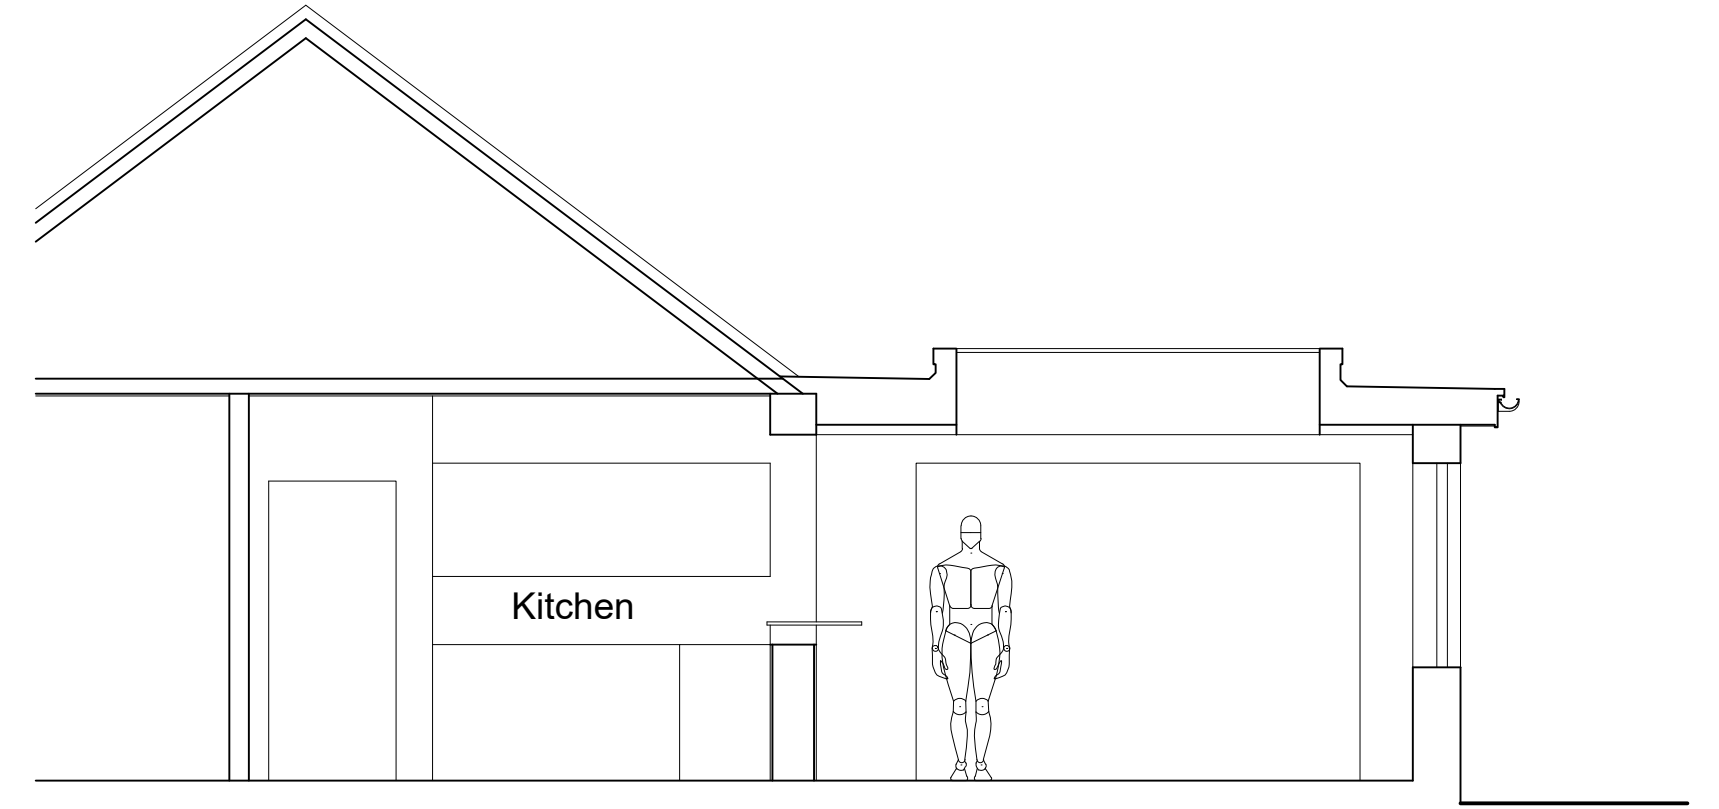

Proposed GA Section  
Scale 1:50

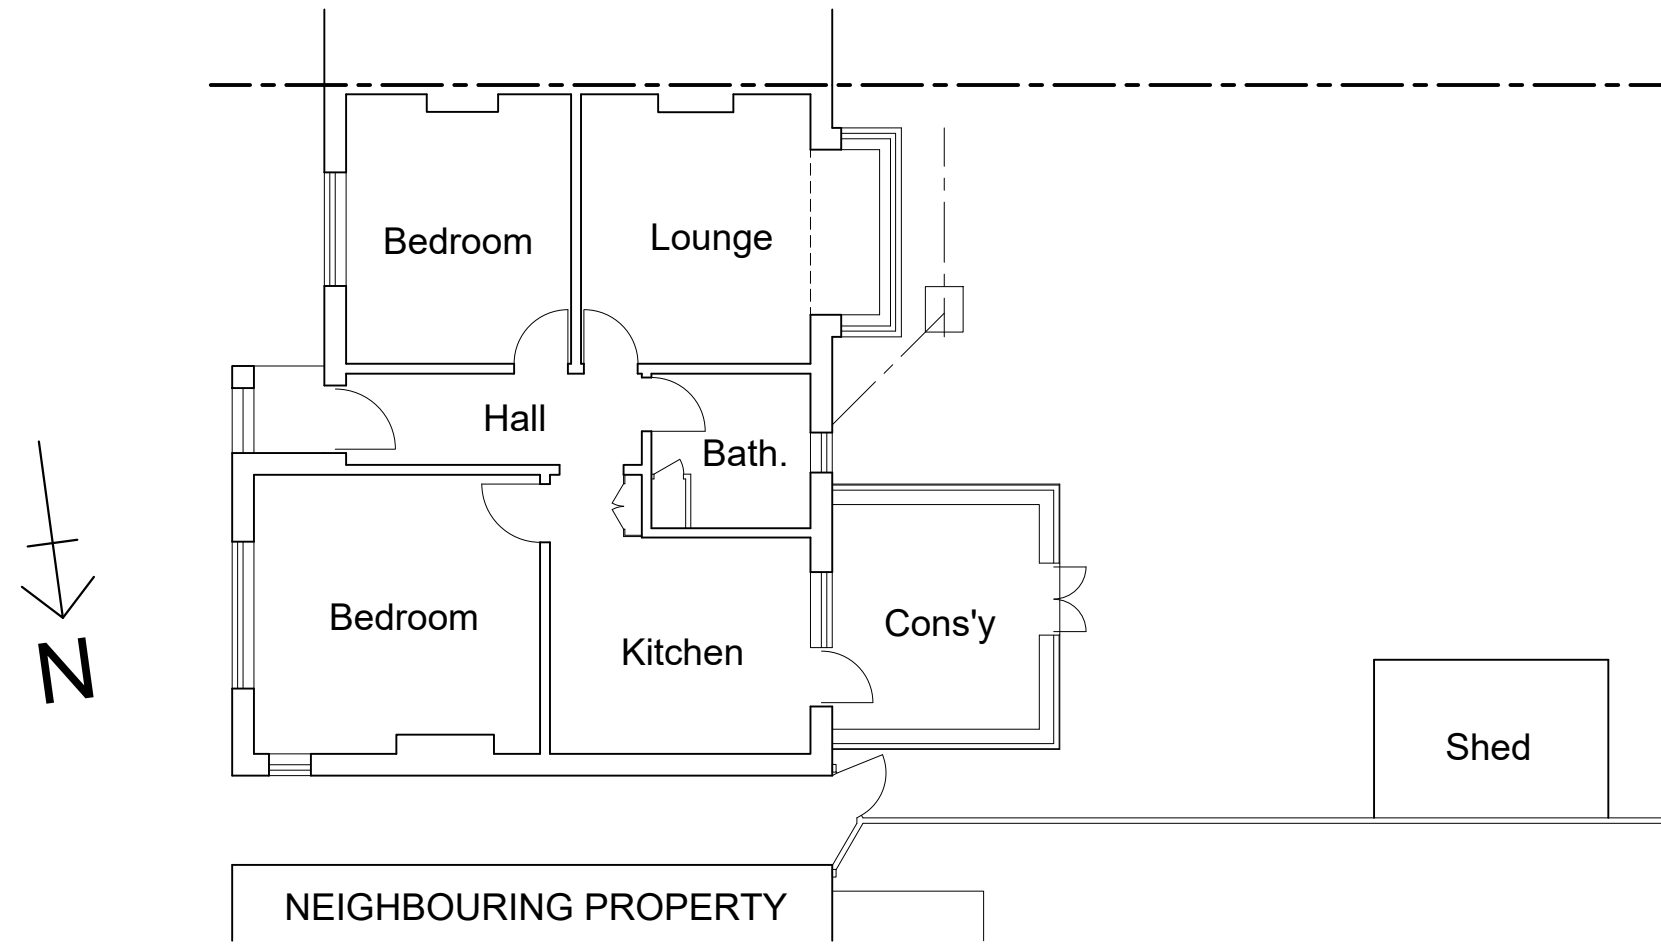


Existing Ground Floor Plan  
Scale 1:100

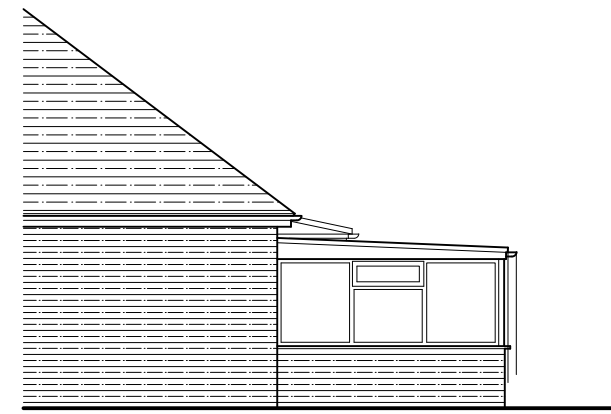


Existing Side (east) Elevation  
Scale 1:100



Existing Rear (north) Elevation  
Scale 1:100

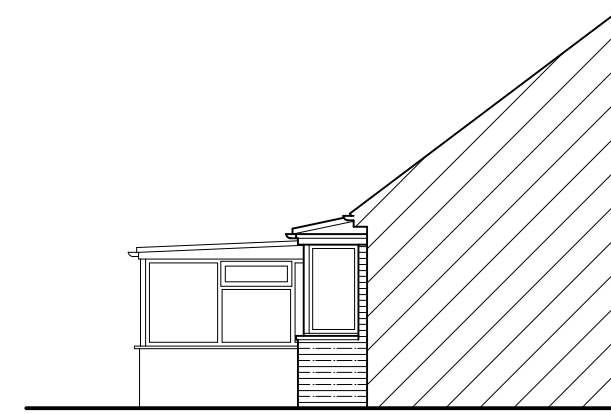

Existing Side (west) Elevation  
Scale 1:100

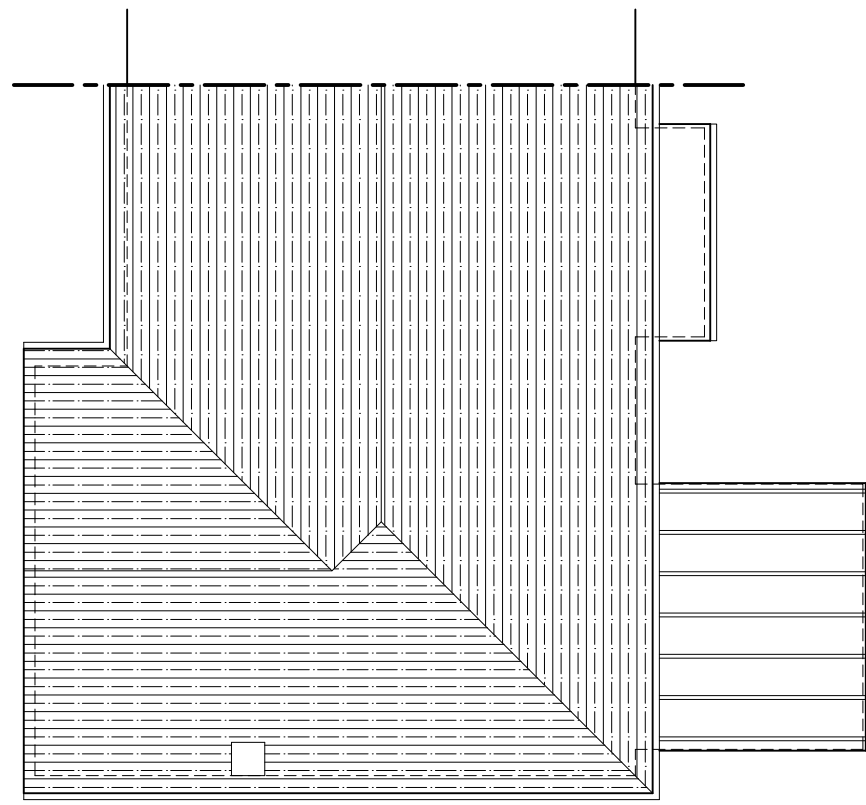

Existing Roof Plan  
Scale 1:100

|   |                                                      |          |
|---|------------------------------------------------------|----------|
| C | Extension eaves height reduced.                      | 12.05.26 |
| B | Extension deepened, sliding doors widened.           | 30.04.26 |
| A | Glazing revised, roof plans added, dimensions added. | 29.04.26 |

Rev: Description: Date:

HORIZON DESIGN

ARCHITECTURAL TECHNOLOGY

Horizon Design Limited

4 High View

Worthing BN13 3DQ

01903 205868

info@horizon-design.co.uk

www.horizon-design.co.uk

|                 |                                                                                      |           |     |
|-----------------|--------------------------------------------------------------------------------------|-----------|-----|
| Client:         | Mr & Mrs Reynolds                                                                    |           |     |
| Project:        | Extension & Alterations to:<br>83 Grand Avenue<br>Lancing<br>West Sussex<br>BN15 9QD |           |     |
| Drawing title:  | Existing & Proposed Plans & Elevations,<br>Proposed GA Section                       |           |     |
| Scale:          | 1:100 / 1:50 @ A1                                                                    |           |     |
| Date:           | 24.04.26                                                                             | Drawn:    | KWF |
| Drawing number: | 3263-01                                                                              | Revision: | C   |