




- NOTES:
- 1. Windows & Doors to be white uPVC double-glazed.
 - 2. Roof finished with Green mineral felt.
 - 3. External walls to be finished in composite wood grain cladding. Colour grey.

 


PROPOSED ROOF PLAN

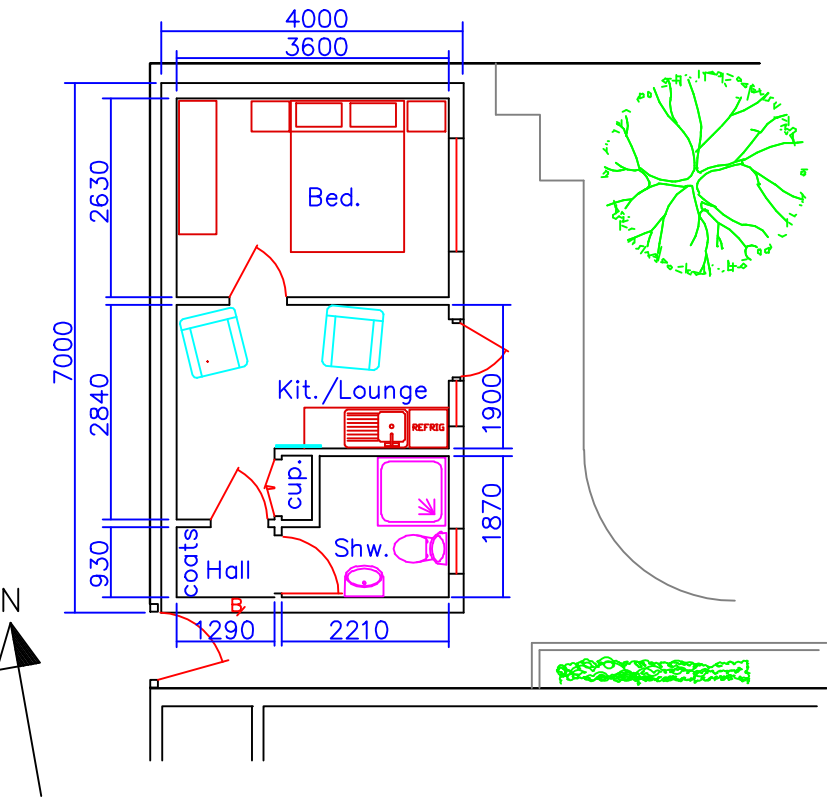


PROPOSED FLOOR PLAN

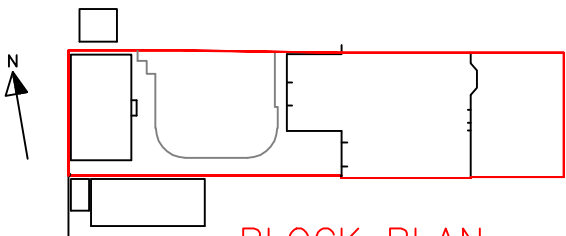


BLOCK PLAN
1:500

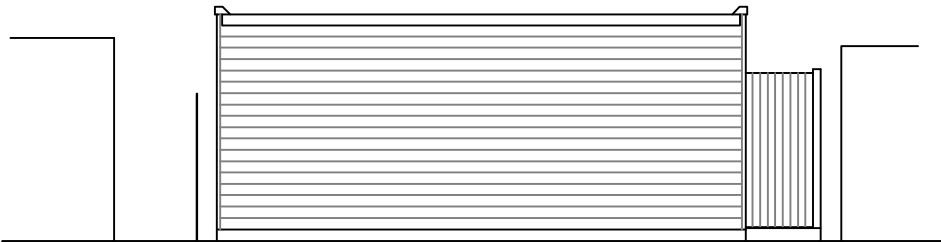


PROPOSED WEST ELEVATION

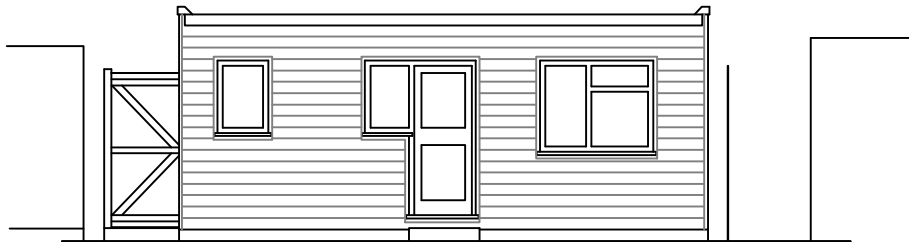


PROPOSED EAST ELEVATION

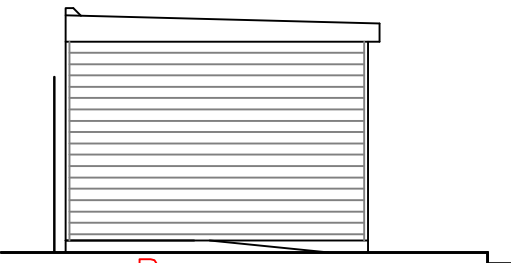


PROPOSED SOUTH ELEVATION

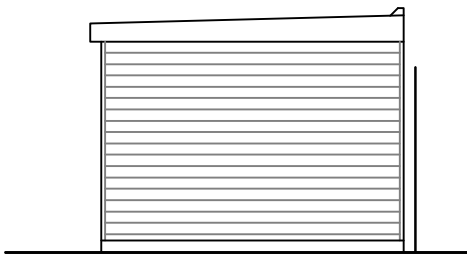

PROPOSED NORTH ELEVATION

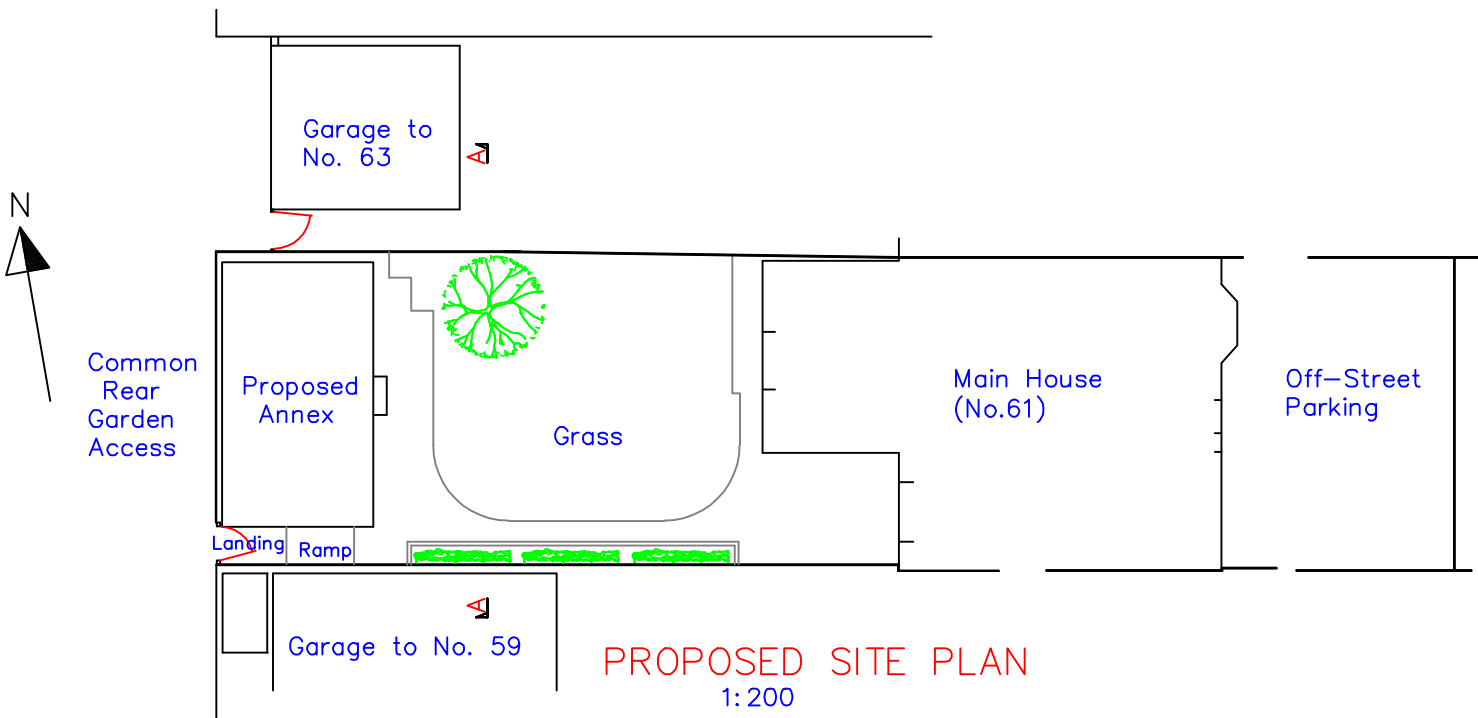

PROPOSED SITE PLAN
1:200

 

SCALE BAR

REVISIONS

- A 3.3.26 Option 2 agreed, elevations, proposed site plan, scale bar added.
- B 11.3.26 Side door omitted.

JEFF GILBERT DESIGNS

ELLANORE, FAIRMEAD ROAD,
MARLPIT HILL, EDENBRIDGE,
KENT, TN8 6JP
Tel. 01732-864826
Mob. 07971-242320
E-mail: j.gilbert87world@gmail.com
BSc.(Hons) MSc BEng.(Hons) I.Eng.

Site 61, Orchard Avenue, Lancing
West Sussex, BN15 9EB

Project
Proposed Granny Annex for
Grandparents to Live, Help Care for
Disabled Grandson, (in rear garden).
Mother & Great Grandparent to Live
in Main House with Disabled Child.

Title
Proposed Floor Plan, Site Plan,
Roof Plan & Elevations

Drawn J. Gilbert Client Miss S.Truss

Scale 1:100 @ A3 Date Feb. 2026

Drawing No. 9624 Rev B