


General Notes:

Do not scale dimensions from this drawing, unless for Planning purposes.

The Contractor is responsible for checking all dimensions on site prior to commencement of the works.

This drawing is to be read in conjunction with the specification.

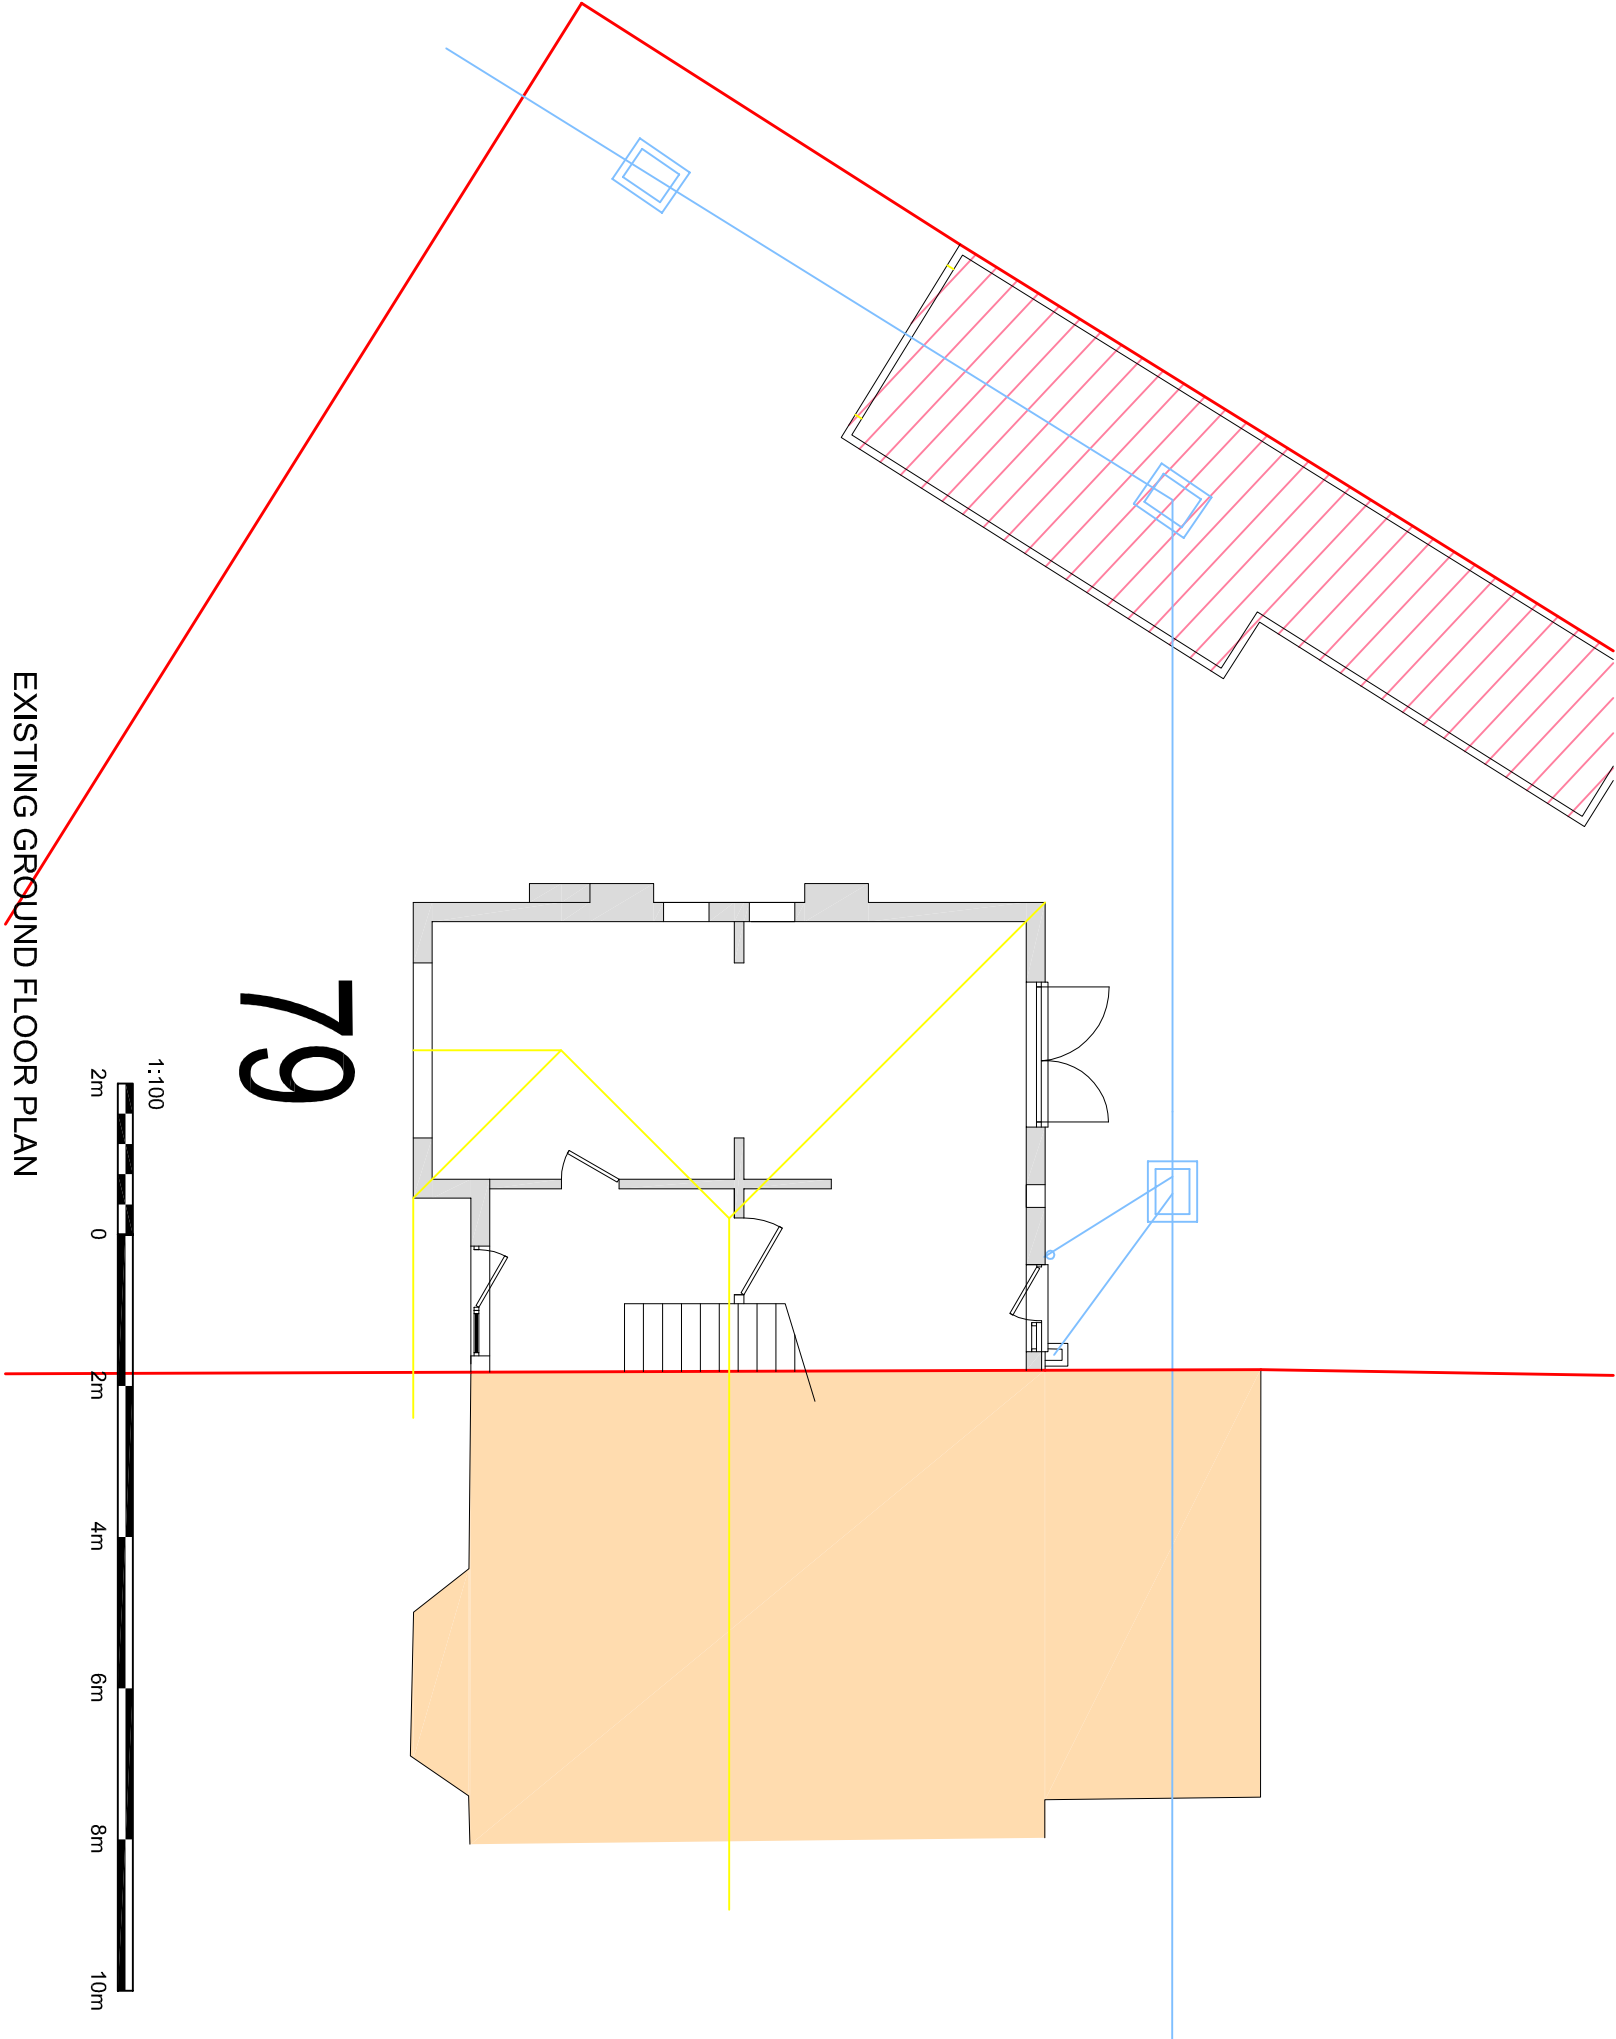

EXISTING GROUND FLOOR PLAN

Brian Elstone Surveying Services Ltd Brian Elstone, MCIOB, MCABE Building Surveyor and Architectural Consultant CDM Consultant 6 Canterbury Road, Rustington, West Sussex, BN16 3JA Phone: 01903 784884, Mobile: 07710 593021. Email: brian@elstone.biz			Client: Mr & Mrs S. Baker, 3 Hildene Close, BN13 2SP. Project: Extension Works at 79 Goldsmith Road, Worthing, BN14 8ES Drawing Title: Existing Layout Plan		
Revision	Date	Description			
Scale:	Date:	Drawn By:			
1:100	17/11/2025	BE			
Drawing Number:	Revision:				
1720/002	A				