
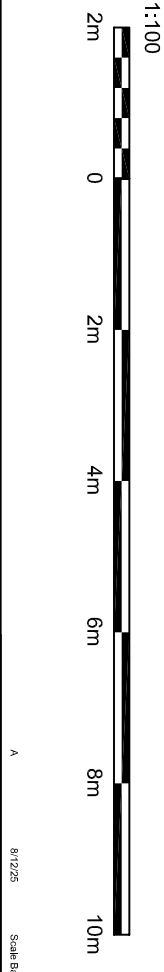


General Notes:

Do not scale dimensions from this drawing, unless for Planning purposes.

The Contractor is responsible for checking all dimensions on site prior to commencement of the works.

This drawing is to be read in conjunction with the specification.

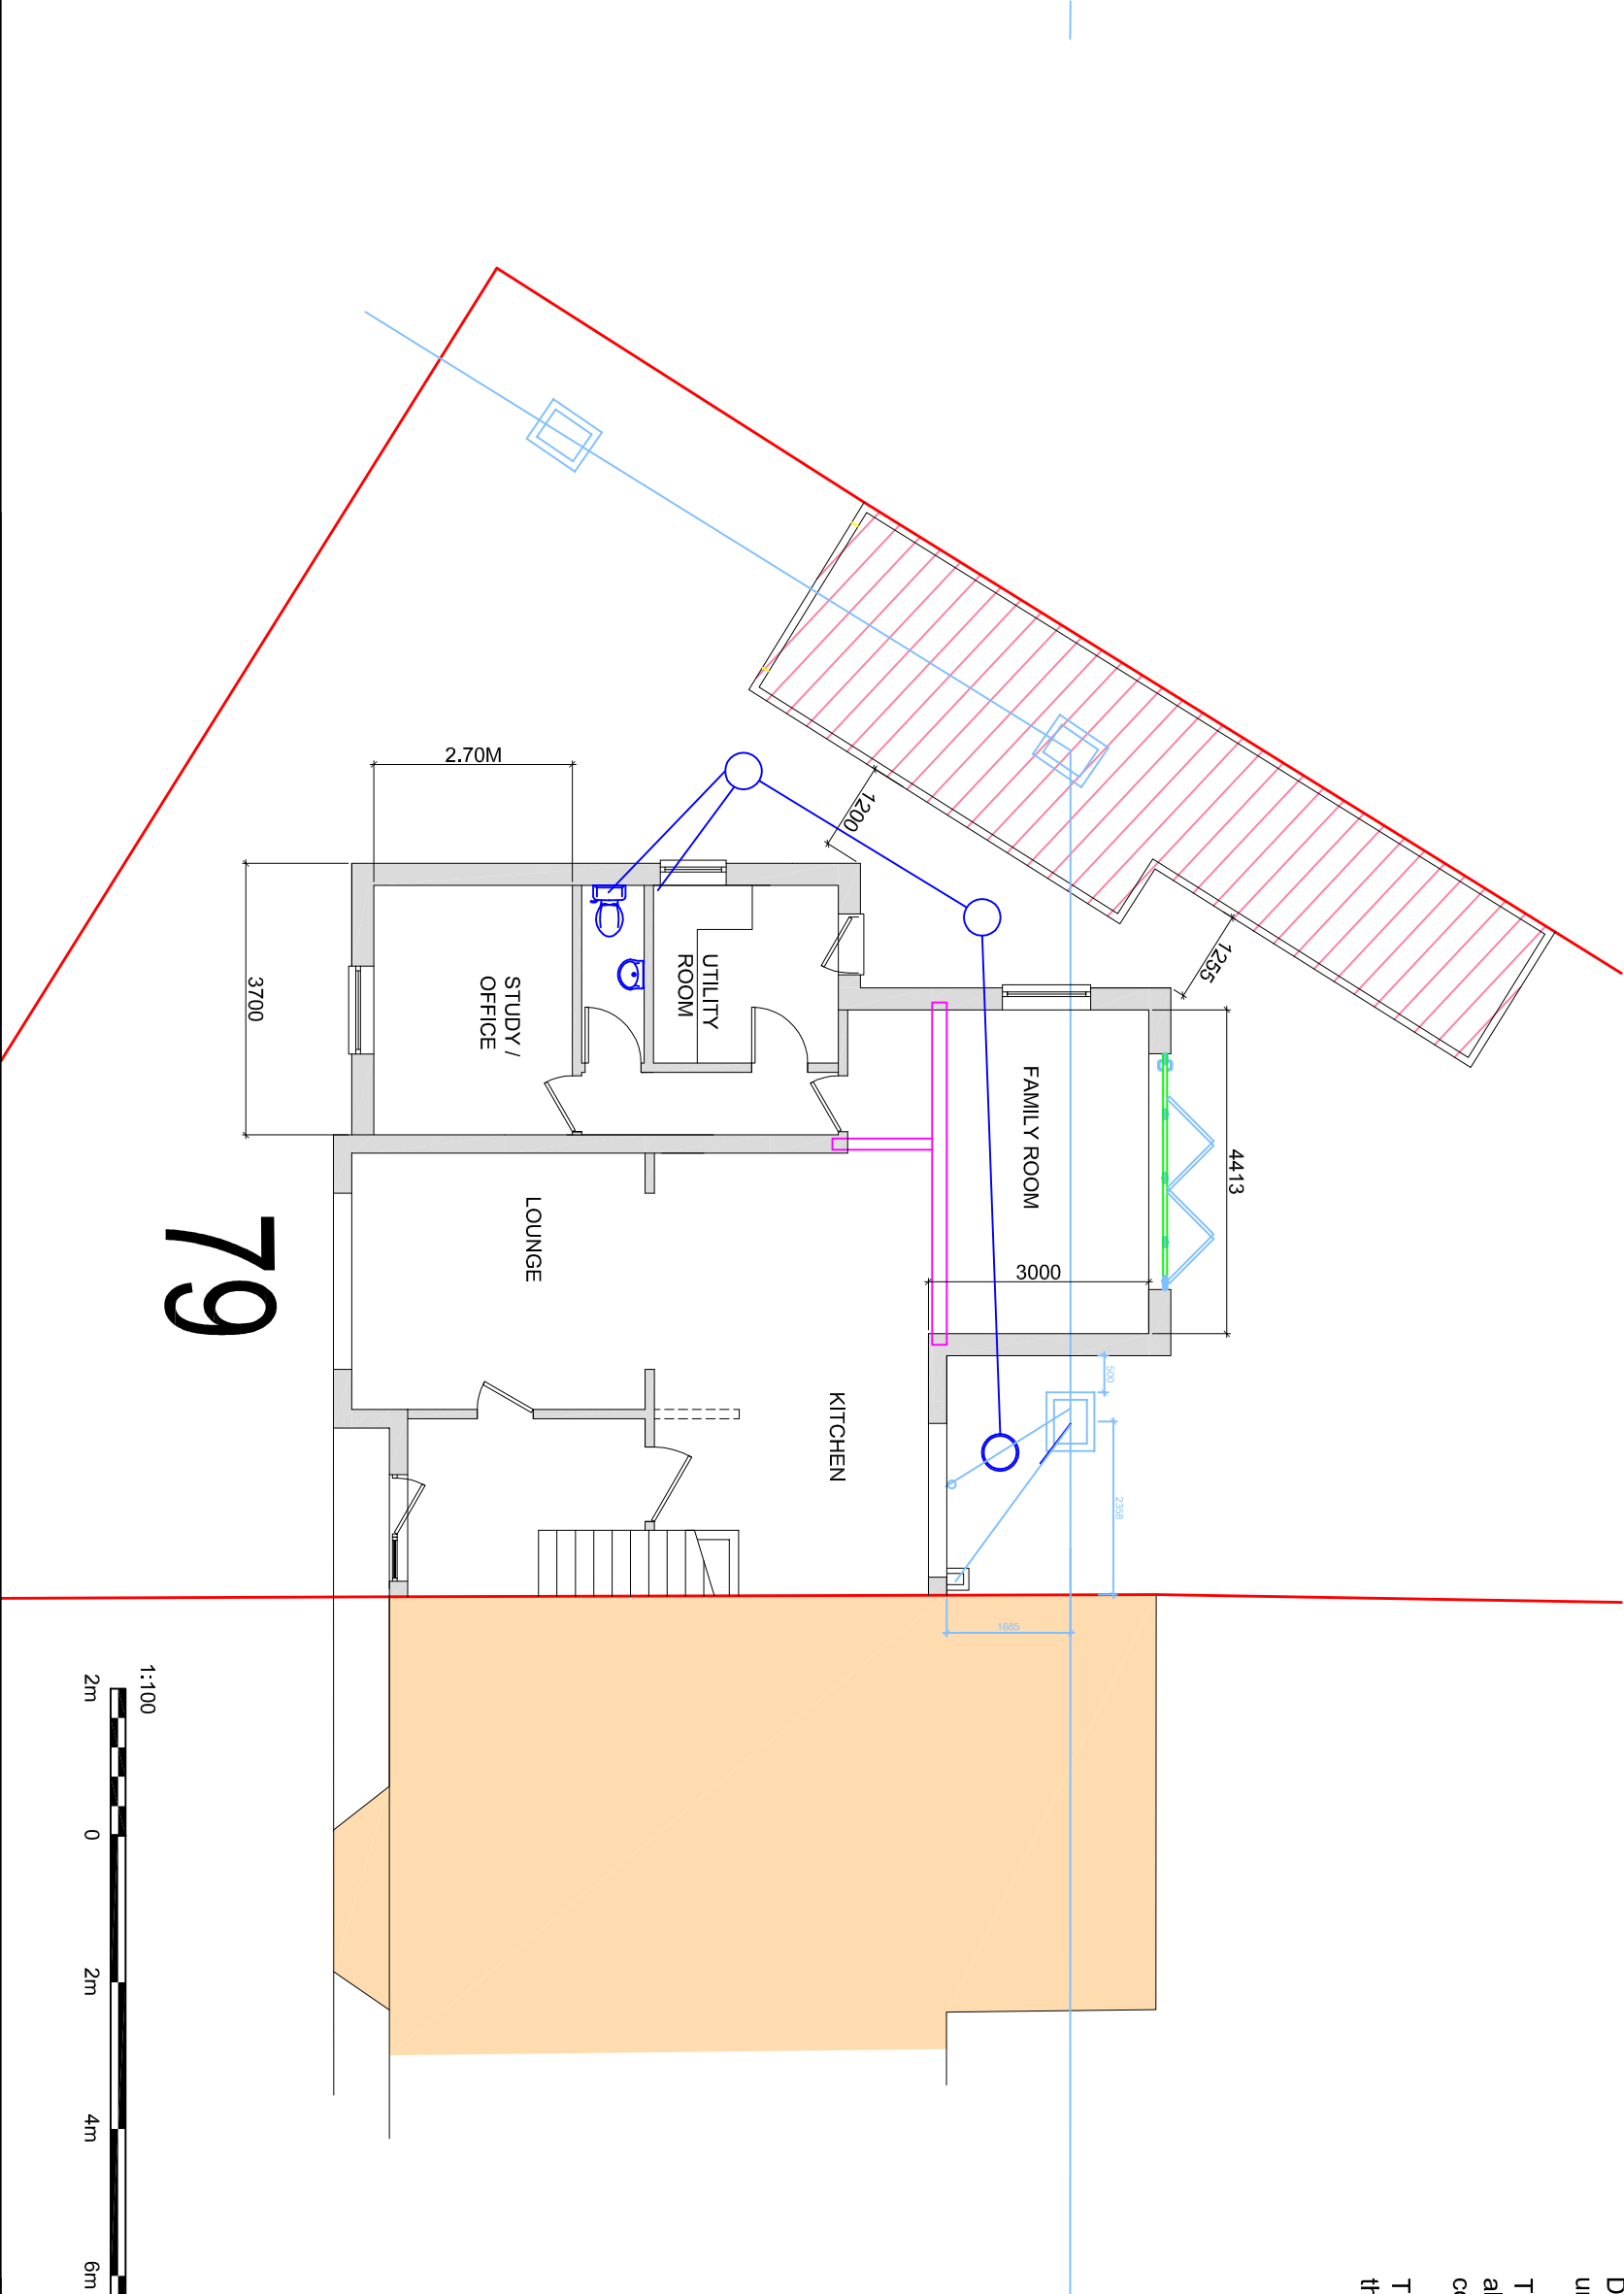

A 8/12/25 Scale Bar

Brian Elstone Surveying Services Ltd

Brian Elstone, MCIQB, MCABE
Building Surveyor and Architectural Consultant
CDM Consultant
6 Canterbury Road, Rustington,
West Sussex, BN16 3JA
Phone: 01903 784884, Mobile: 07710 593021.
Email: brian@elstone.biz

Client:
Mr & Mrs S. Baker, 3 Hildene Close, BN13 2SP.

Project:
Extension Works at 79 Goldsmith Road, Worthing, BN14 8ES

Drawing Title:
Proposed Floor Plans

Revision	Date	Description
----------	------	-------------

Scale:	Date:	Drawn By:
1:100	17/11/2025	BE

Drawing Number:	Revision:
1720/003	A