


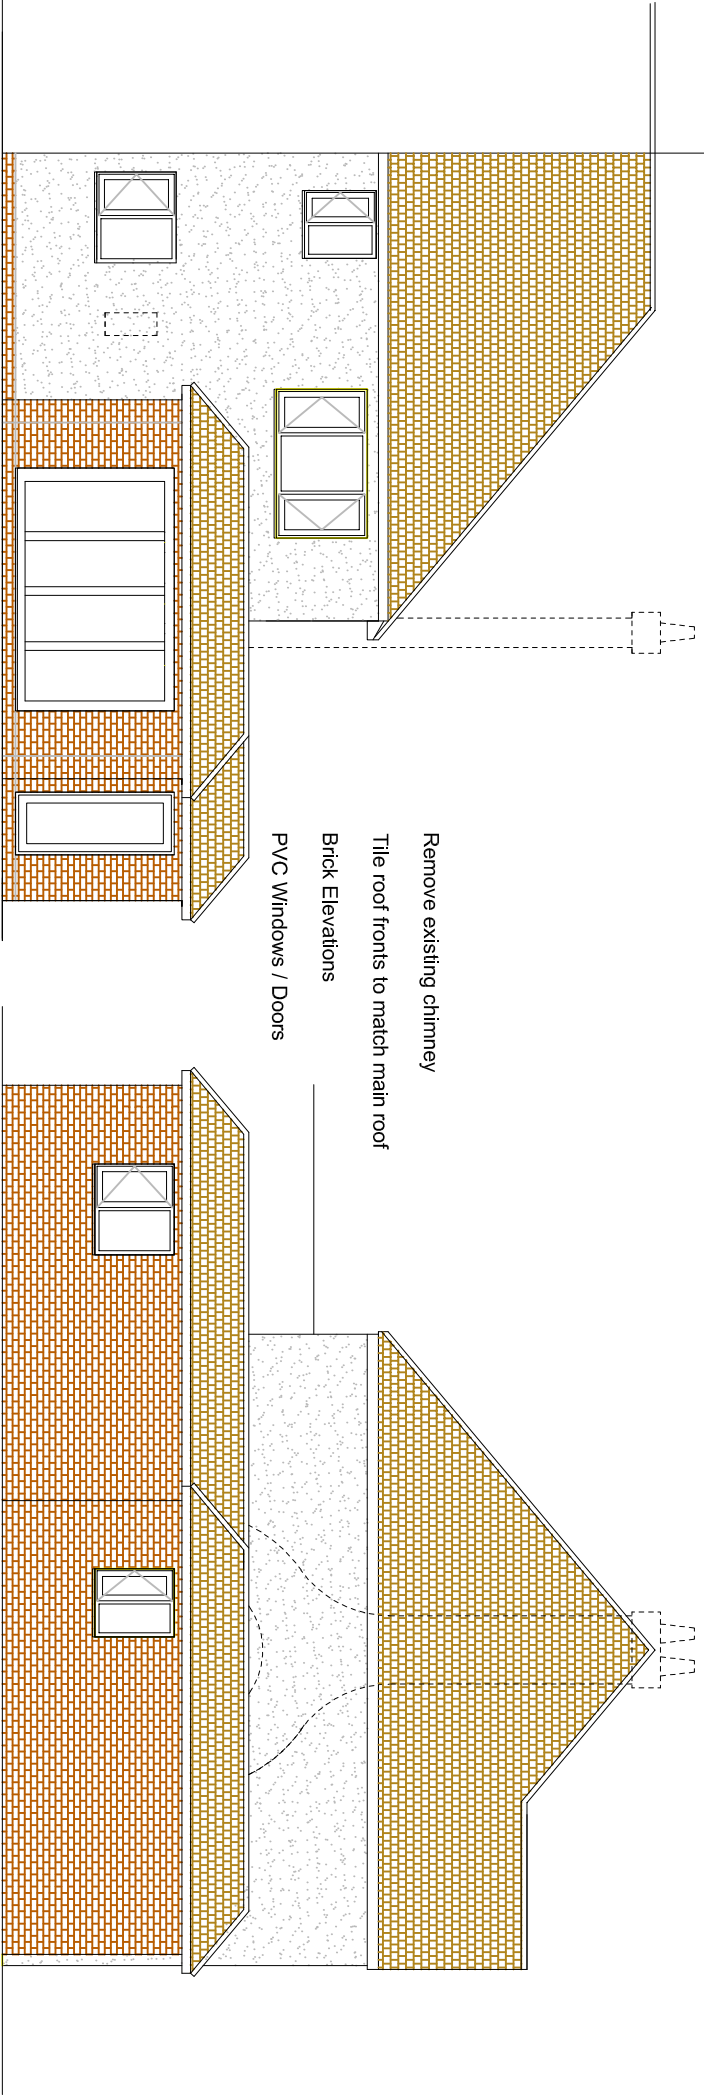

General Notes:


Do not scale dimensions from this drawing, unless for Planning purposes.

The Contractor is responsible for checking all dimensions on site prior to commencement of the works.


This drawing is to be read in conjunction with the specification.

WEST ELEVATION - PROPOSED
Garden side

SOUTH ELEVATION
Garage side

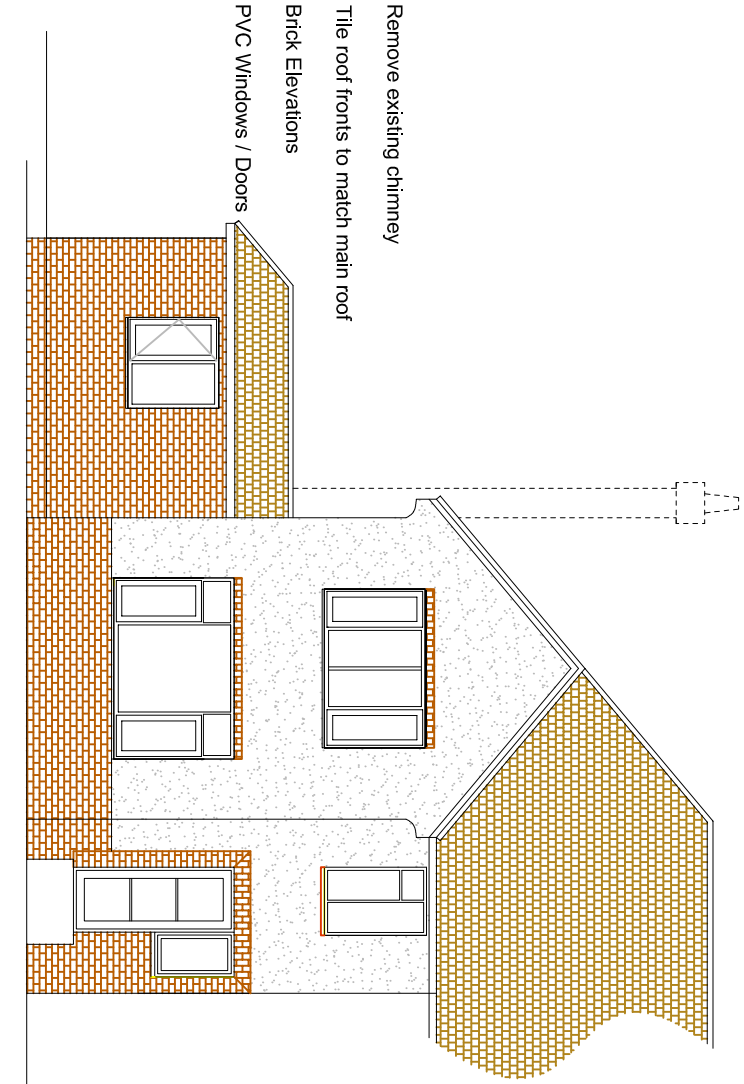

EAST ELEVATION - PROPOSED
Front Elevation

 

B 09/12/25 Back door from extension
A 8/12/25 Elevation corrected

Brian Elstone Surveying Services Ltd
Brian Elstone, MCIOSB, MCABE
Building Surveyor and Architectural Consultant
CDM Consultant
6 Canterbury Road, Rustington,
West Sussex, BN16 3JA
Phone: 01903 784884, Mobile: 07710 593021.
Email: brian@elstone.biz

Client: Mr & Mrs S. Baker, 3 Hildene Close, BN13 2SP.	Revision	Date	Description
Project: Extension Works at 79 Goldsmith Road, Worthing, BN14 8ES	Scale:	Date:	Drawn By:
Drawing Title: Proposed Elevations	Drawing Number: 1720/005	Revision: B	