

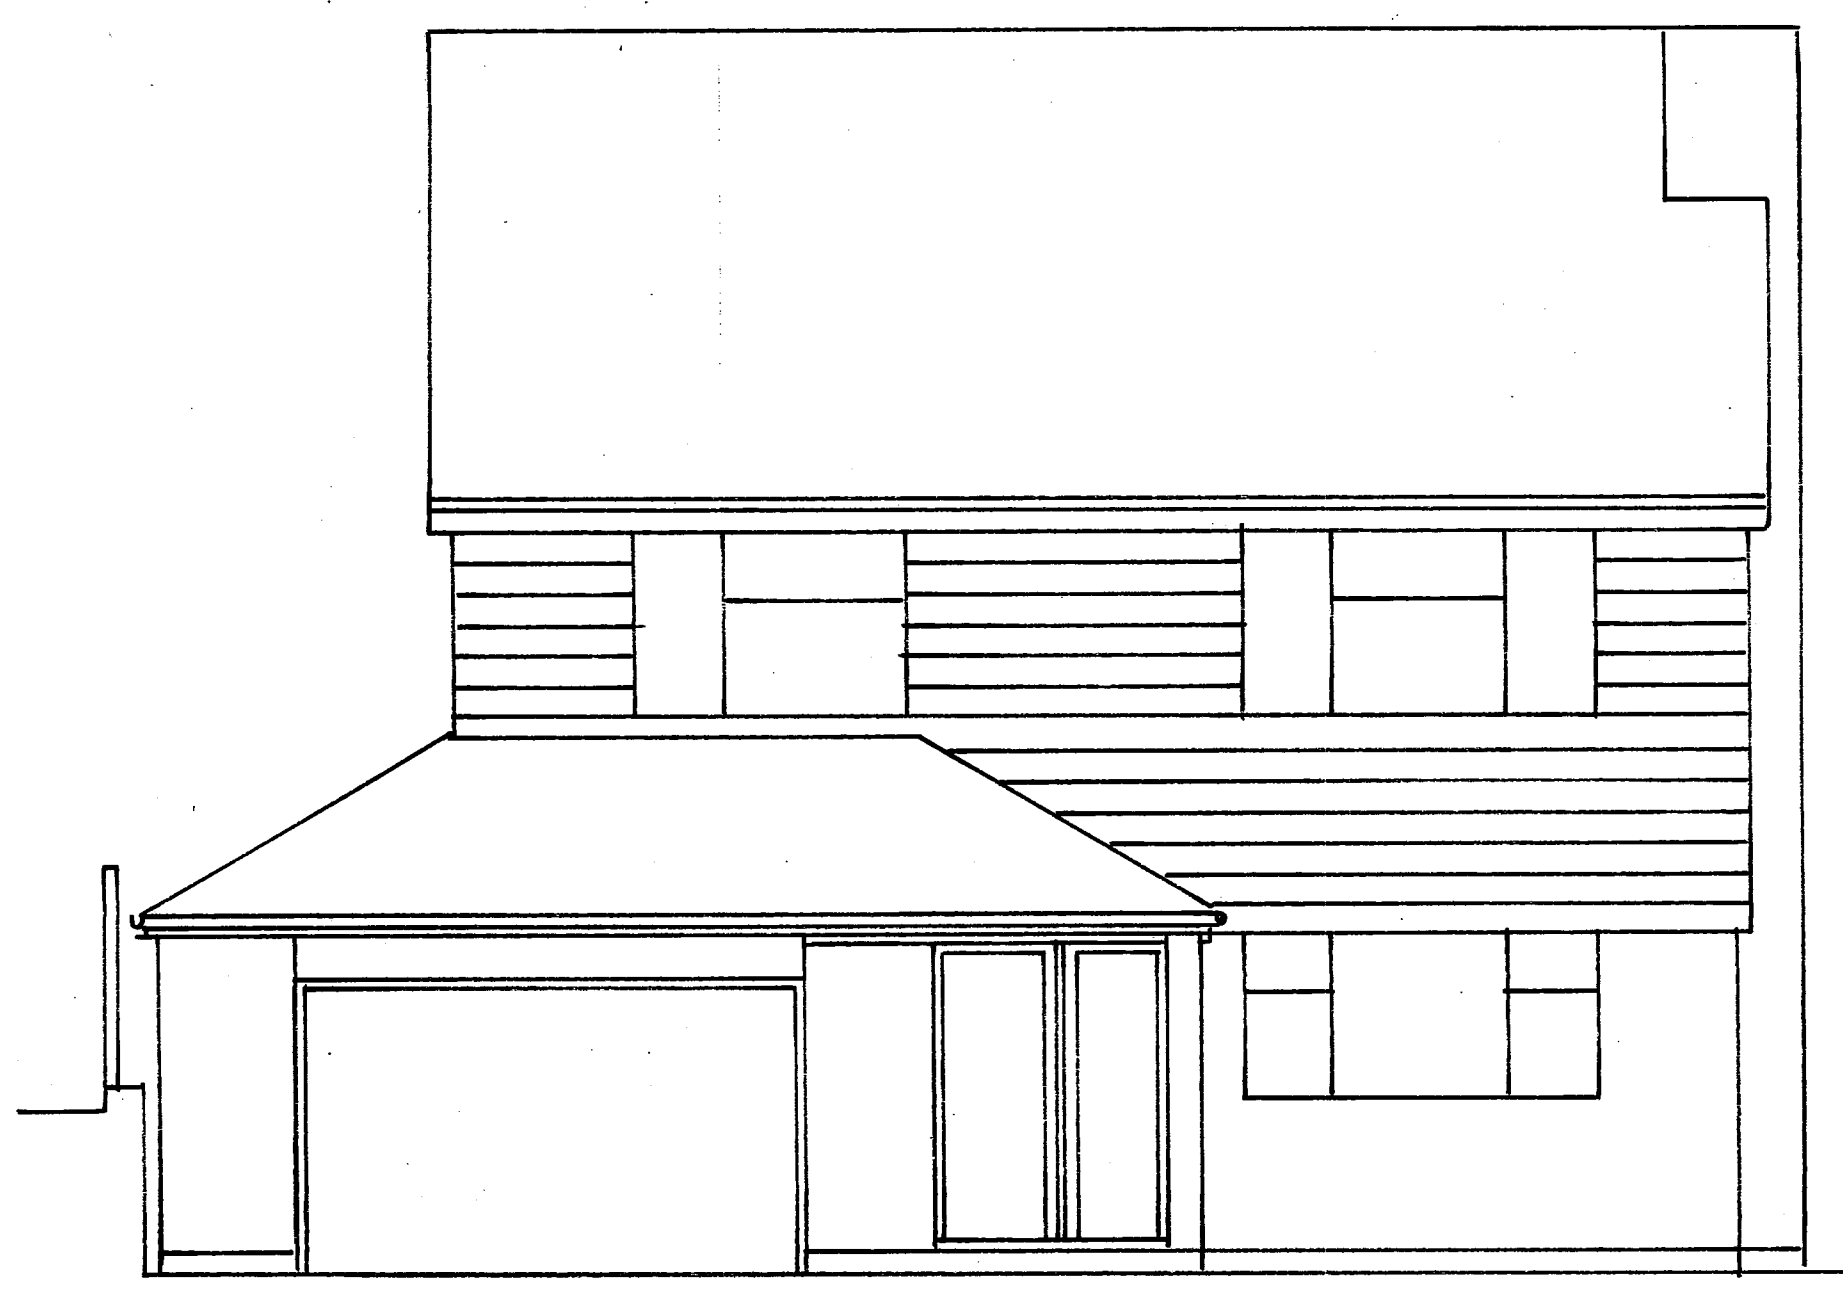



All work to comply with building regulations and planning consent.
Workmanship and materials to comply with British standards and code of practice.
Scaled dimensions are approximate, take exact dimensions from site.
This drawing was prepared for local authority approval and not as a working drawing.
LOCAL AUTHORITY MAY SCALE THE DRAWING
Any deviation from the drawing to be agreed with the local authority.
Any queries to be agreed prior to construction.
See separate details for Structural engineers calculations

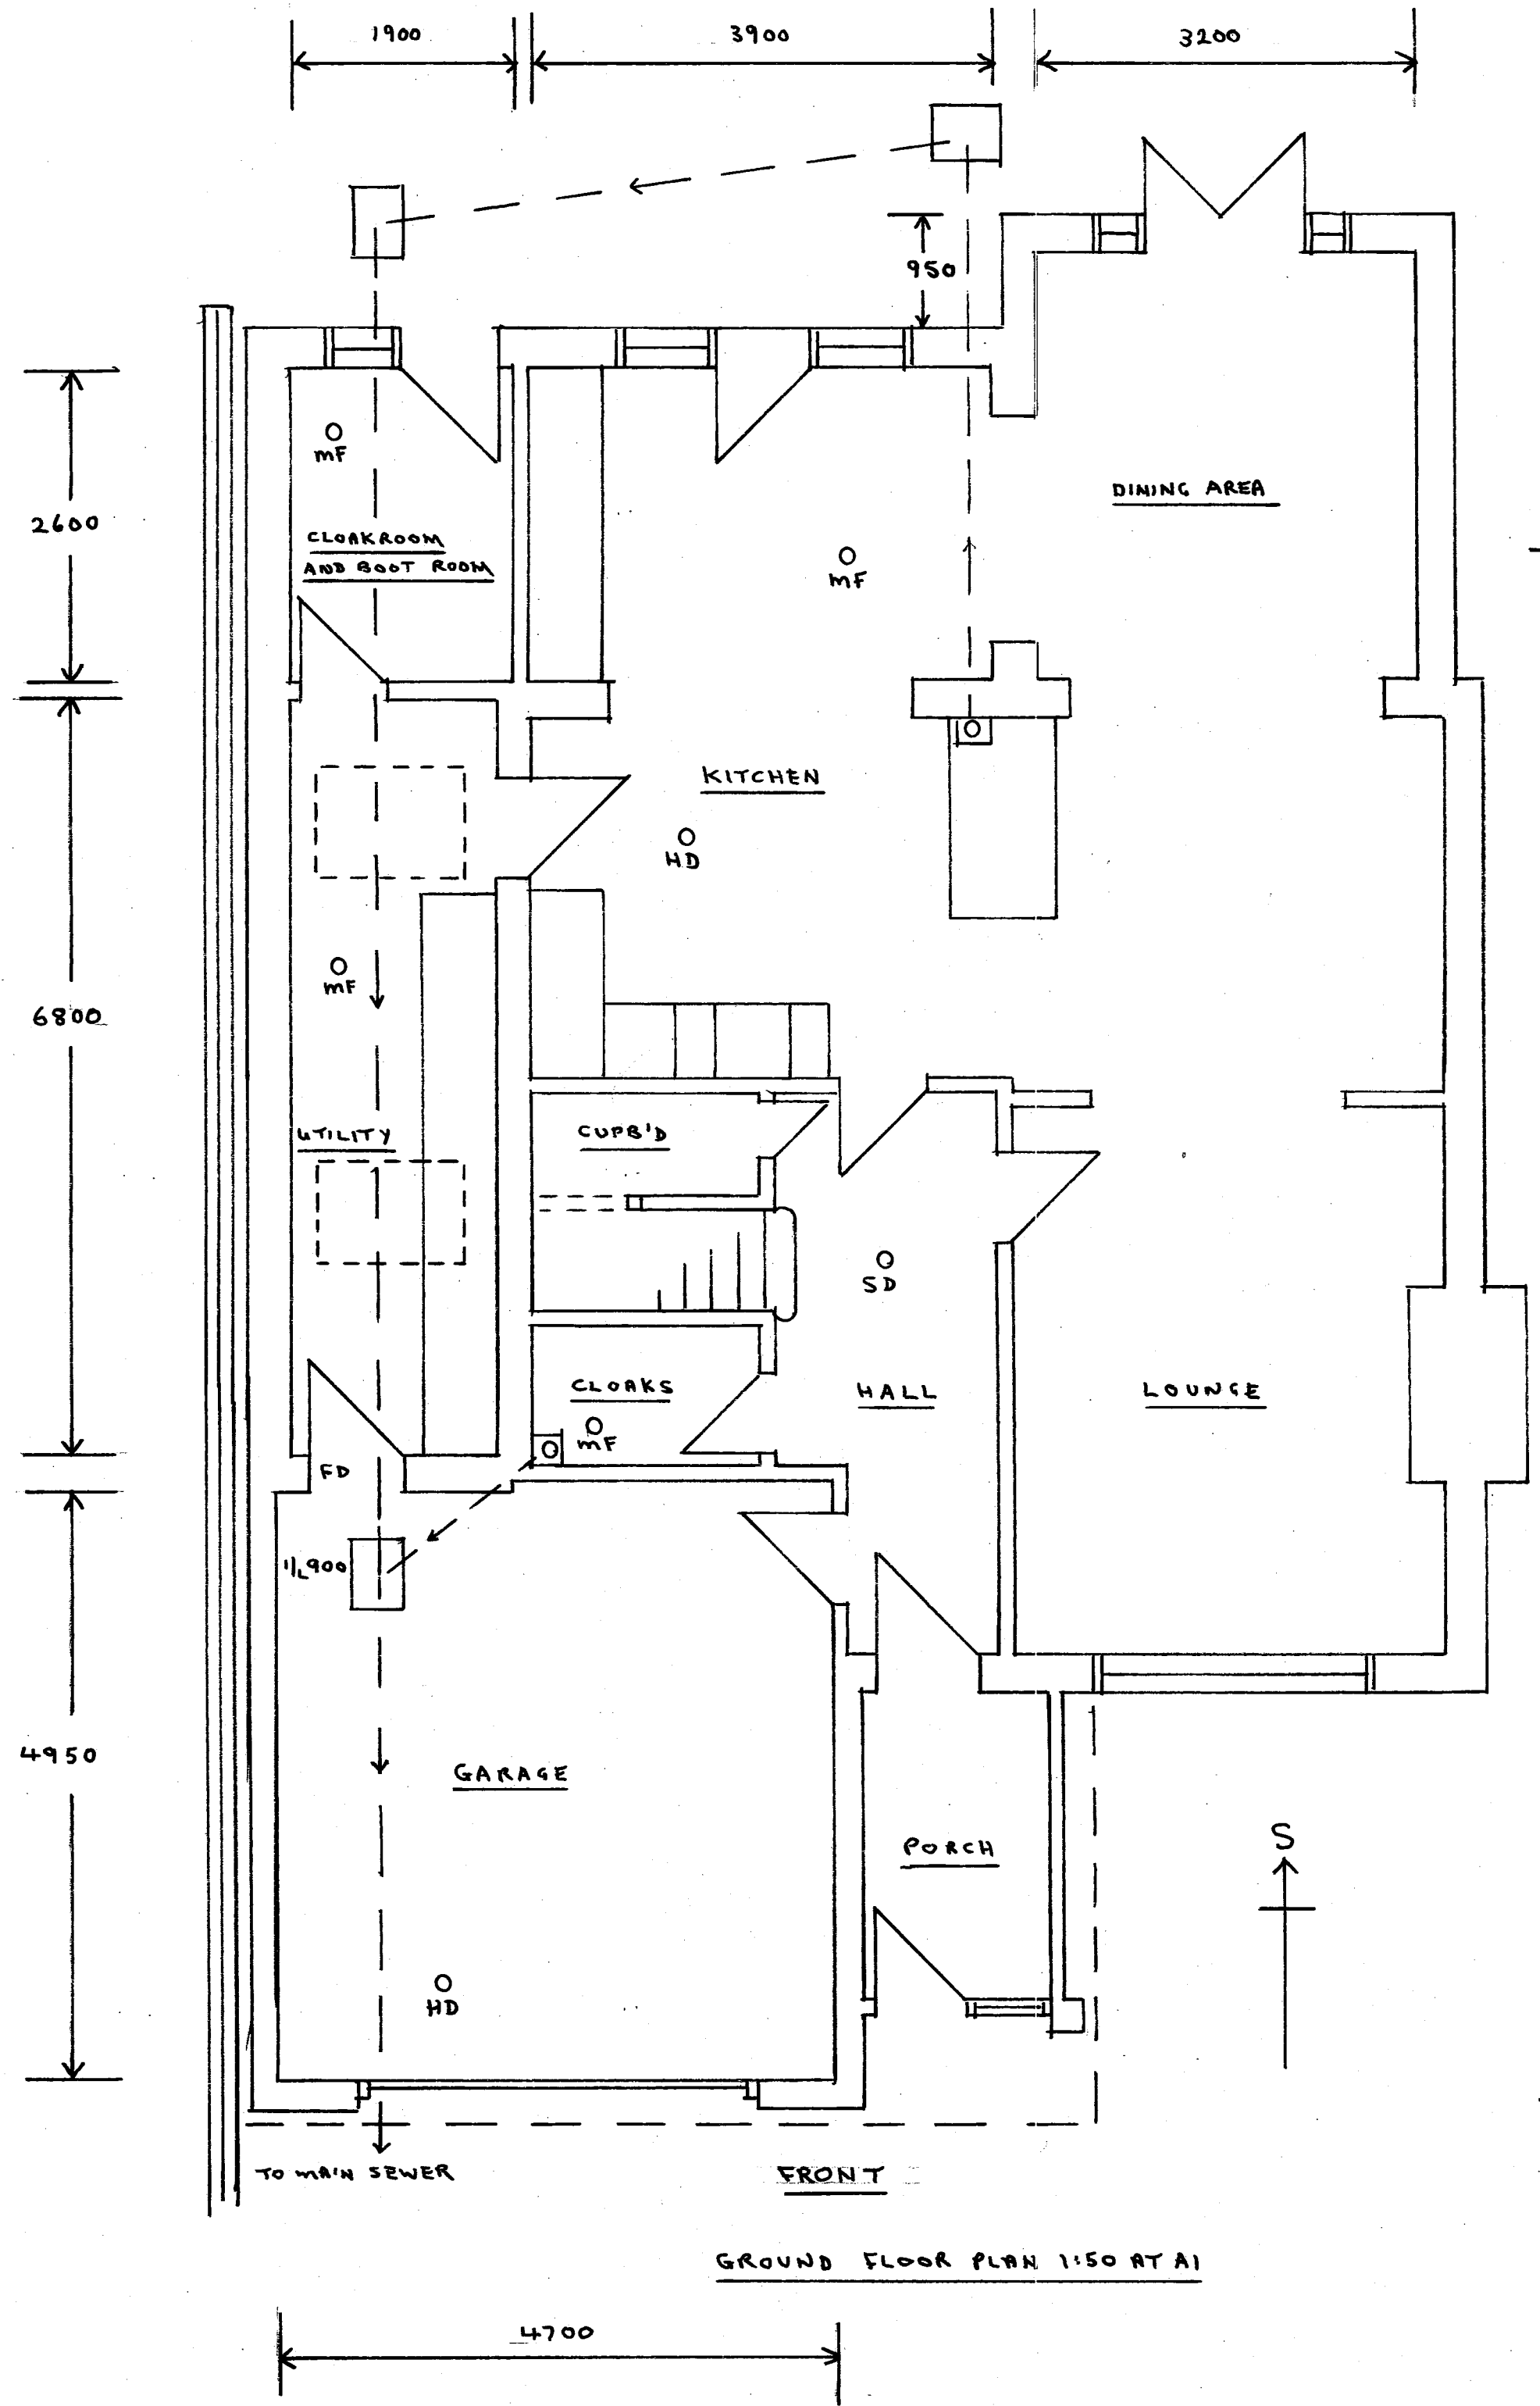


FRONT ELEVATION (NORTH) 1:50 AT A1

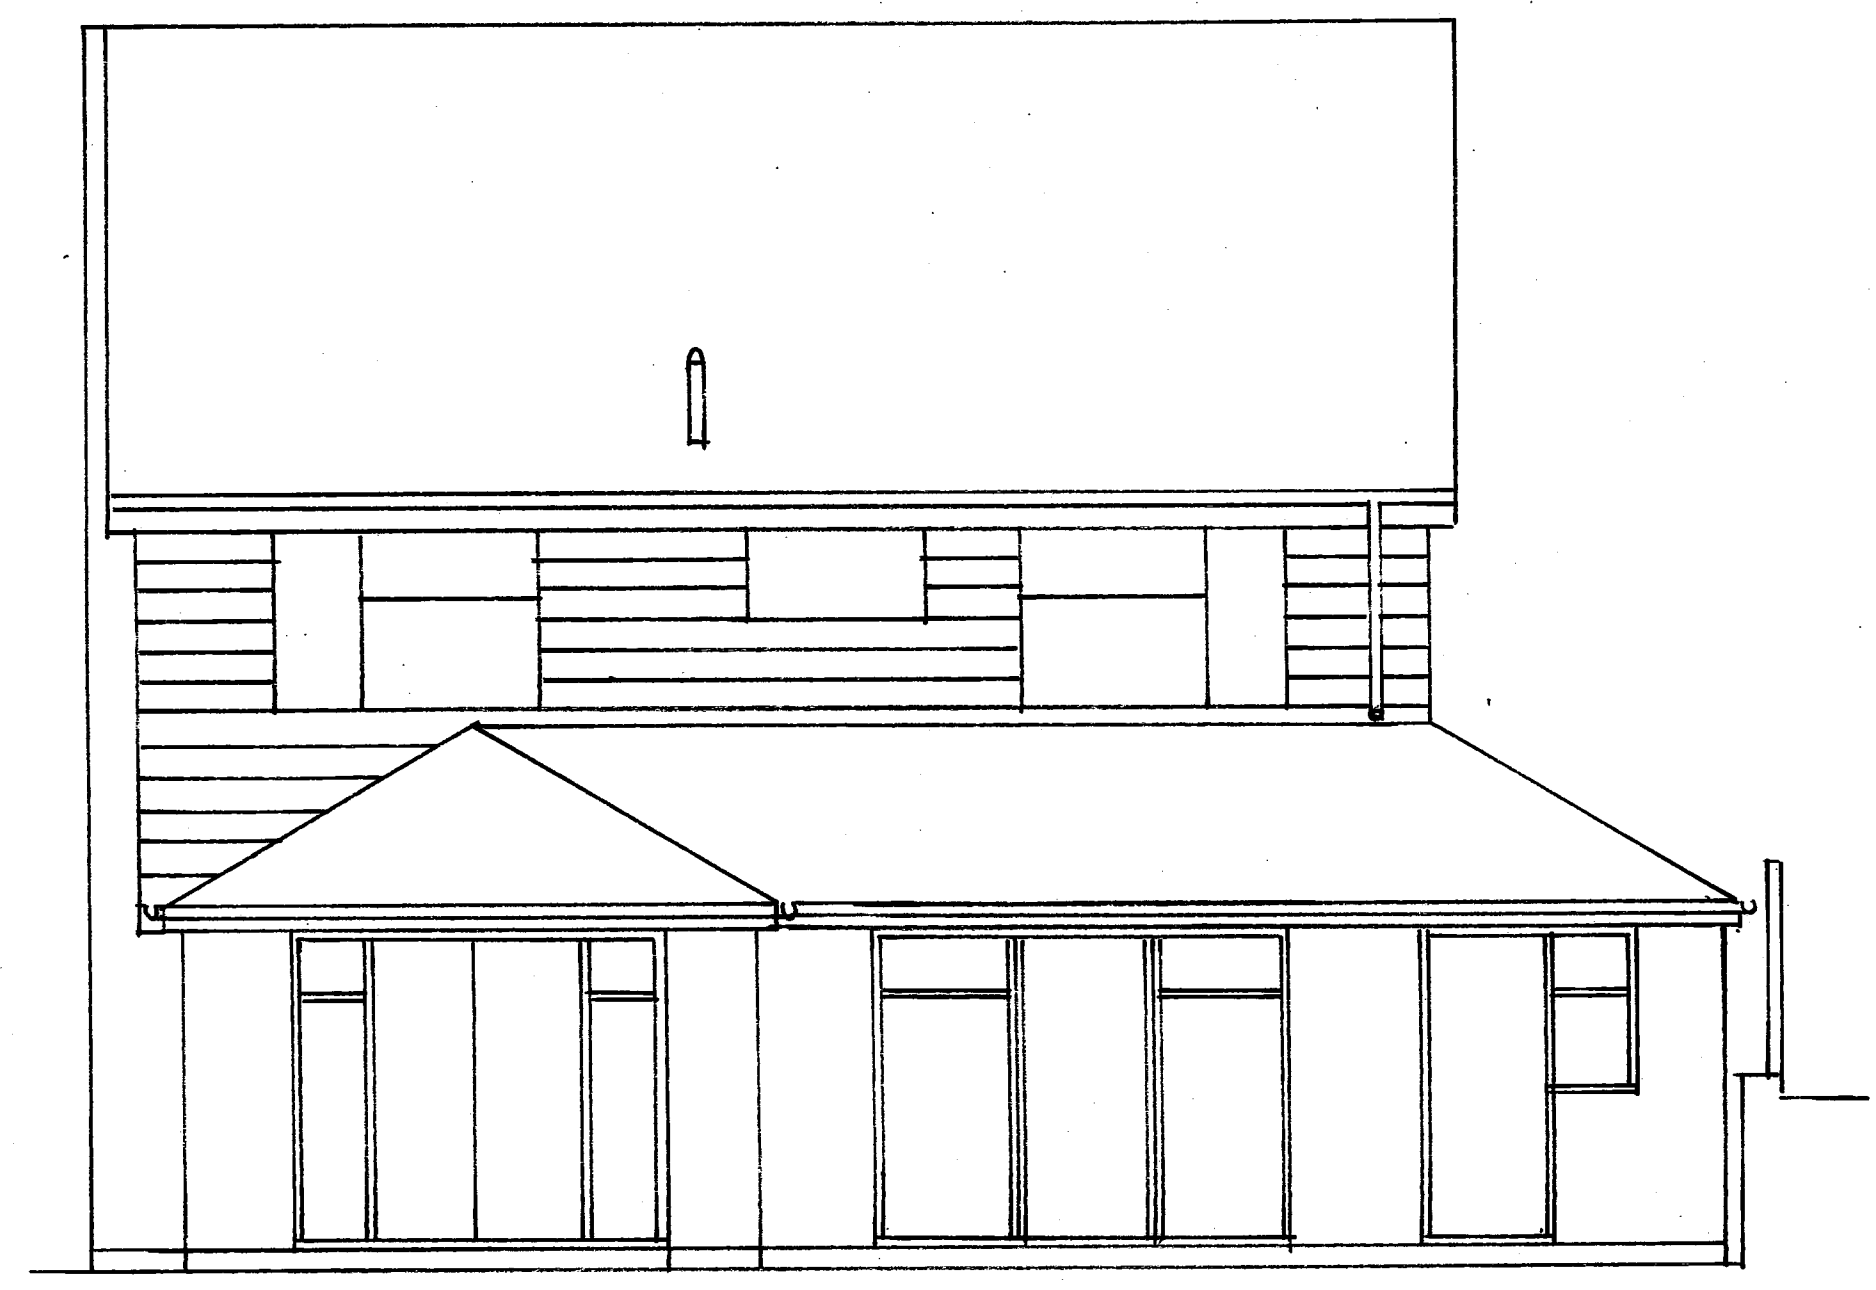

REAR ELEVATION (SOUTH) 1:50 AT A1

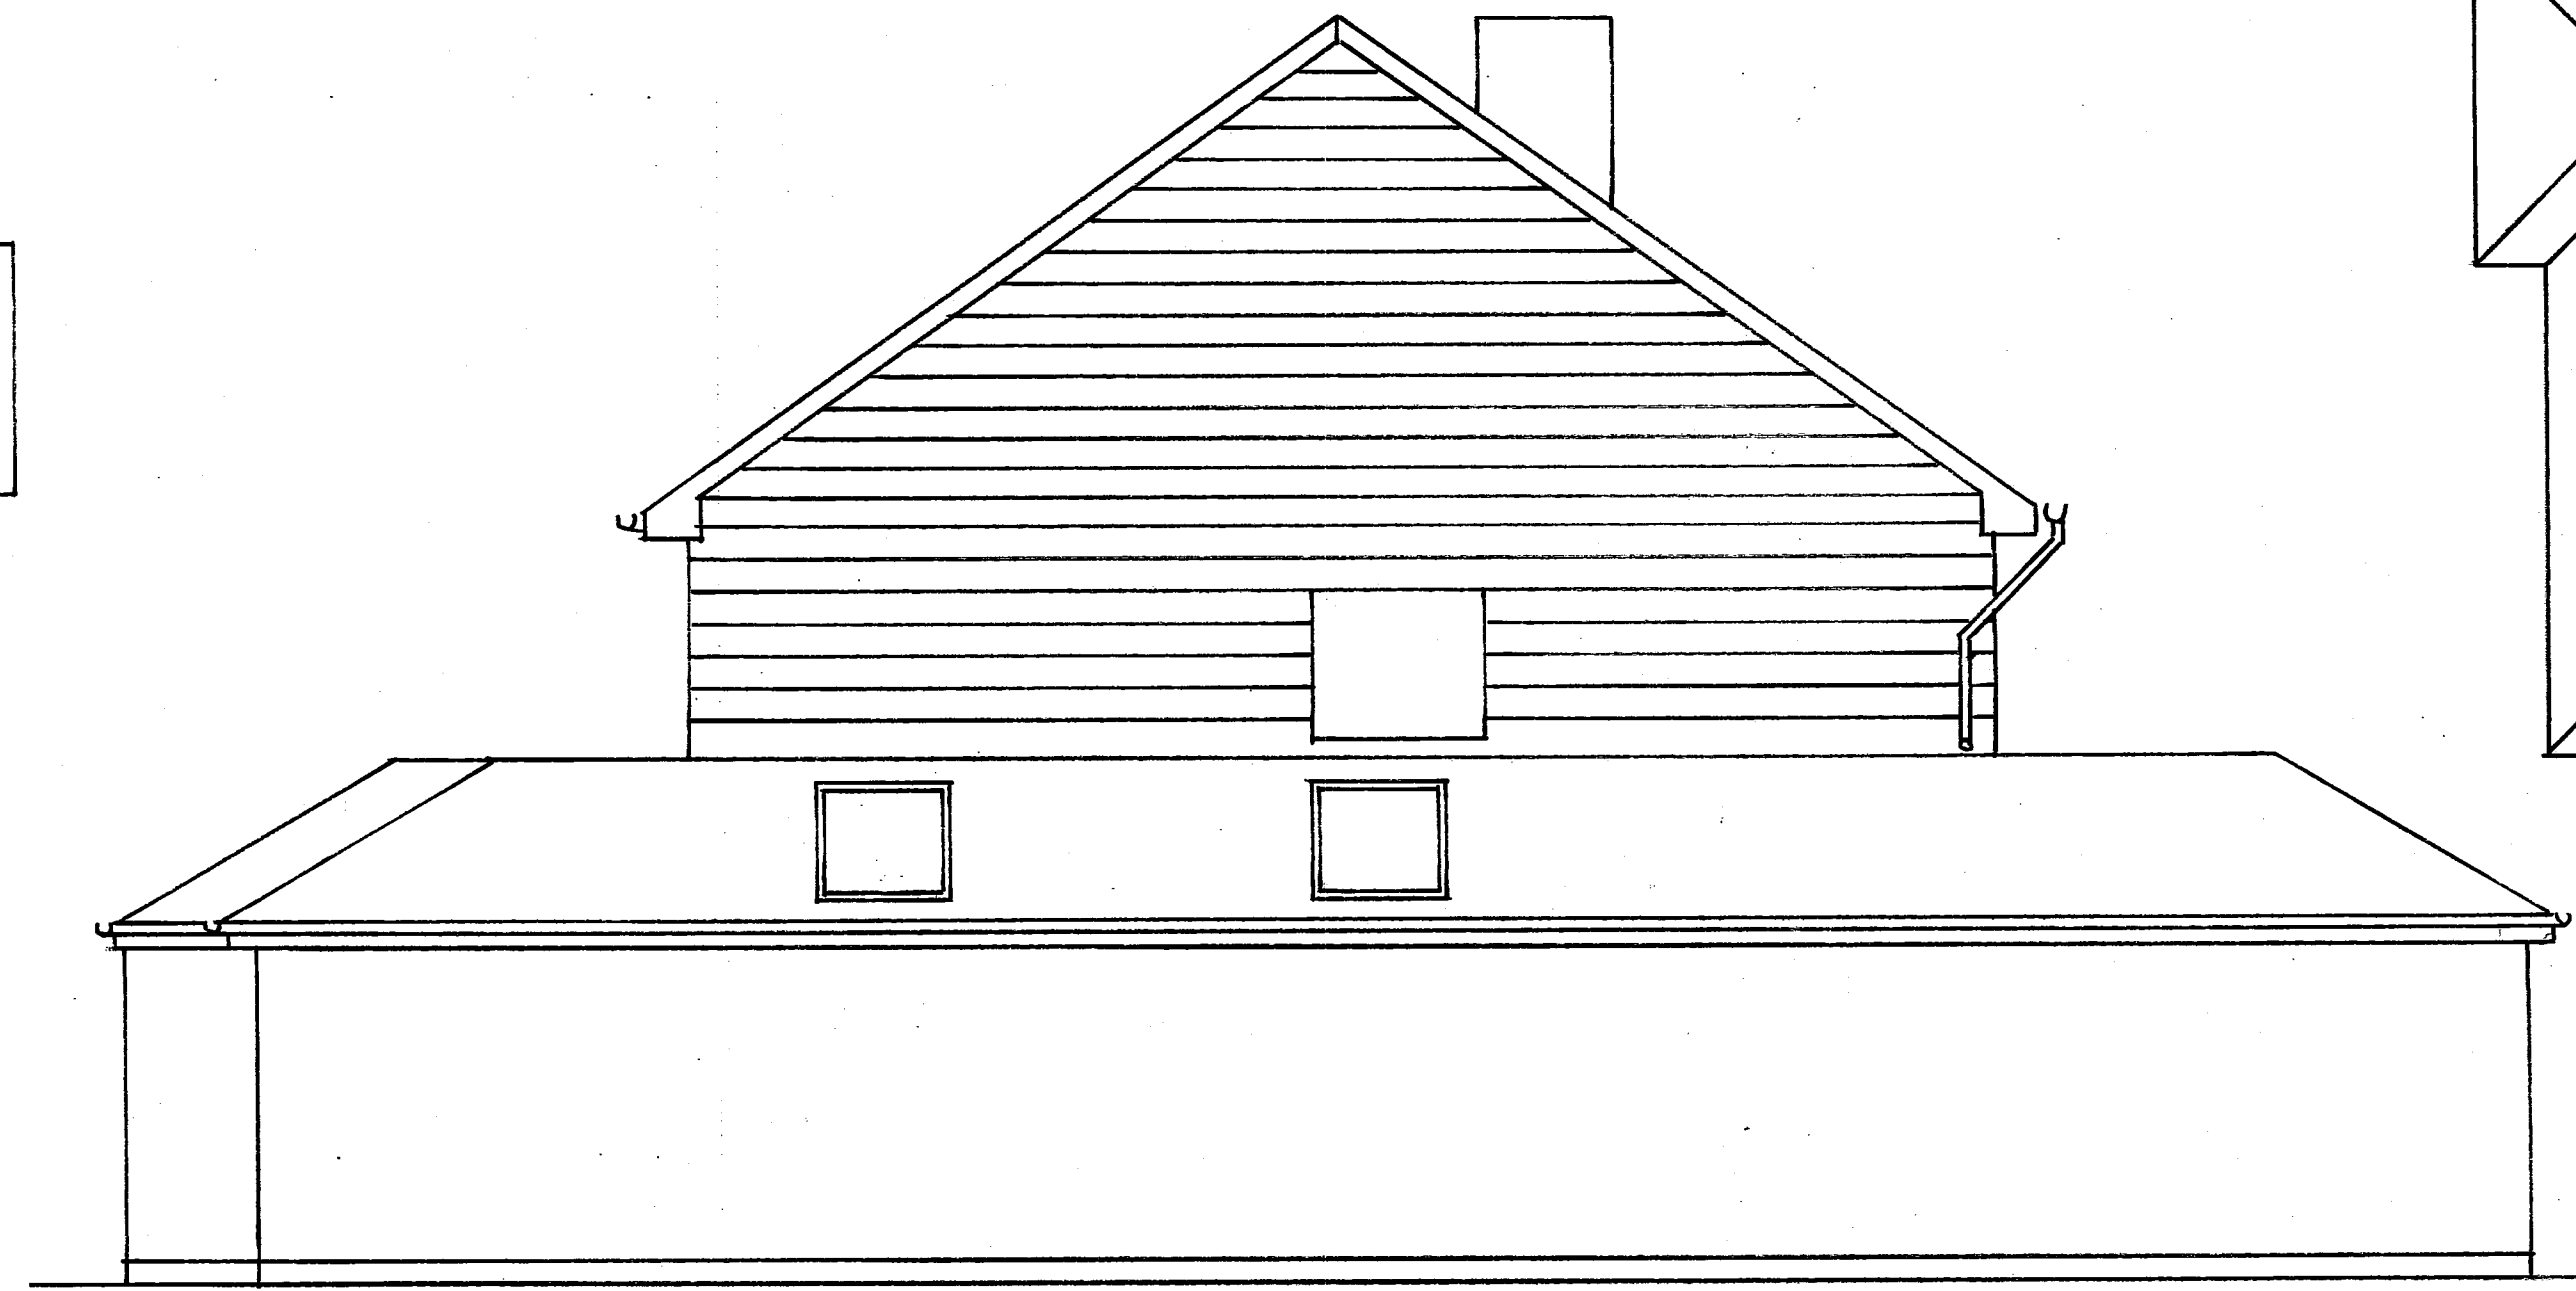

SIDE ELEVATION FROM S (SOUTH) 1:50 AT A1

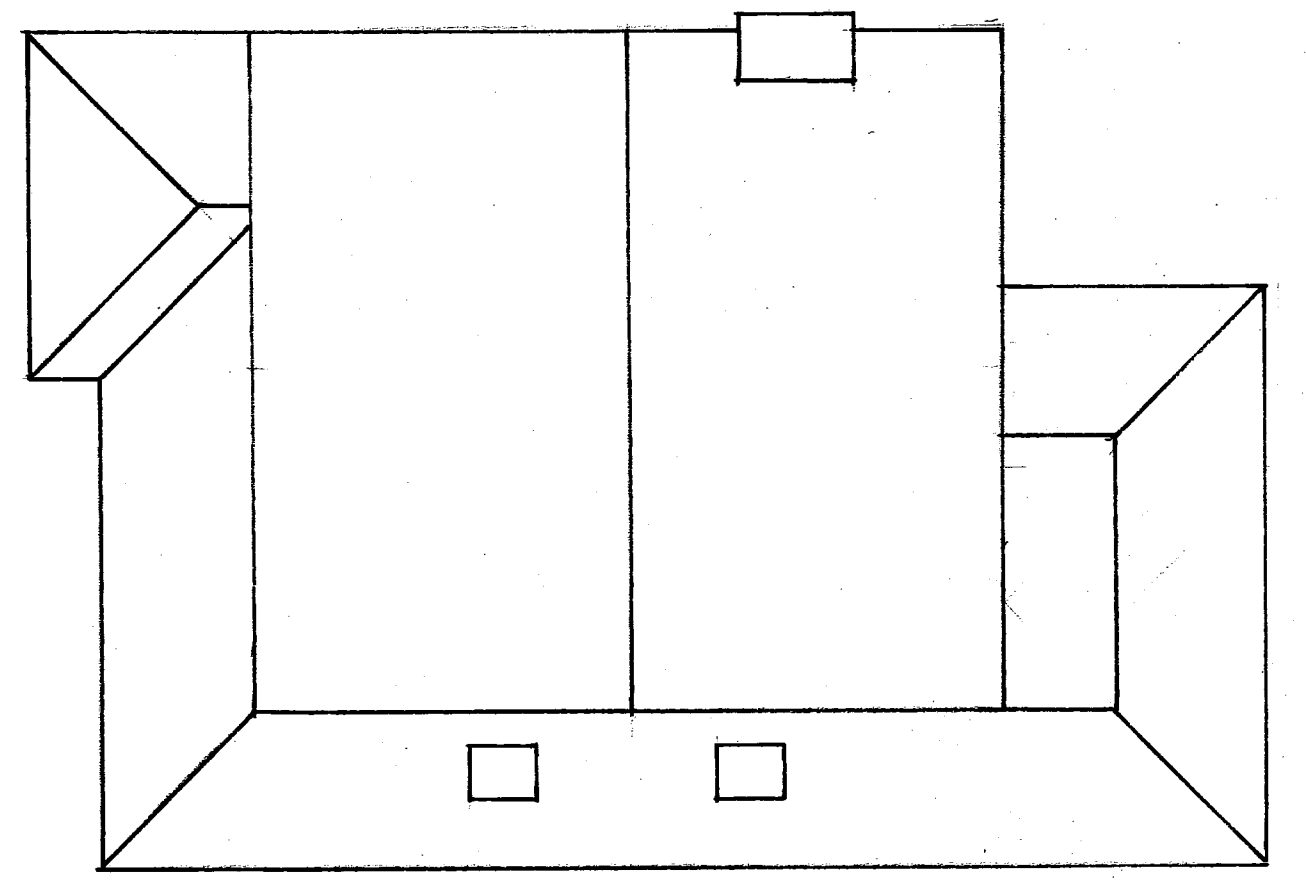

ROOF PLAN 1:100 AT A1

Tony Standing Designs				
Drawing for Domestic Extensions				
Title	PROPOSED EXTENSION AND ALTERATIONS AT 6 AMBERLEY CLOSE, SHOREHAM BY SEA, BN43 5GJ			
Client	MRS H. J. RICE			
Drawn By:	YS	Drawing	C1226-2	Scale
Date	JAN. 26	Revision	AB	AS SHOWN
Mr A J S Standing 4 Coombe Road, Steyning BN44 3LF		Phone: 01903 814151 / 07595 277995		

