




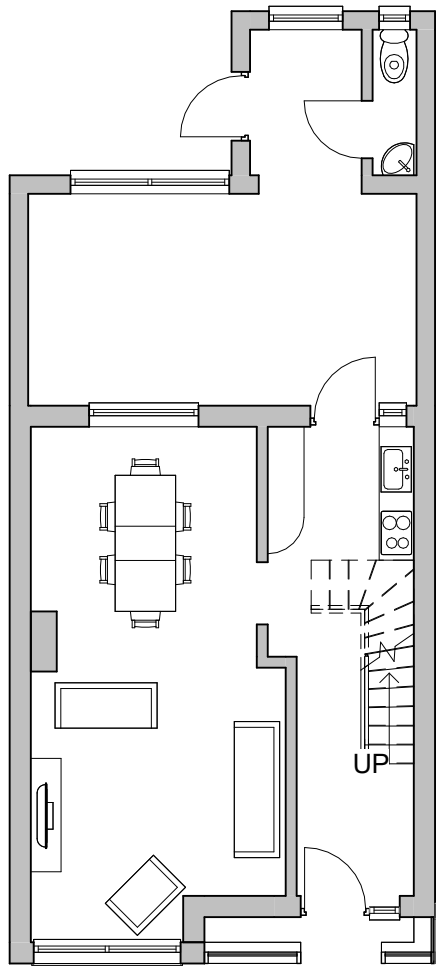


Ground Floor - EXISTING
1:100

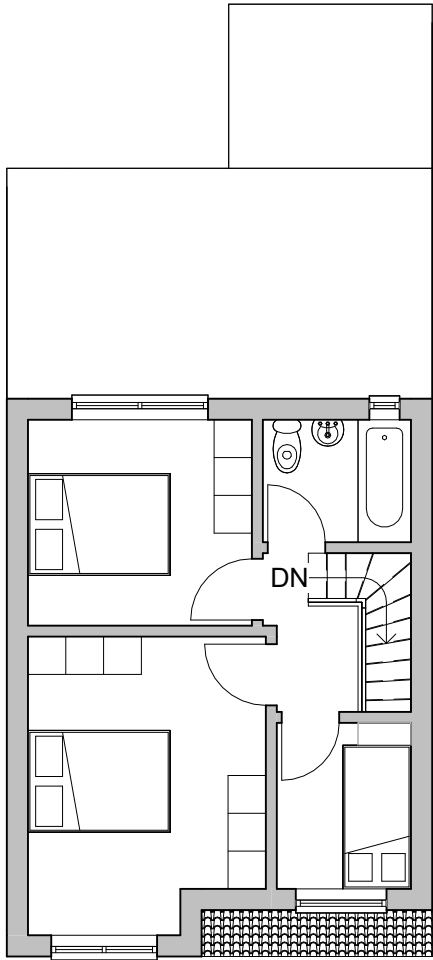


First Floor - EXISTING
1:100

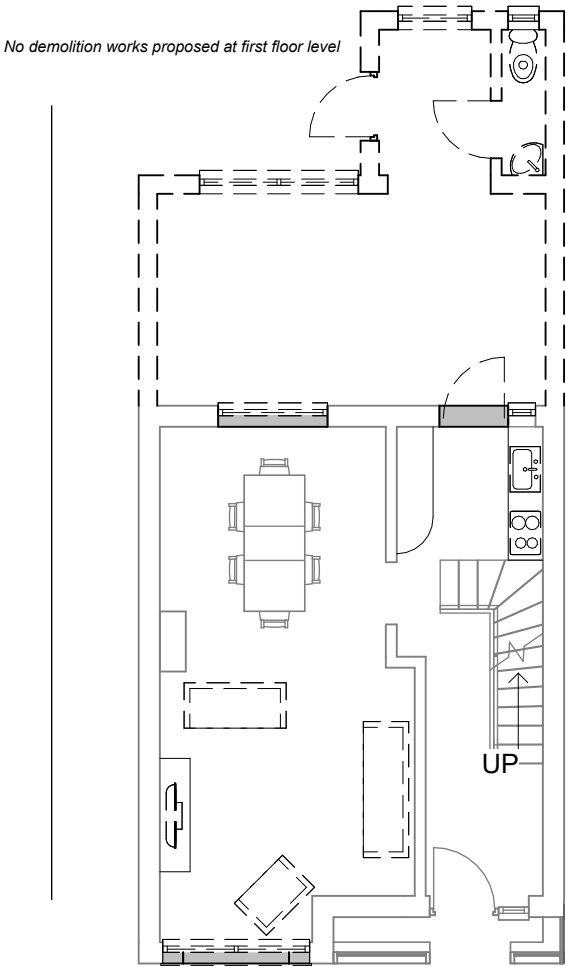

Ground Floor - DEMOLITION
1:100

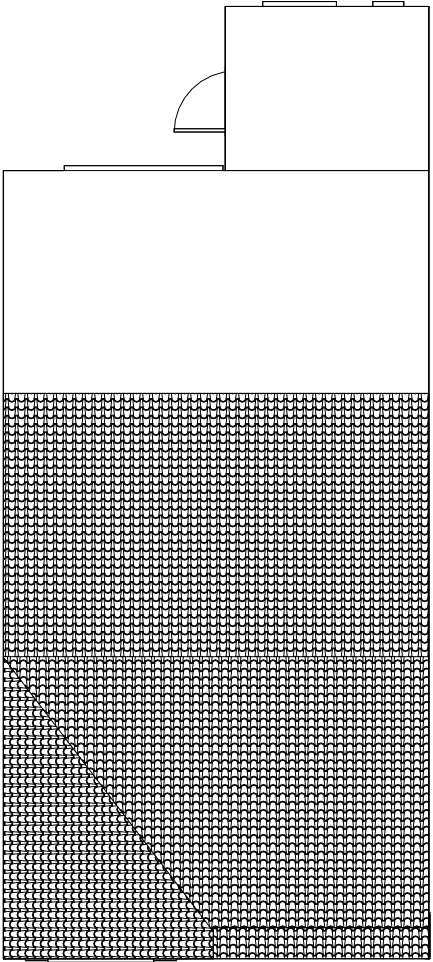

Roof Plan - EXISTING
1:100

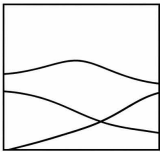

DOWNLAND
STUDIO
ARCHITECTURAL DESIGN
& PLANNING

W: www.downlandstudio.uk
E: info@downlandstudio.uk
T: 07817 551 851

Project:
36 The Broadway, Lancing, BN15 8NY

Drawing:
Existing Floor Plans / Elevations & Demolition Plan

Scale:
As Described on A3 Paper


Drawing Ref:
TBW_02_Existing_and_Demolition

Status:
Planning


Drawn By:	Date:	Revision:
DH	MAY 26	02

Do not scale to, check all dimensions on site.


This drawing is subject to copyright laws and must not be used or copied without Downland Studio's Consent.

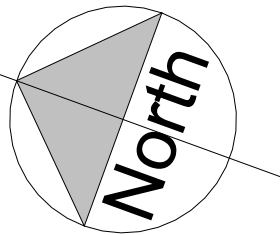

0 Visual Scale 1:100 @A3 5 m

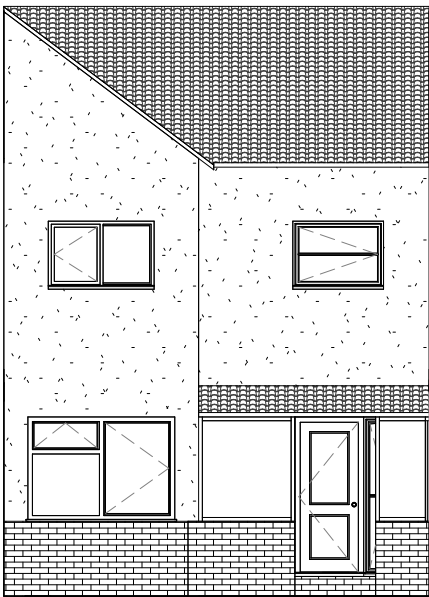

Front Elevation - EXISTING
South-west elevation
1:100

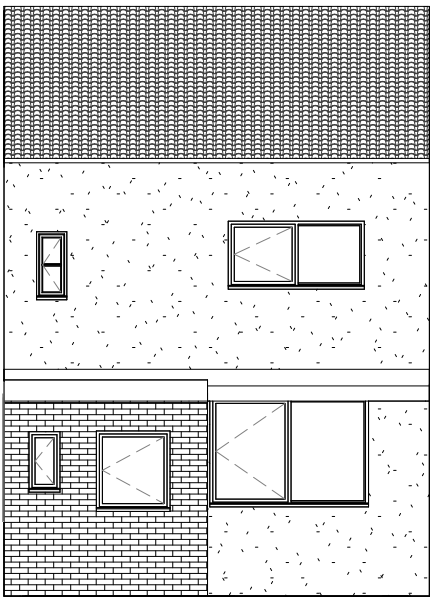

Rear Elevation - EXISTING
North-east elevation
1:100

Existing rear extensions to be demolished as indicated on demolition plan.