



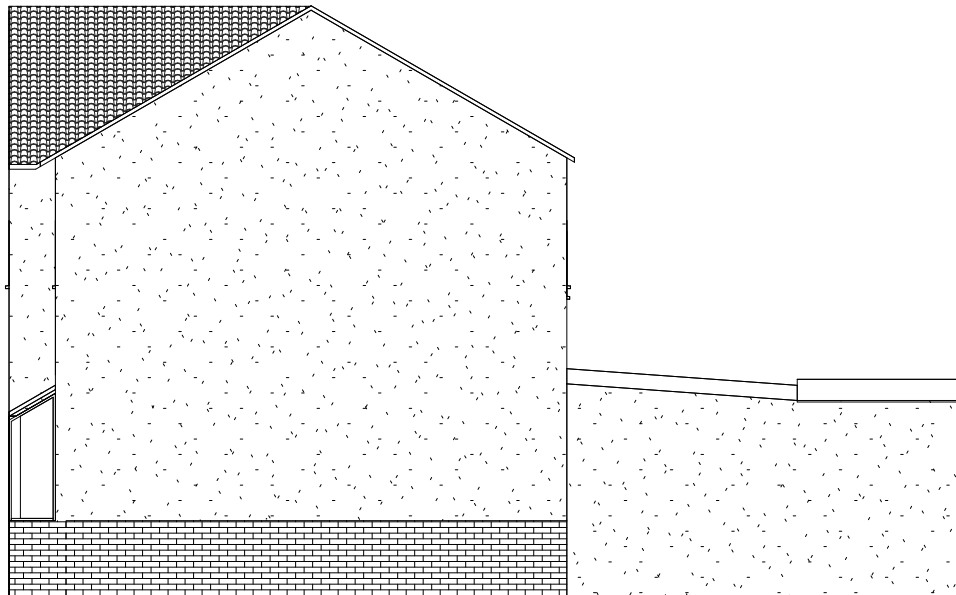


South-East Elevation - EXISTING

1:100

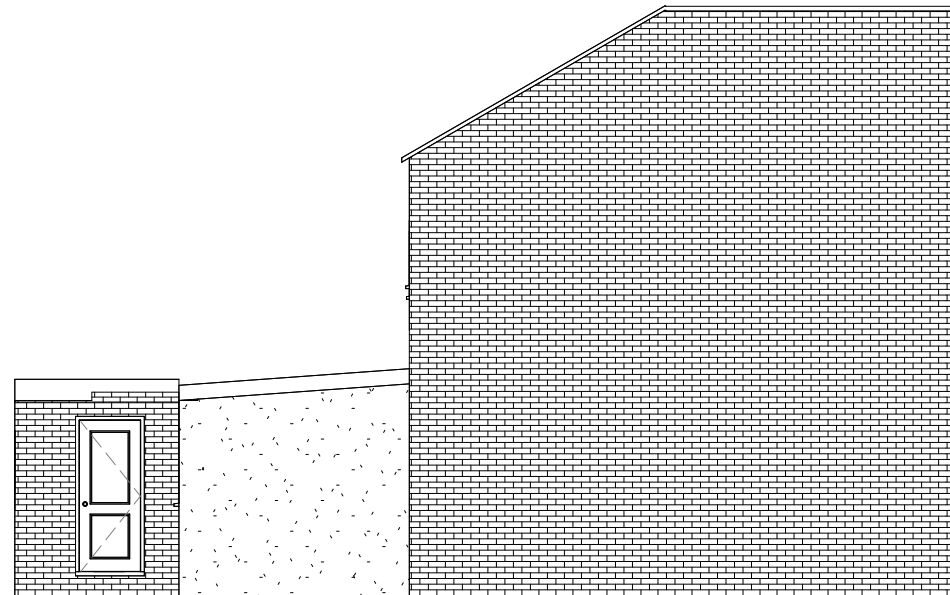


North-West Elevation - EXISTING

1:100

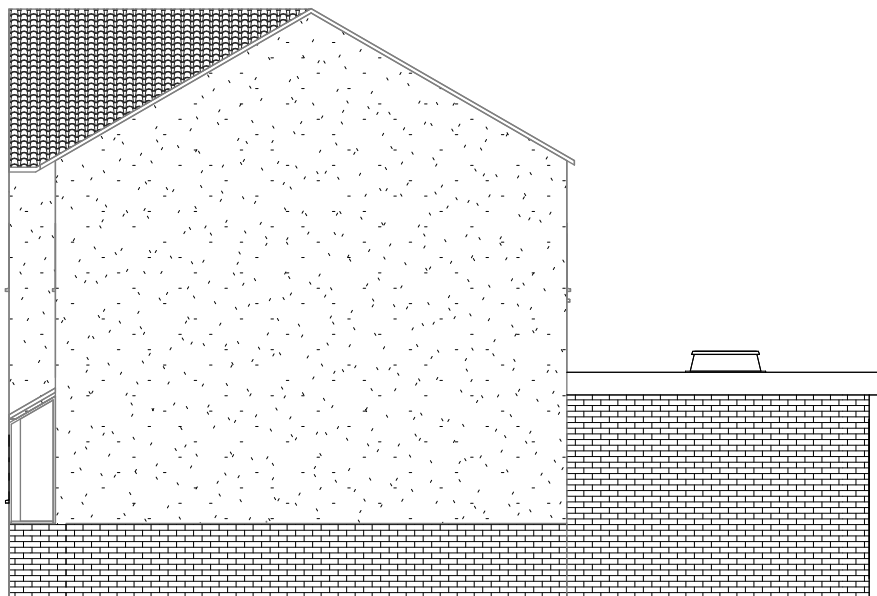


South-East Elevation - PROPOSED

1:100

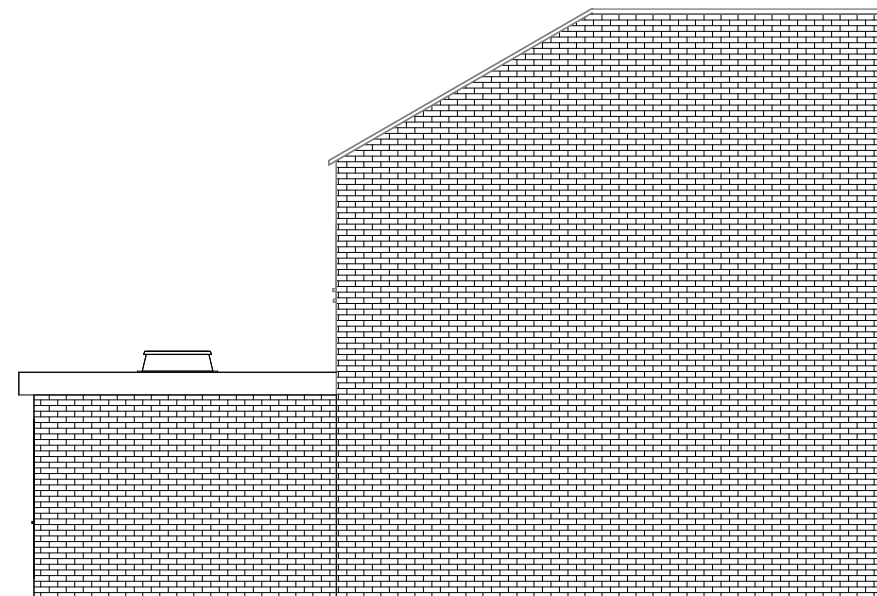


North-West Elevation - PROPOSED

1:100

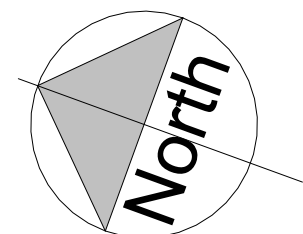

0 Visual Scale 1:100 @A3 5 m

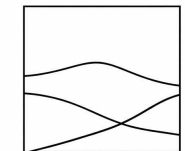

DOWNLAND
STUDIO
ARCHITECTURAL DESIGN
& PLANNING

W: www.downlandstudio.uk
E: info@downlandstudio.uk
T: 07817 551 851

Project:

36 The Broadway, Lancing, BN15 8NY

Drawing:

Additional Elevations

Scale:

As Described on A3 Paper

Drawing Ref:

TWB_08_Additional_Elevations

Status:

Planning

Drawn By:

DH

Date:

MAY 26

Revision:

02

Do not scale to, check all dimensions on site.

This drawing is subject to copyright laws and must not be used or copied without Downland Studio's Consent.