


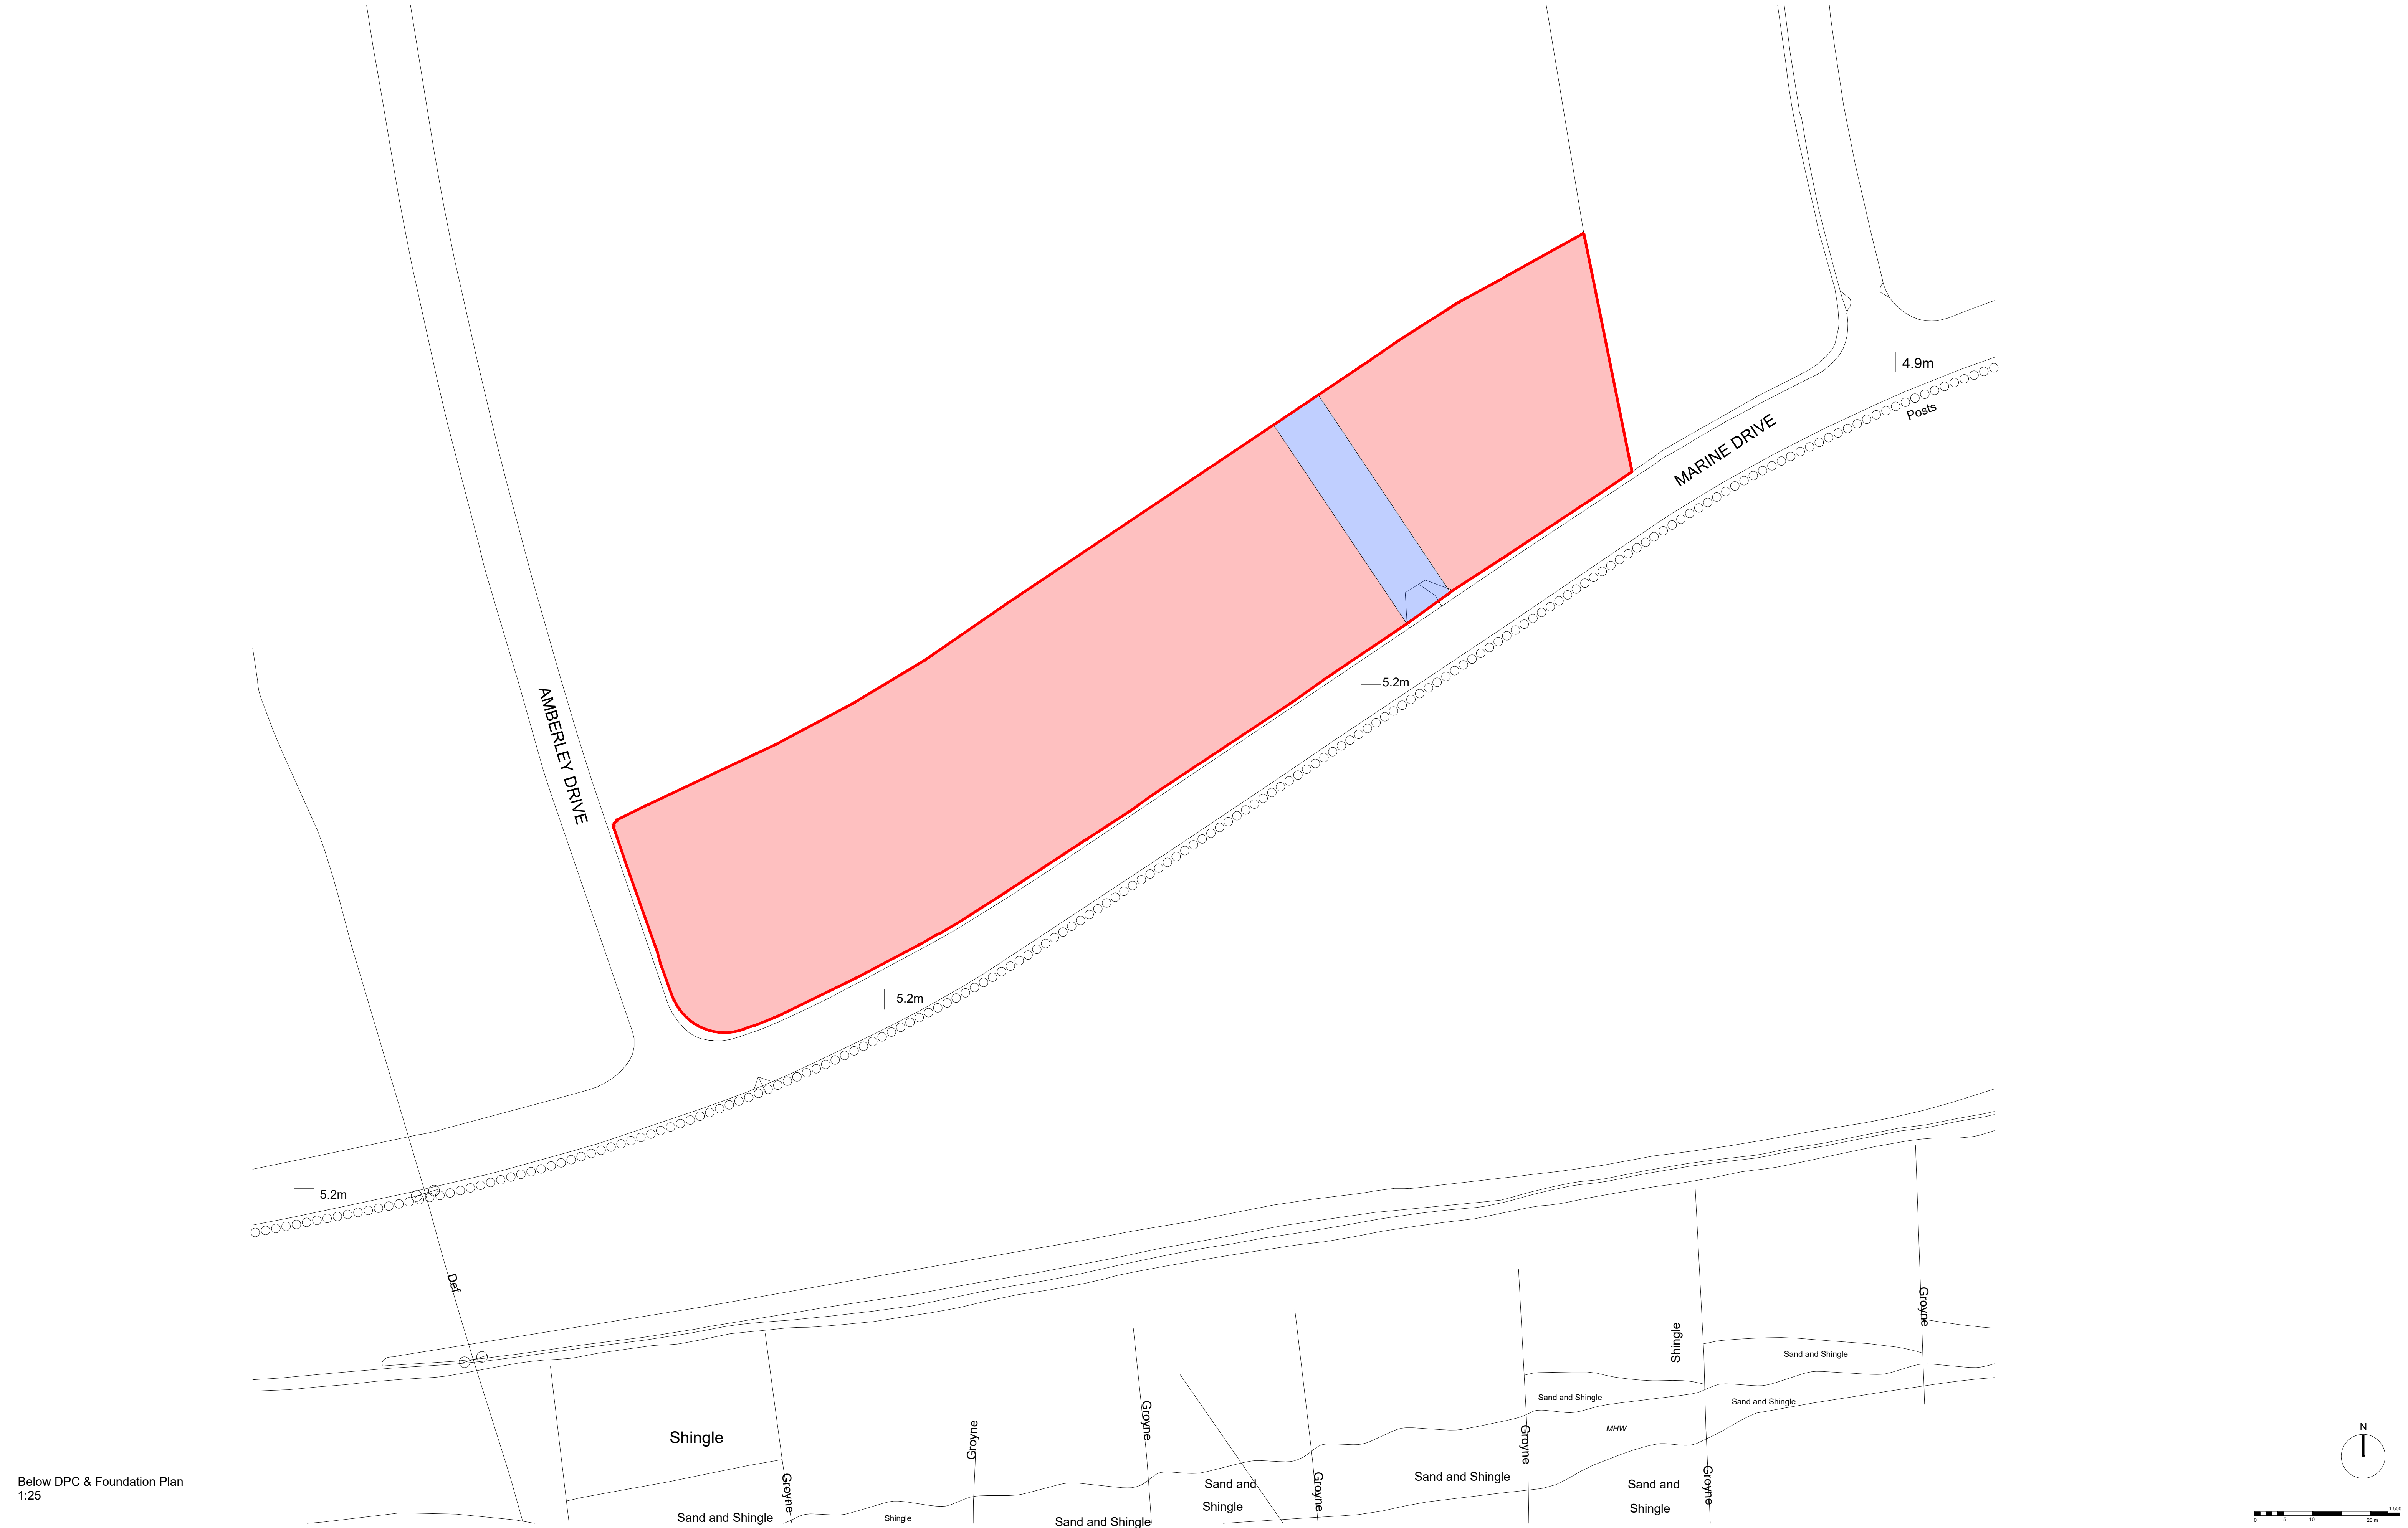

Below DPC & Foundation Plan
1:25

Project Status: PLANNING All dimensions are in mm unless otherwise stated All dimensions to be verified on site before proceeding with the work Any discrepancies to be notified in writing to the Architect immediately All boundaries indicative only and to be confirmed by others Any fire related information indicated on this drawing to be verified by specialist	Key Plan:				Client logo:	Client:	Project Number: 25005		Date: 18/06/26
						Project Name: Goring Gap	Drawn By: MT	Checked: MT	Scale: 1:500 @A1 1:1000 @A3
						Drawing Title: Site Location Plan		2Tier Architecture & Engineering	
						Drawing No: 25005-2TA-XX-ZZ-DR-A-10000	Revision	20 Mill Lane, Houghton Conquest, Bedfordshire, MK45 3NF email: matthew2tier@gmail.com	
REV		DATE		NOTES		INT			