



ROOF PLAN

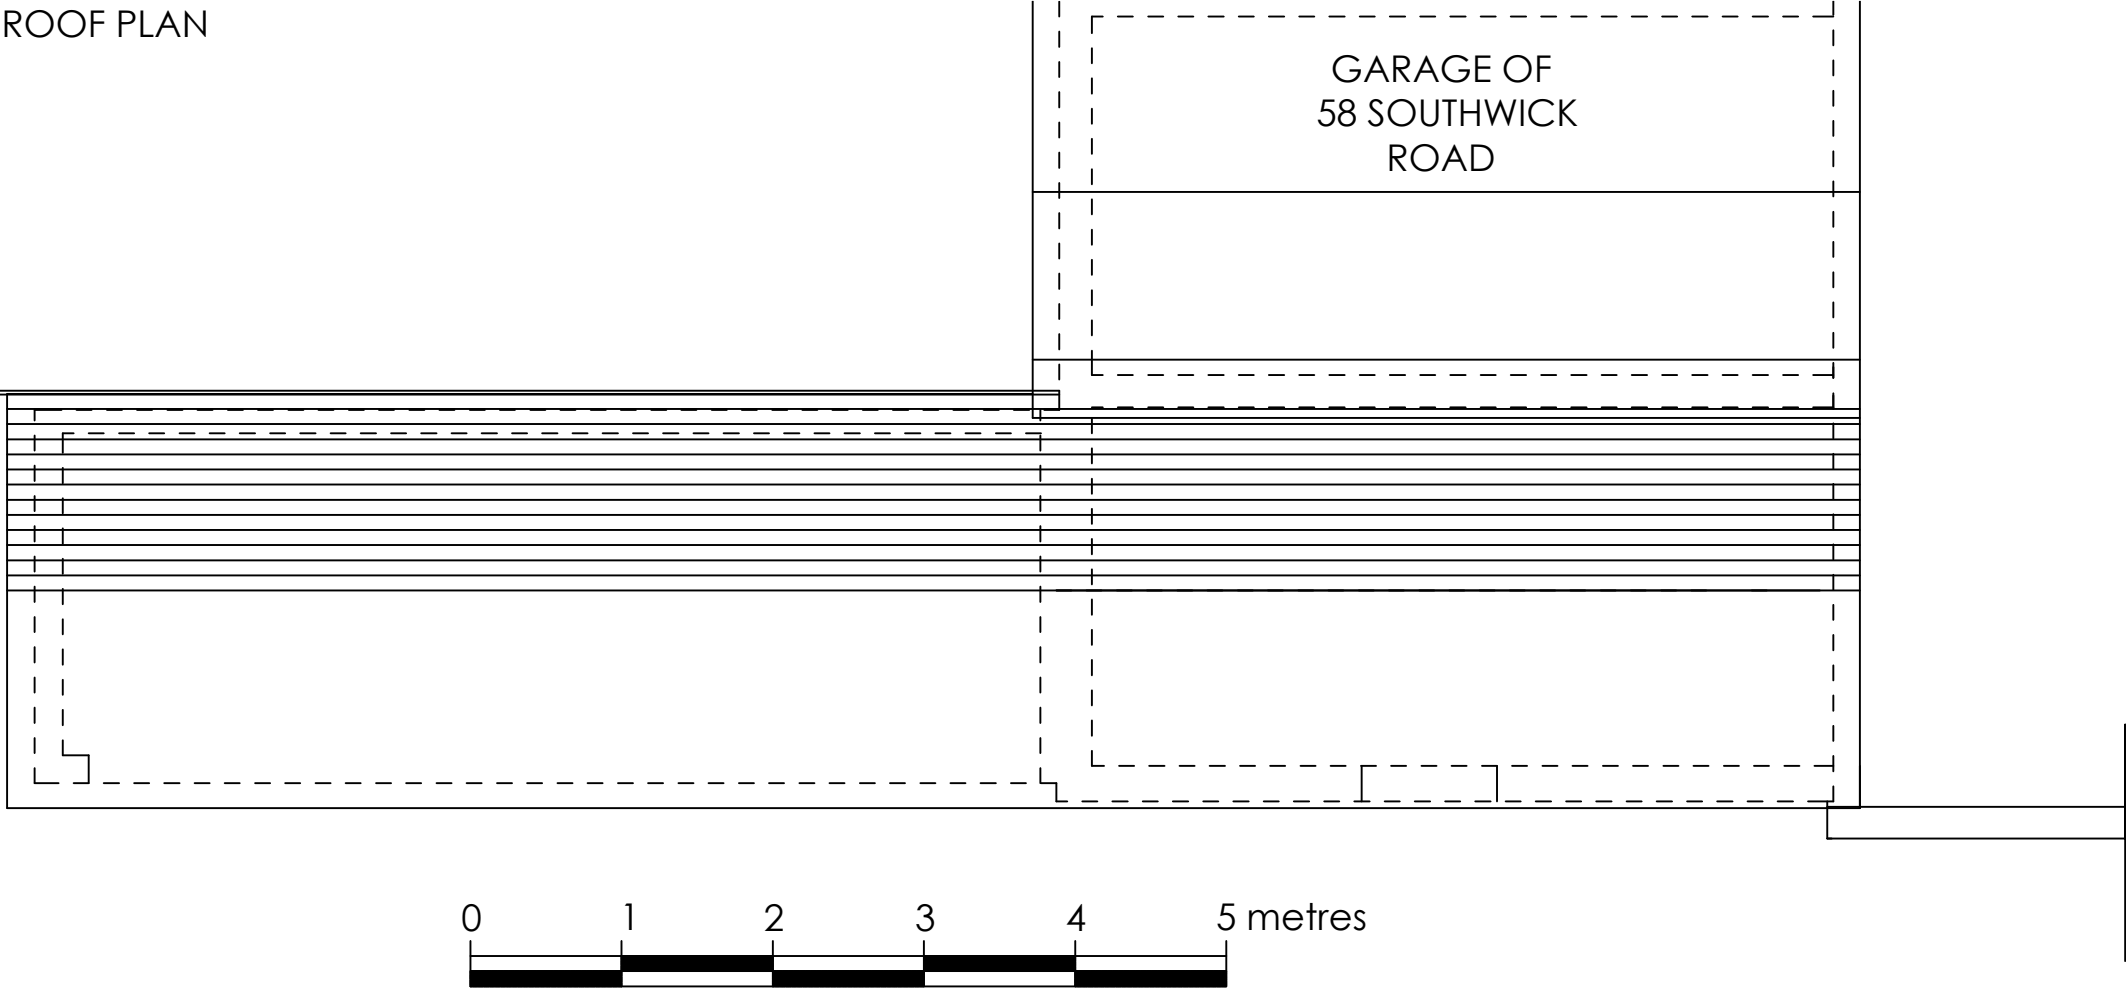

ROOF PLAN

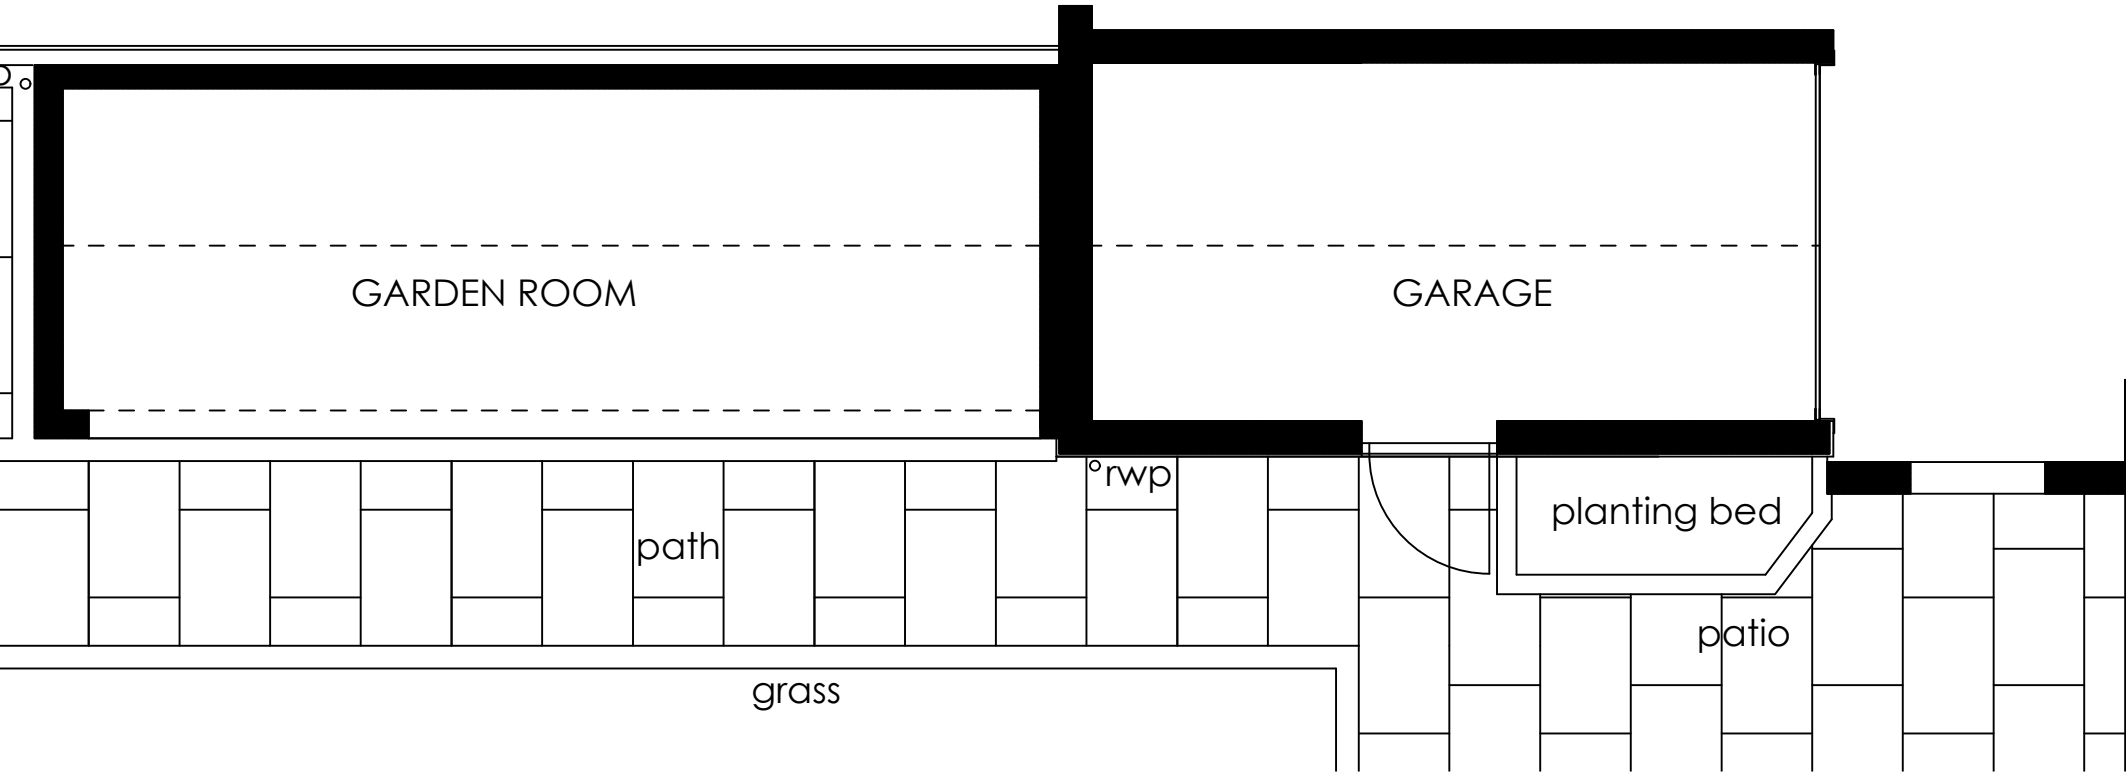

PLANS AS EXISTING
SCALE 1:50 @A3

REV:	DESCRIPTION:	BY:	DATE:
STATUS:	Site Survey		
Smiley Jim Ltd			
5 Underwood Rise			
Tunbridge Wells, Kent, TN2 5RY			
07873 522110			
paul@smileyjim.co.uk			
CLIENT:	David and Karen Manson		
ARCHITECT:	Paul Avis		
SITE:	60 Southwick Street Southwick, BR42 4TJ		
TITLE:	Existing Plans		
SCALE AT A3:	DATE:	DRAWN:	CHECKED:
1:50	31/10/25	PJA	PJA
PROJECT NO:	DRAWING NO:	REVISION:	
D01	S01	a	