

PL04	50 Permanent Entrance Privacy screens added to East Elevation	25.06.26	KA	KA
PL03	NMA update - Entrance lifts updated see material schedule / Fire rated brick privacy screens to match proposal / Vehicle gate design updated (LLP)	25.03.26	MW	KA
PL02	External landscape layout updated - to ensure complete accessible terraces to WCH units, Soft landscape areas accessible for maintenance by client, FRS access to A1-00-02, A2-00-05. NMA Submission	16.01.26	MW/KA	KH
PL01	Drawings issued for Non Material Amendment submission	24.09.25	MW	KH
Rev	Description	Date	Init	Chkd

Title	Author	Year	Journal	Volume	Page
...	...	...	...	...	...


Ground Floor GA NMA

Date	Drawn By	Checked By
SEPT 2025	MW	KH

Project No.	Drawing No.	Revision
K230762	P646-CAL-ZZ-GF-GA-A-0280	PL04



St John's House 1a Knoll Rise Orpington Kent BR6 0JX
01689 888222 orpington@calfordseaden.com calfordseaden.com
calfordseaden LLP is a Limited Liability Partnership Registered in England & Wales number OC315838
LONDON ■ BIRMINGHAM ■ CAMBRIDGE ■ KENT ■ ESSEX ■ HAMPSHIRE

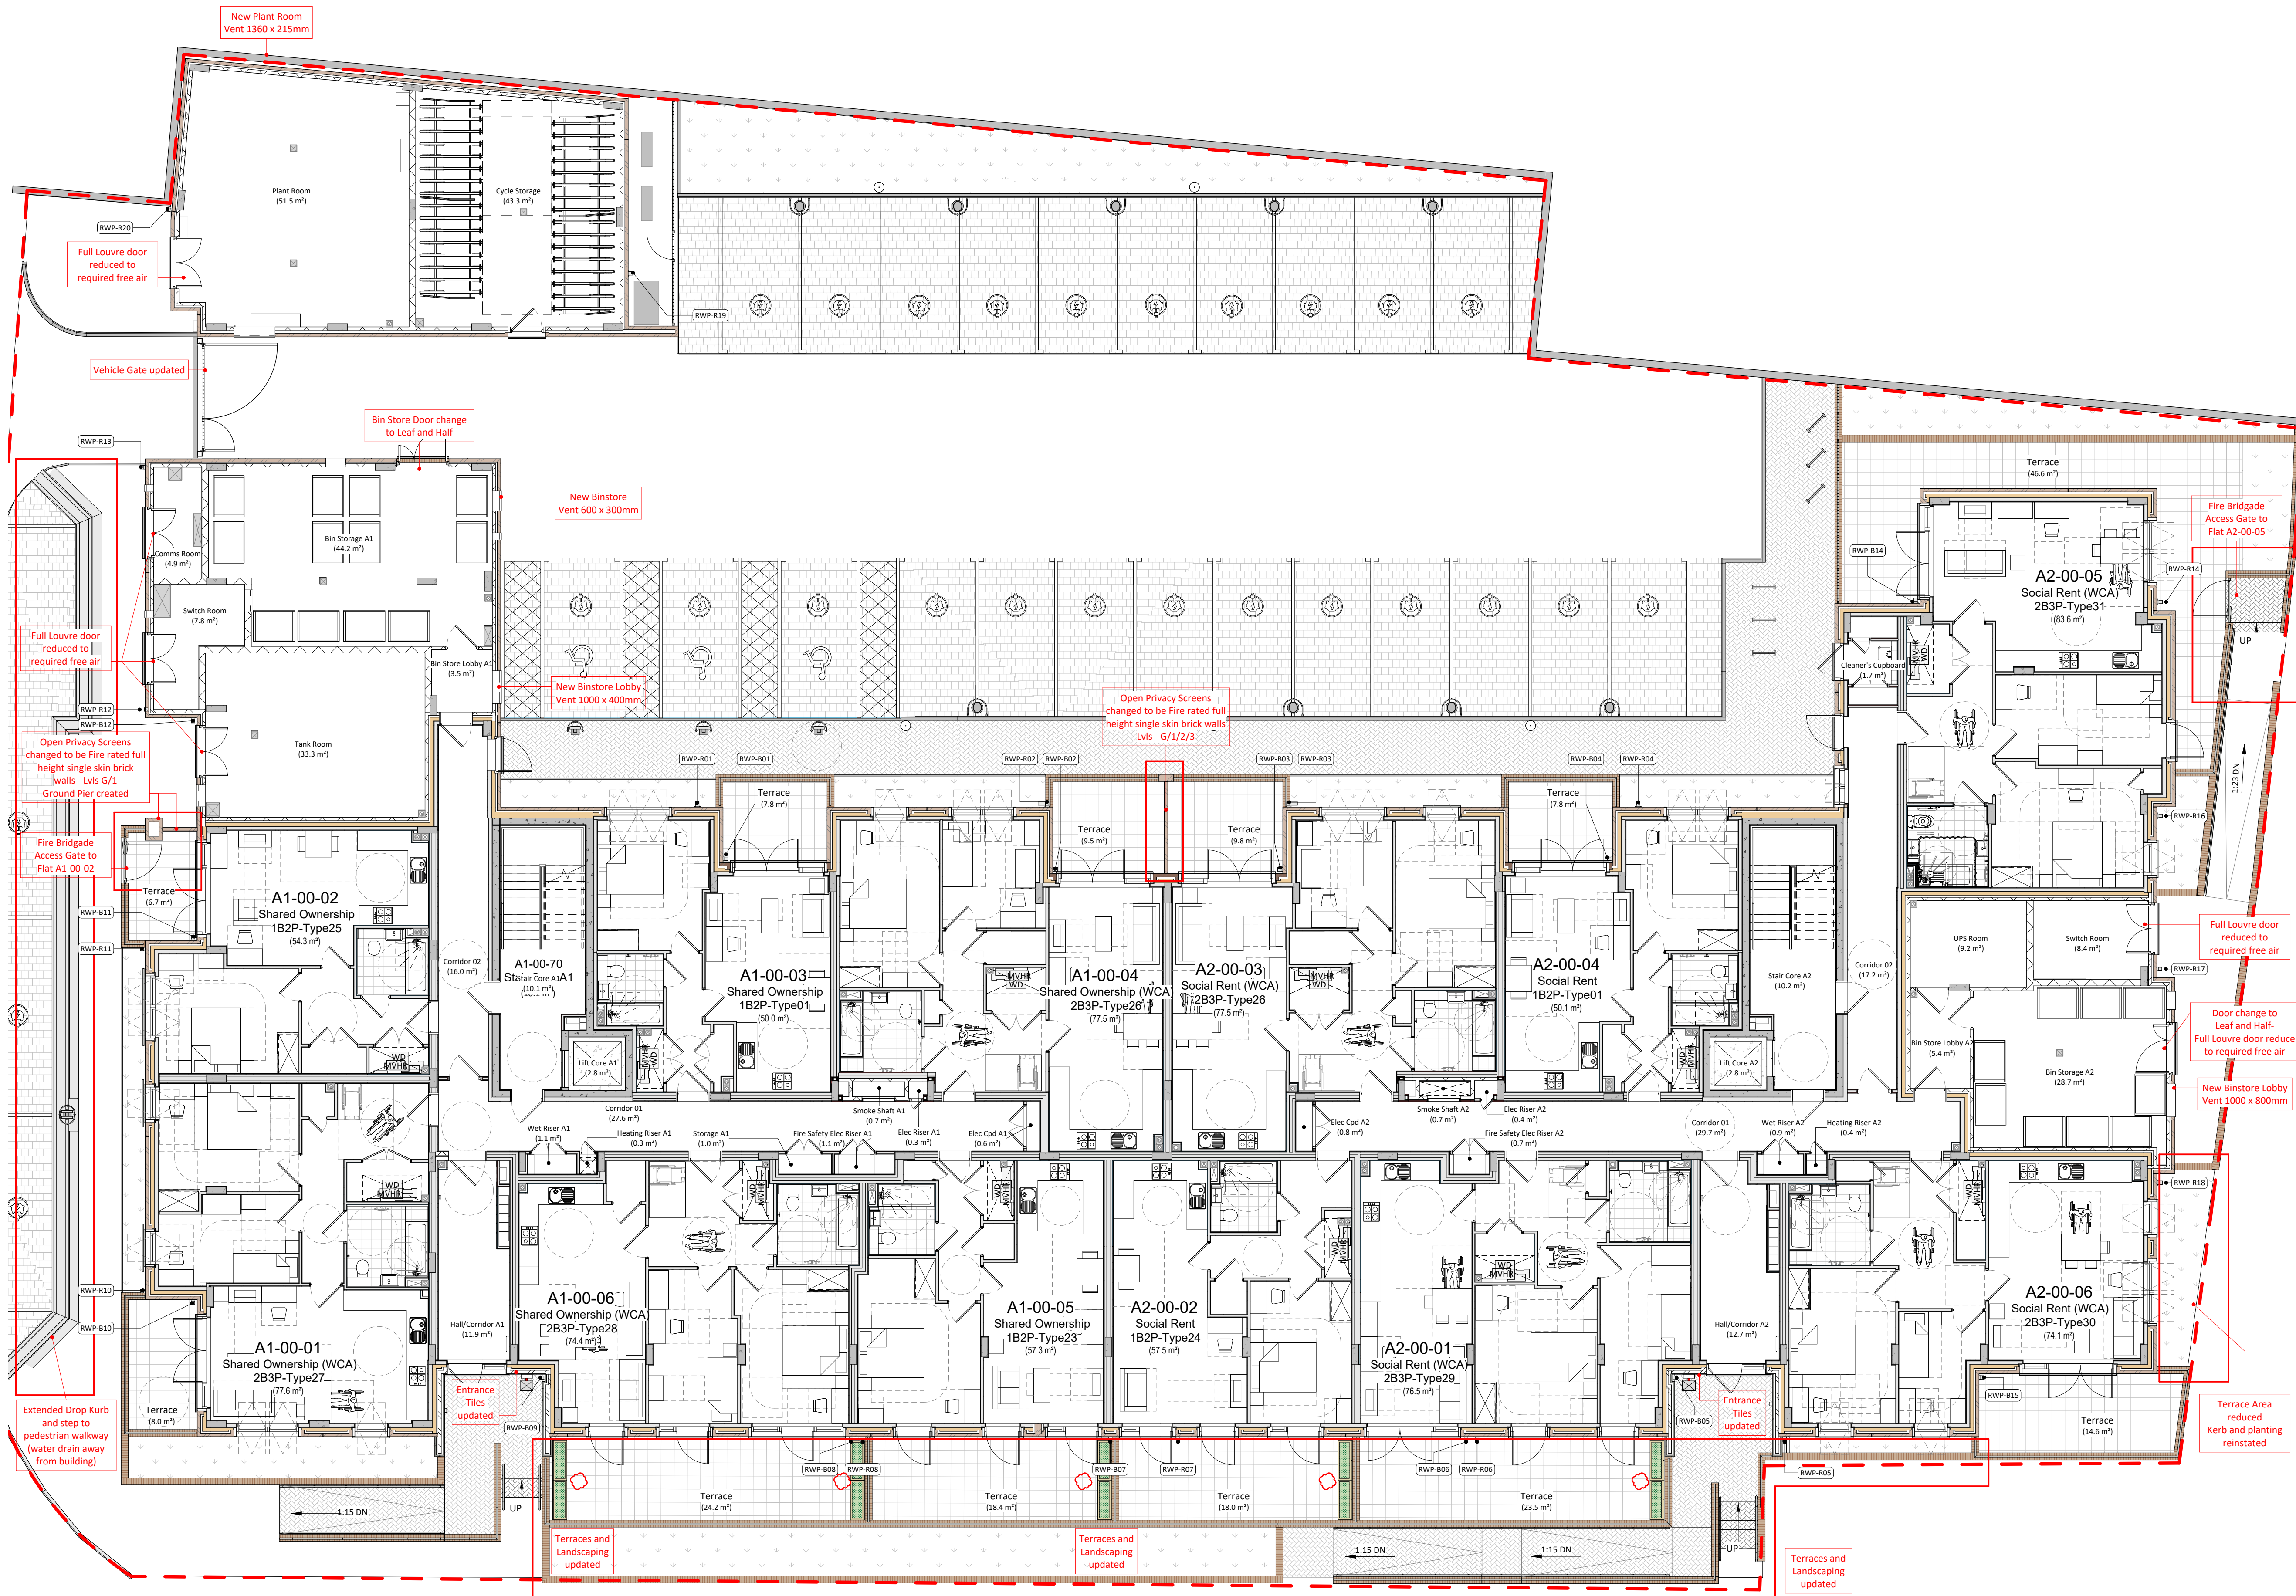

Ground Floor GA NMA
1 : 100