


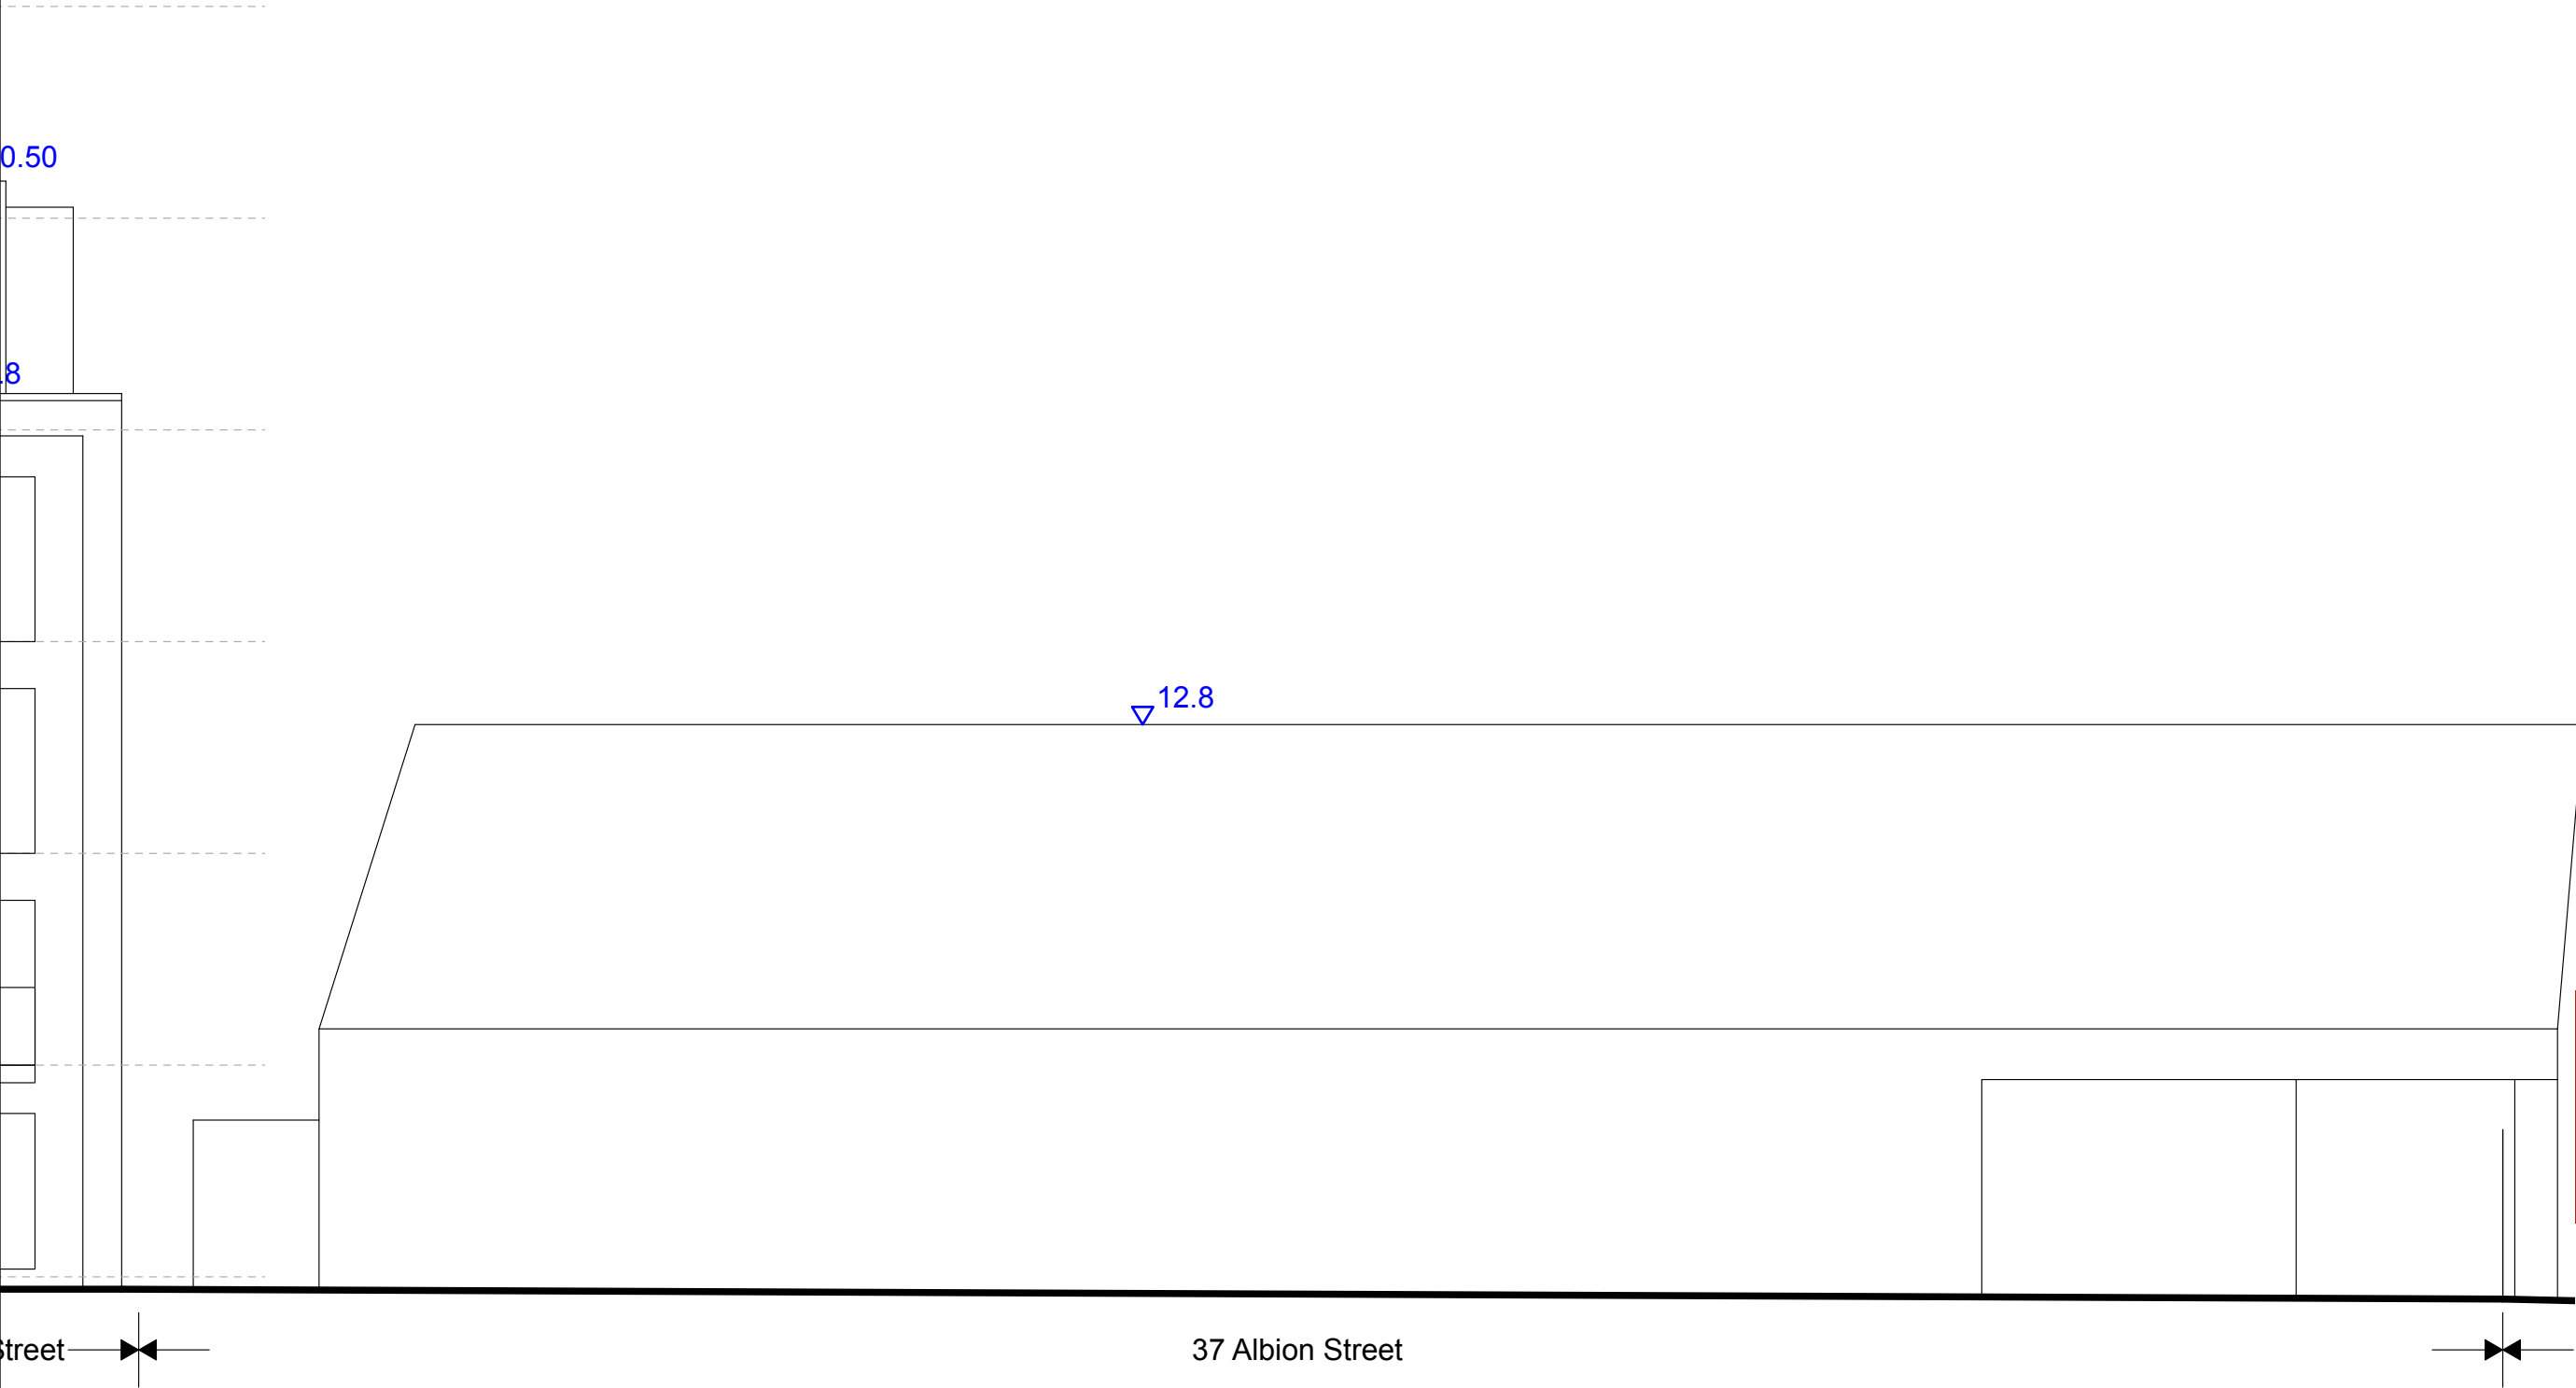

Revisions
- 25/06/2025 First Issue



CKA Architectural Ltd
36 Church Street, Eastbourne, BN21 1HS
01323 729516 cka.co.uk

Client
PR Homes Ltd

Project address
37 Albion Street
Southwick
BN42 4DN

Project description
Site redevelopment

Drawing title
Existing South Elevation

Scale 1:100 @ A3

Job N° 3471
Drawing N° 04
Revision

Existing South Elevation