


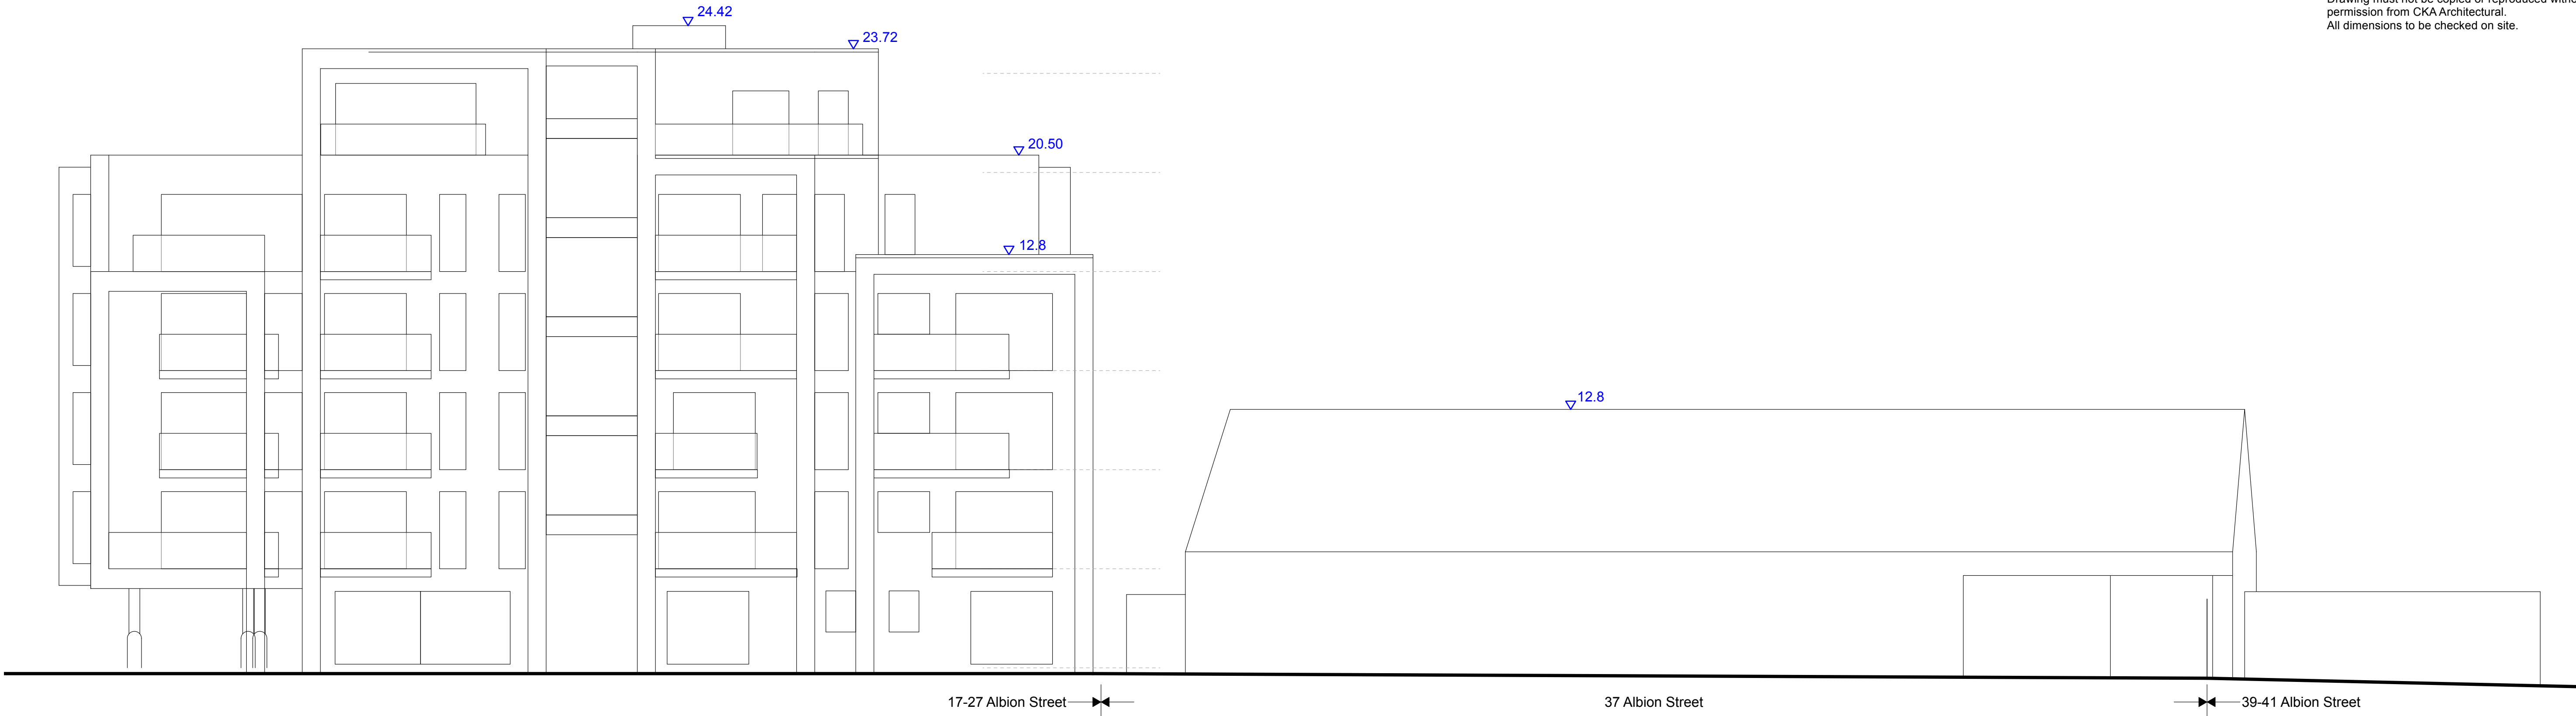

Street Elevation

South Elevation

Existing Street Elevation



CKA Architectural Ltd
36 Church Street, Earlsbourne, B42 1HS
01333 729516 cka.co.uk

Client
PR Homes Ltd

Project address
37 Albion Street
Southwick
BN42 4DN

Project description
Site redevelopment

Revisions
- 24/10/2025 First issue

Drawing title
Existing Street Elevation

Scale 1:100 @ A1

Job N°	Drawing N°	Revision
3471	14	