




South Elevation (Front)

Material schedule

- Brick
Colour: Buff
- Brick pattern
Colour: Buff
- Cladding,
Colour: Anthracite Grey RAL7016
- Powdercoated facia
Colour: RAL5011
- uPVC window & doors
Colour: RAL5011
- Powdercoated aluminium balcony
Colour: RAL5011,
Stainless steel and glass as per
Environmental Consultant
specification
- Powdercoated rainwater goods
Colour: RAL5011

outline of existing
building to be
demolished

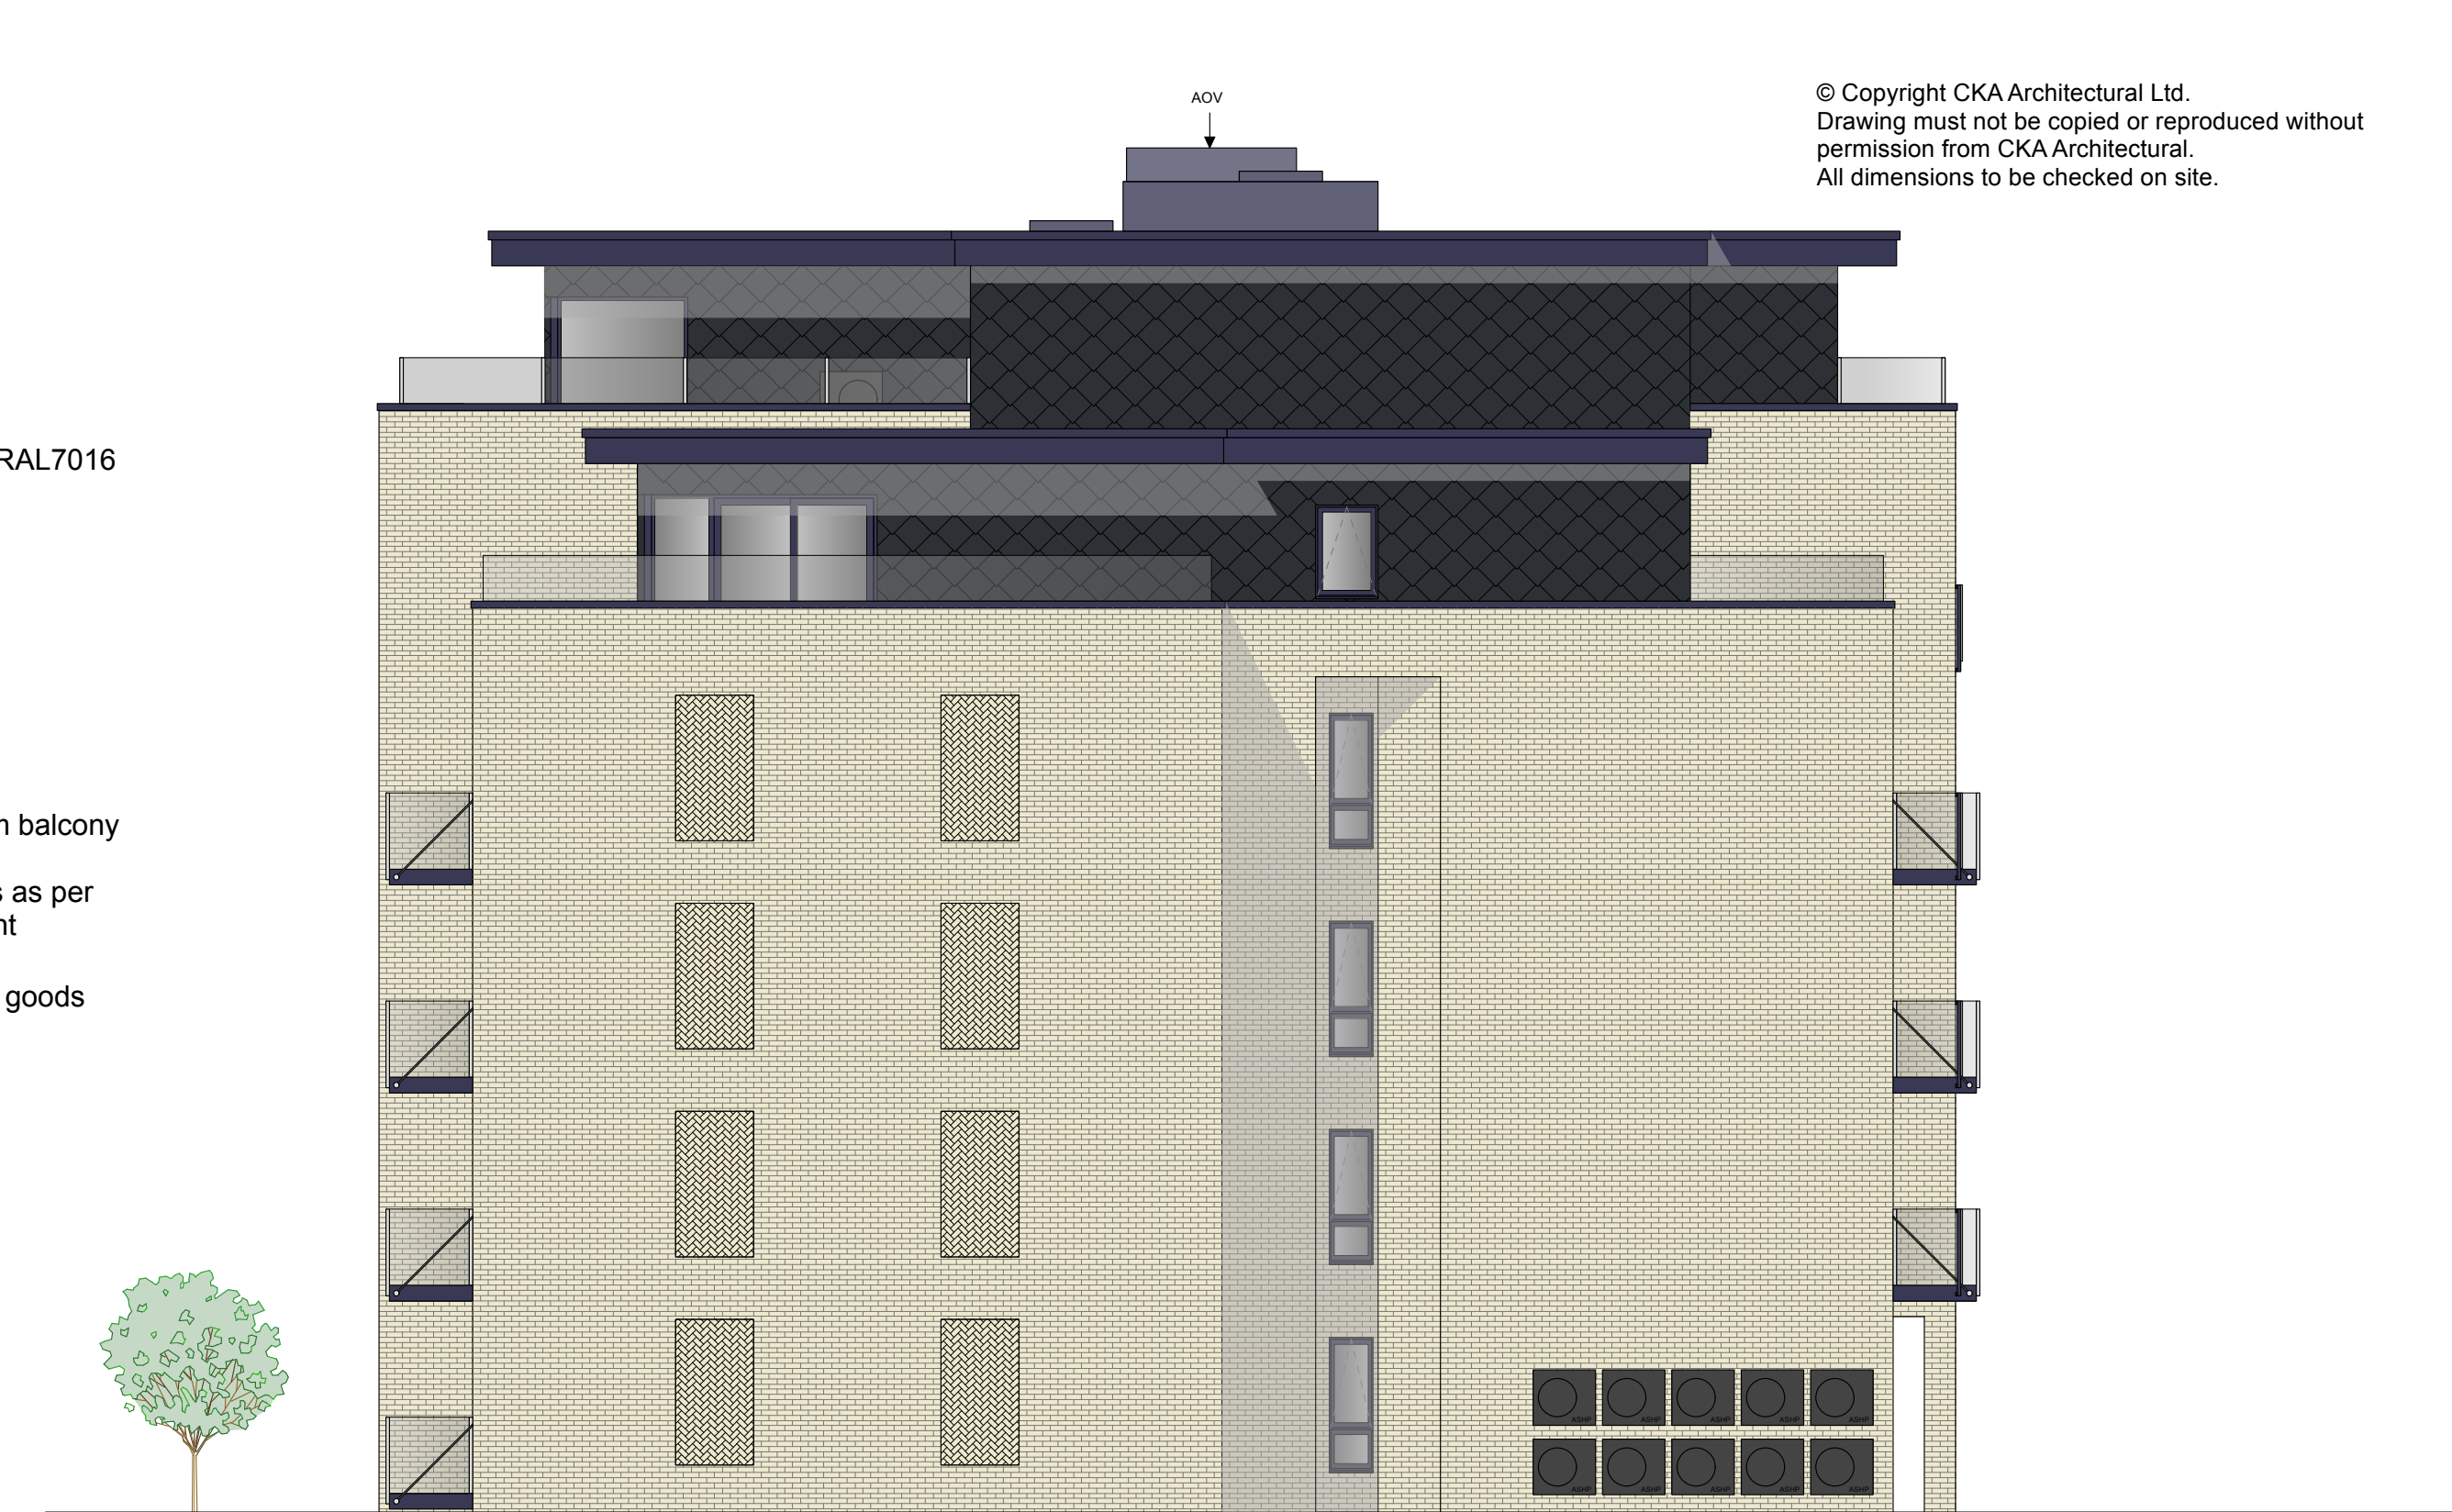

© Copyright CKA Architectural Ltd.
Drawing must not be copied or reproduced without
permission from CKA Architectural.
All dimensions to be checked on site.


East Elevation (Side)



North Elevation (Rear)



West Elevation (Side)

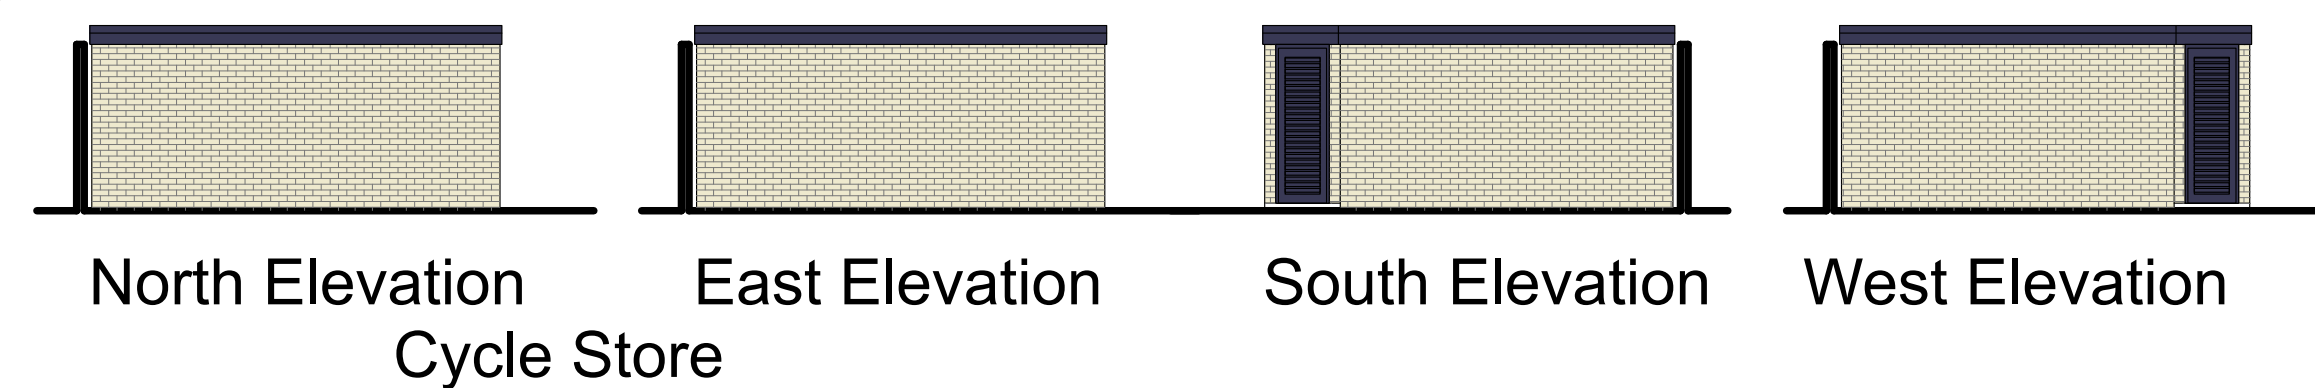

North Elevation

East Elevation

South Elevation

West Elevation

Cycle Store

Proposed Elevations

0 1 2 3 4 5 1:100 10m



CKA Architectural Ltd
36 Church Street, Epsom, Surrey, UK
01333 729516 cka.co.uk

Client
PR Homes Ltd

Project address
37 Albion Street
Southwick
BN42 4DN

Project description
Erection of 32 no. flats [C3]+ asso
works, demo of exist comm build

Revisions
- 24/10/2025 First issue
A 21/01/2026 Updated
B 08/05/2026 Updated
C 15/06/2026 ASHP

Drawing title
Proposed Elevations

Scale 1:100 @ A1

Job N° 3471
Drawing N° 18
Revision C