


1:50 0 1 2 3 4 5 6 7 8 9 10m

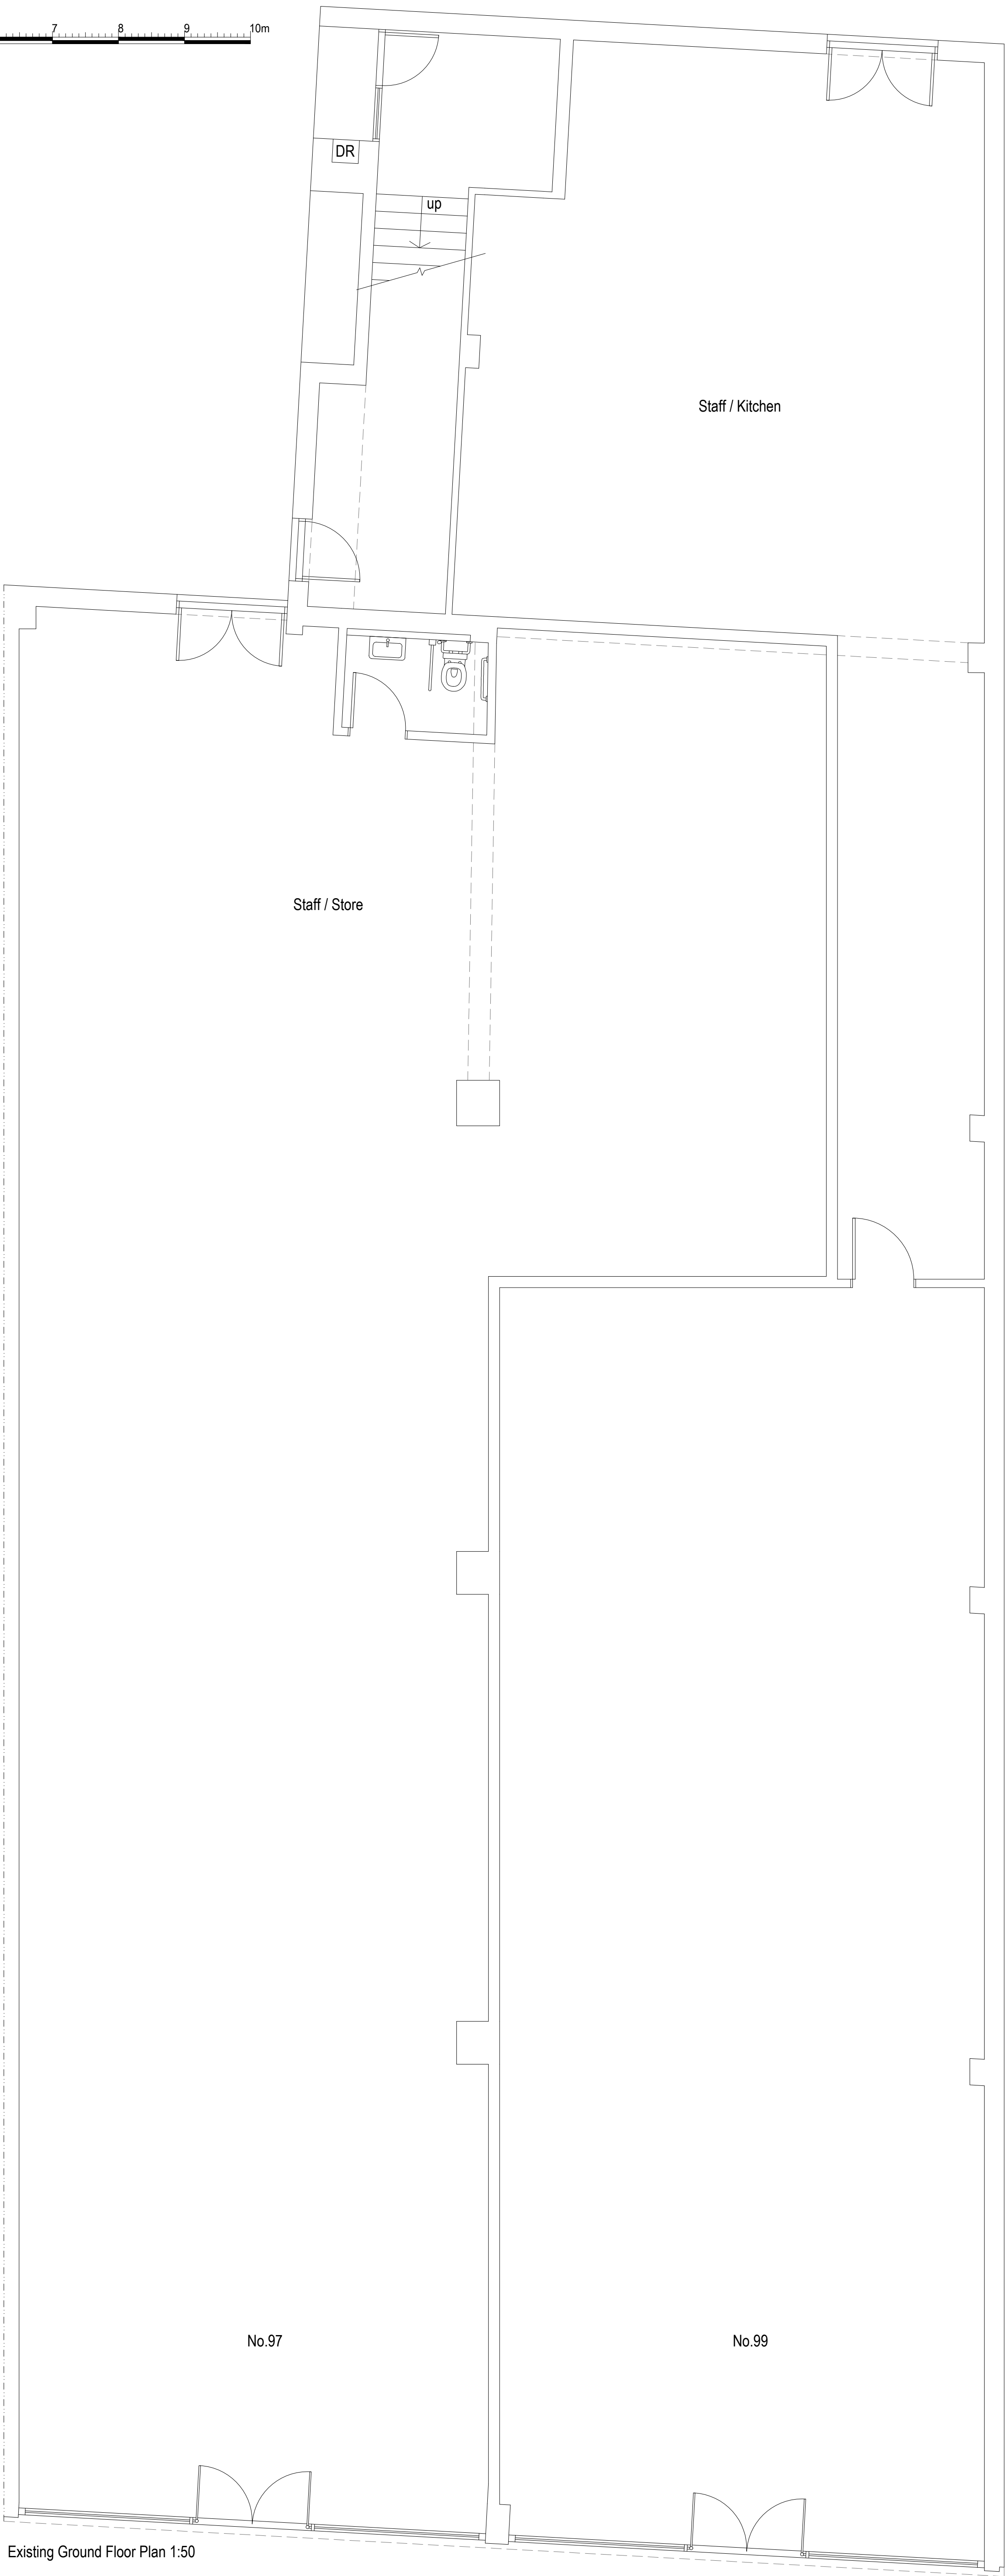

Existing Ground Floor Plan 1:50

|   |                                               |
|---|-----------------------------------------------|
| amendments   |                                               |
| <b>bpm</b>   Architectural Services Ltd.   |                                               |
| client   | Moretons Investments Ltd                      |
| project   | 97-99 Montague Street<br>Worthing<br>BN11 3BN |
| project ref:   | 3110 Drawing No. 01                           |
| drawing title   | Existing Ground Floor Plan                    |
| drawn by   | AW                                            |
| date   | May 26 scale 1:50@ A1                         |
| www.bpmnet.co.uk<br>info@bpmnet.co.uk   |                                               |
| Check all dimensions on site before all work is commenced All goods materials workmanship to conform with current building regs BSS and COP's |                                               |